


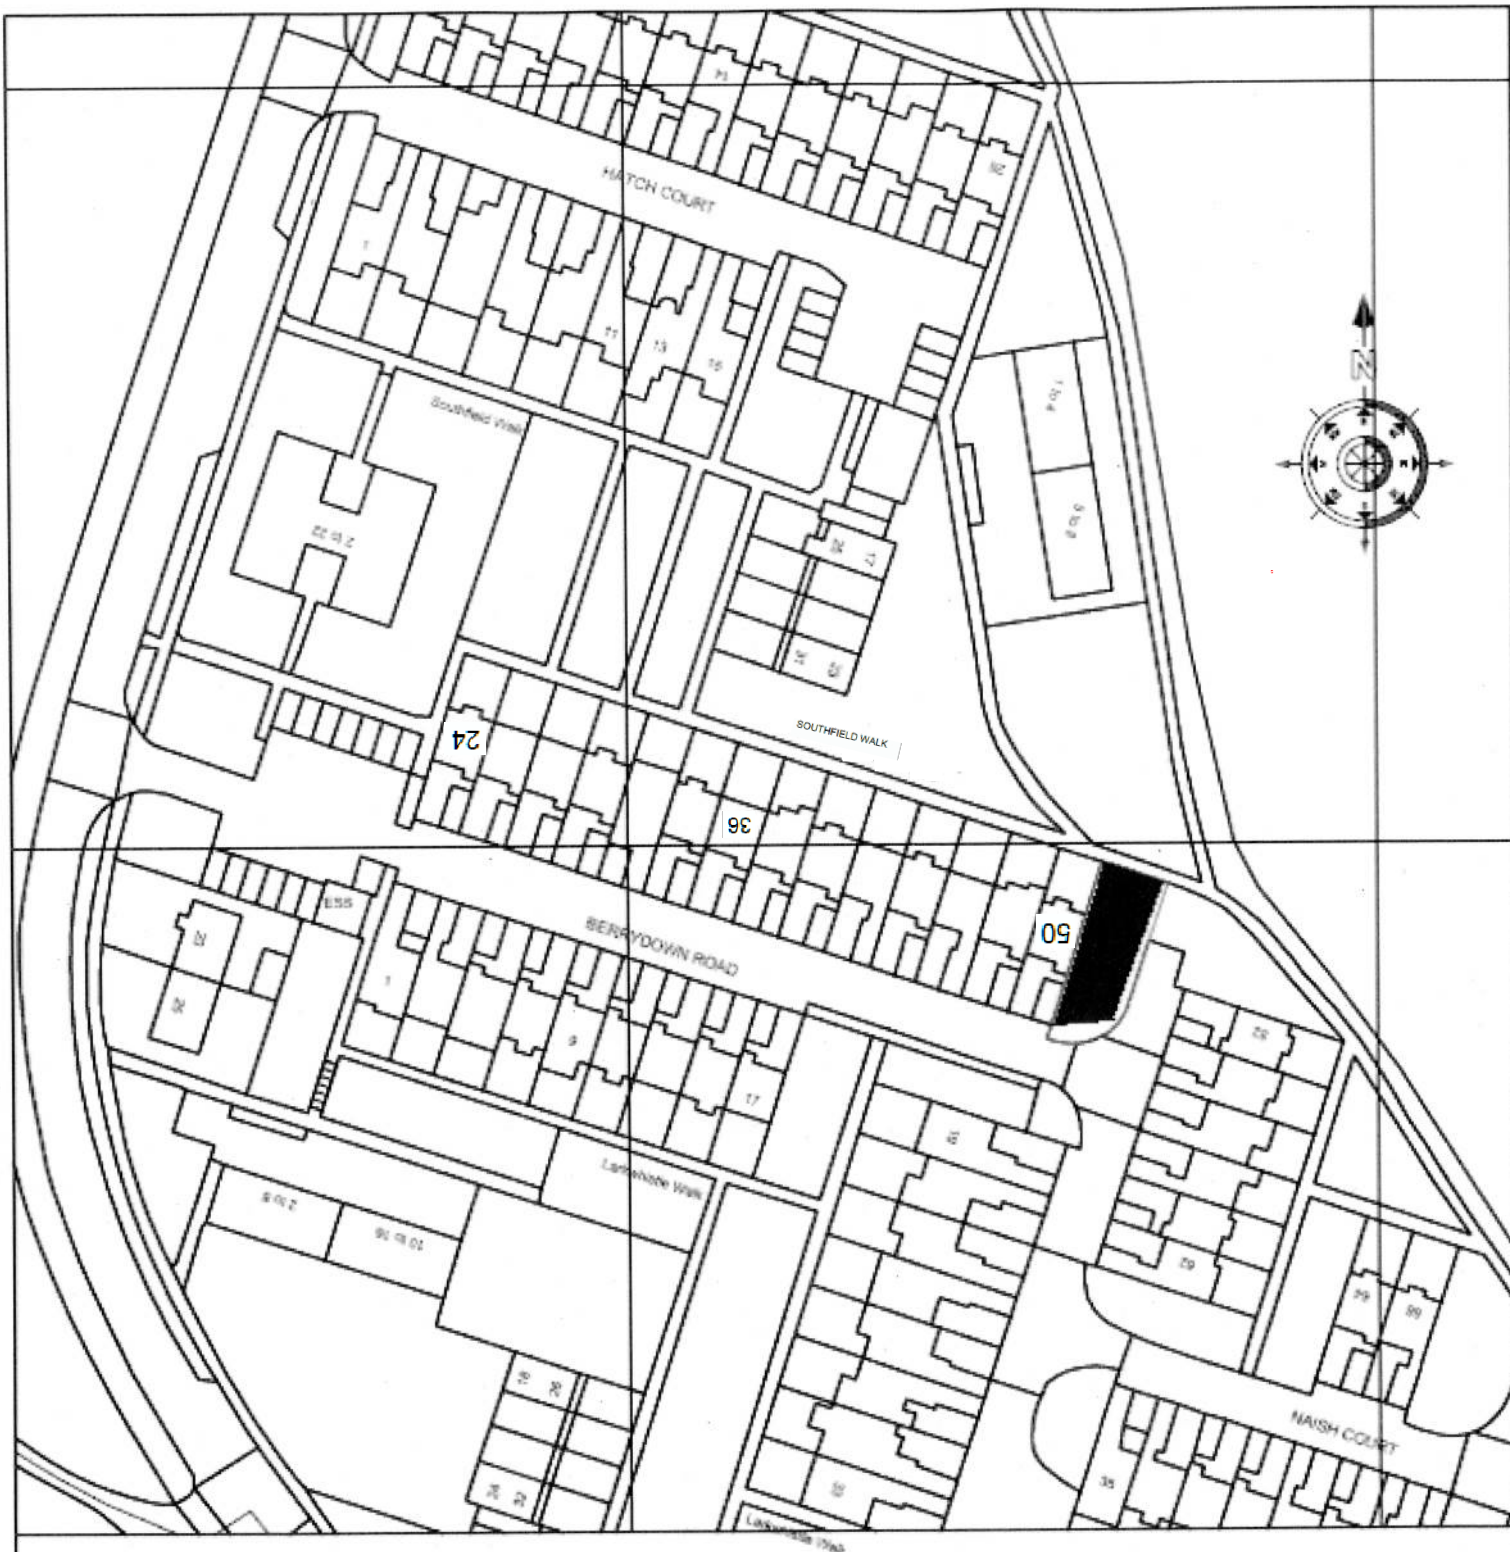

# HIGHWAY AT HAVANT IN THE BOROUGH OF HAVANT

|   |   |   |
|---|---|---|
| <p>Key      Scale    1:1000 @ A4</p> <p>Highway to be<br/>stopped up      </p> | <p>National Transport Casework Team</p> <p>Department for Transport</p> <p>Plan No: NATTRAN/SE/S247/2341</p> | <p>Signed by Authority of the<br/>Secretary of State</p> <p>on.....2016</p> <p>Signature.....</p> <p>DAVE CANDLISH<br/>An Official in the<br/>National Transport Casework Team<br/>Department for Transport</p> |
|---|---|---|