




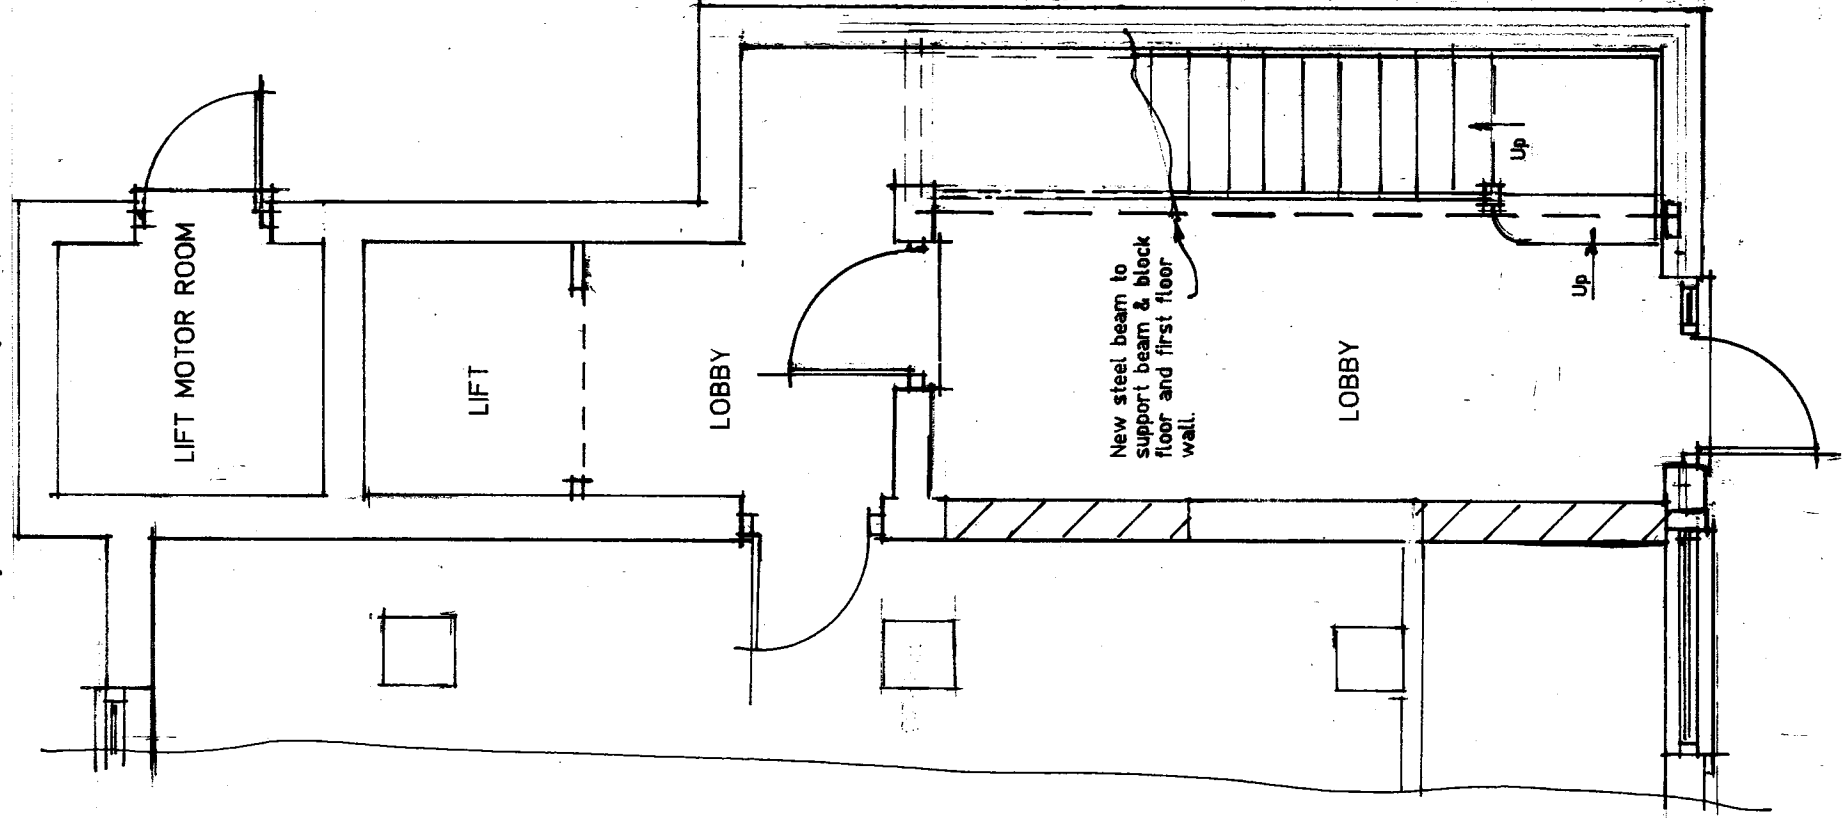


Proposed Ground Floor Extm.

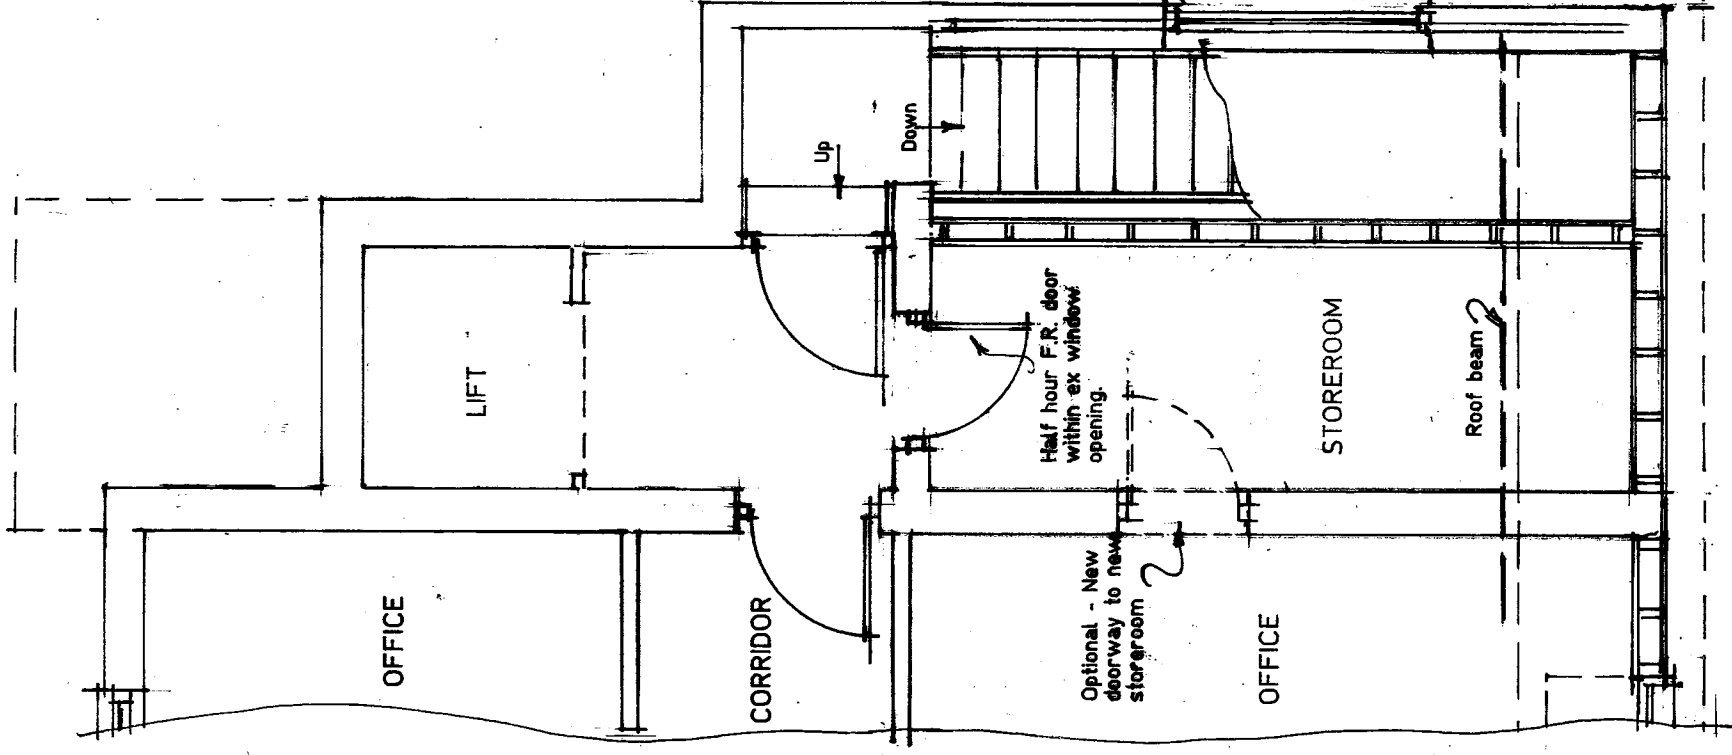

Proposed First Floor Extm.

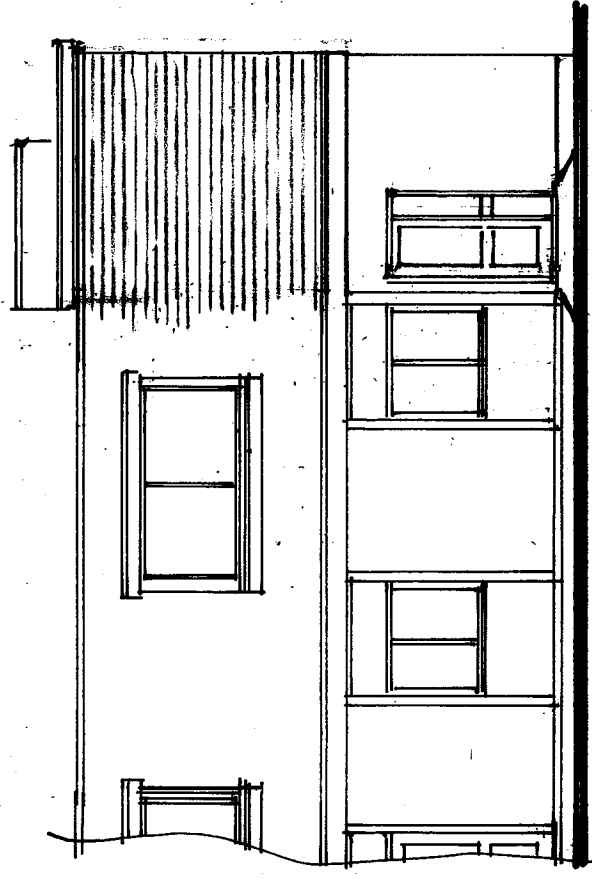

Proposed N.E. Elevation.

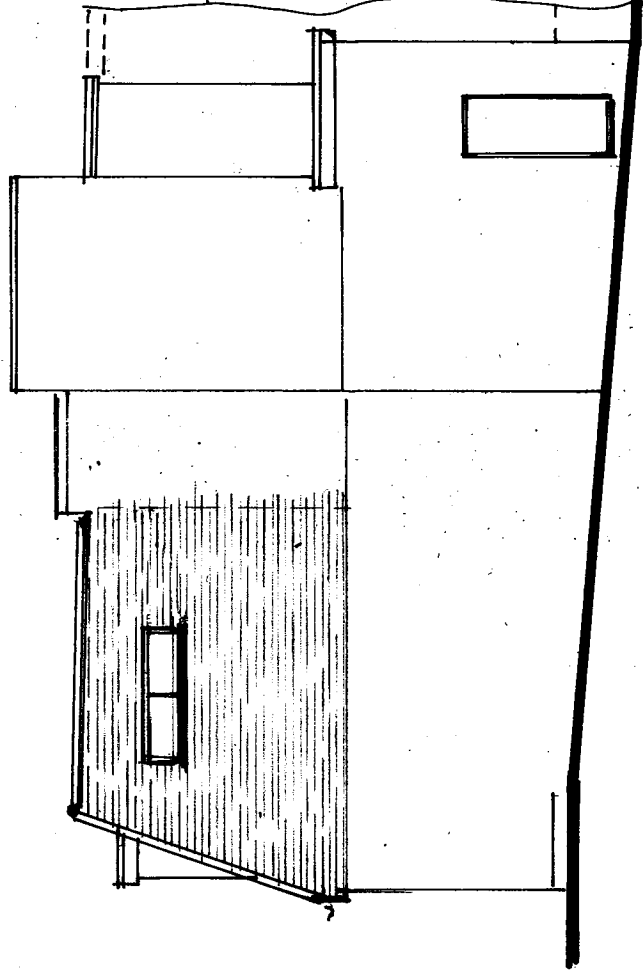

Proposed N.W. Elevation.

Proposed extension to form an internal stairwell at Churchill House, Jubilee Road, Waterlooville, Hants PO7 7RE

Churchill Concrete Products Ltd.

Scale	1:50	1:100	Date	July 2019
A3 Drawing Number	3			
Revision	KB			