


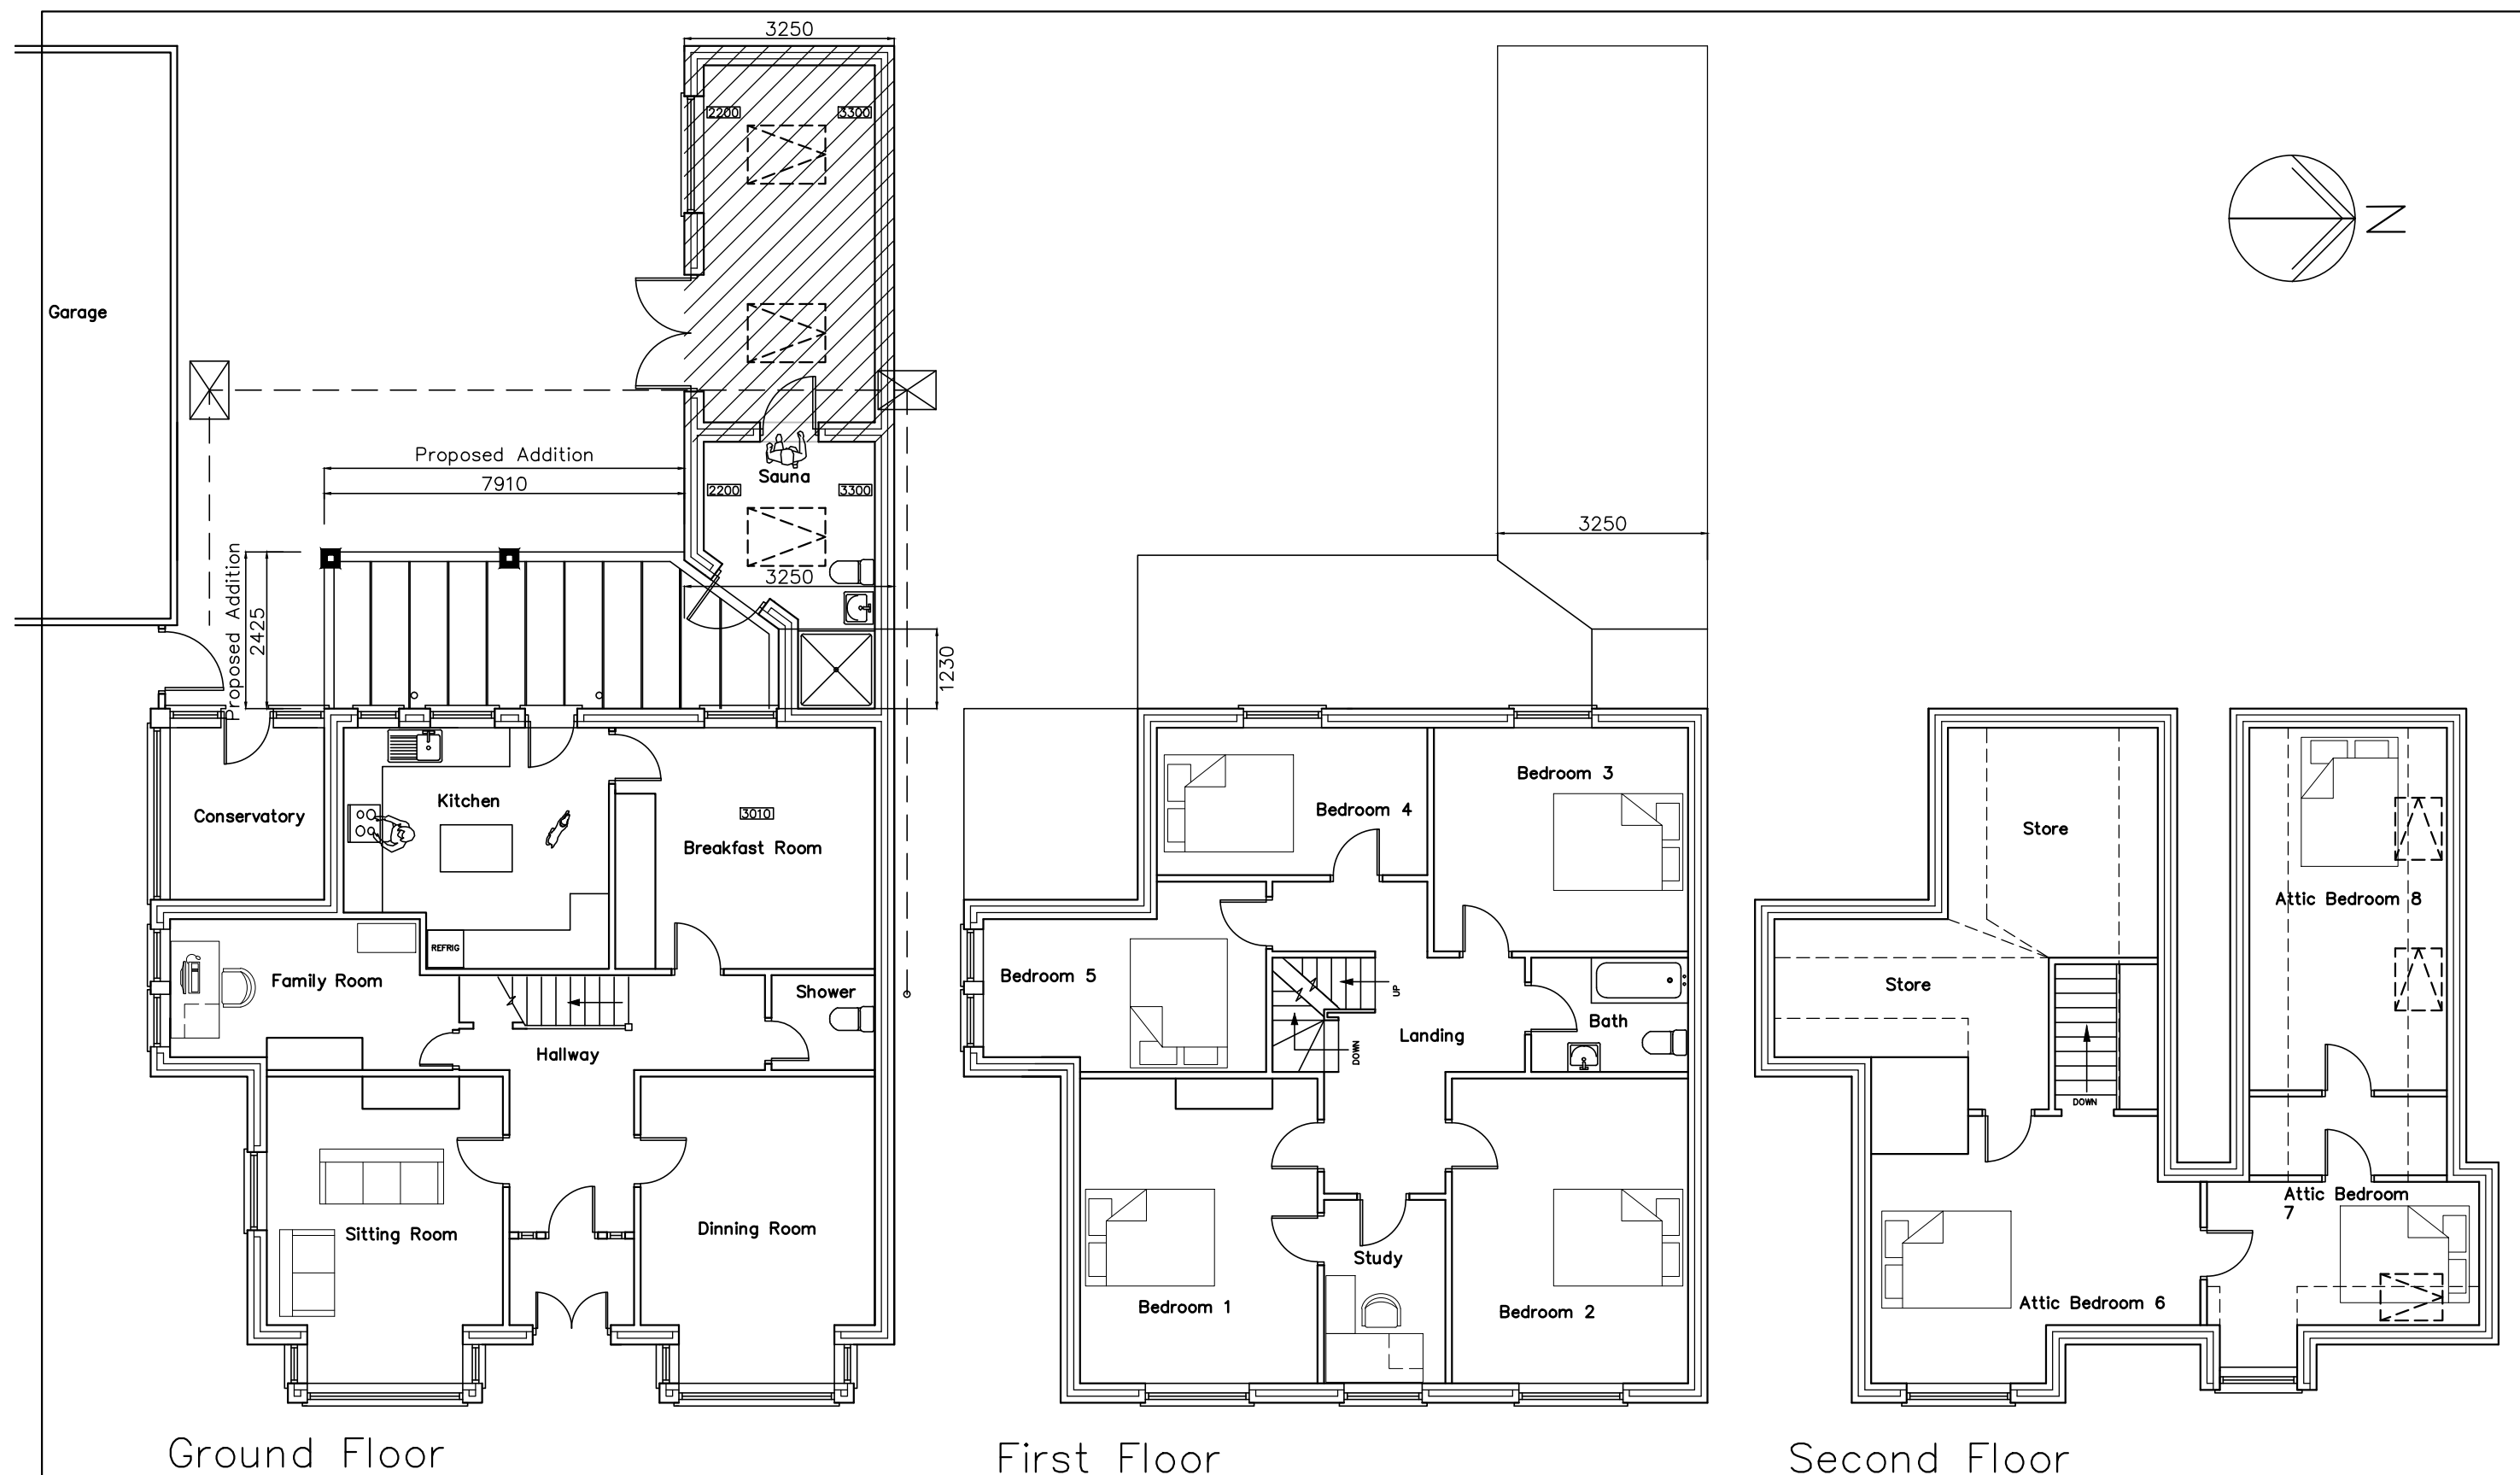


Southleigh Road,
Havant,
Hampshire
P09 2QQ

Proposal Floor Plans

Revisions

- A. Client revisions 02/08/16
- B.
- C.

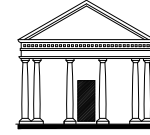

Martin Critchley
CHARTERED ARCHITECT

The Old Brewery,
15E South Street, Havant,
Hampshire, P09 1BU
023 92 474 919
critchleyarchitect@hotmail.com

Scale A3 = 1:100
Date 01/07/16
Drawn BLB/ELR

1651-402^A

metres

10

20

30