


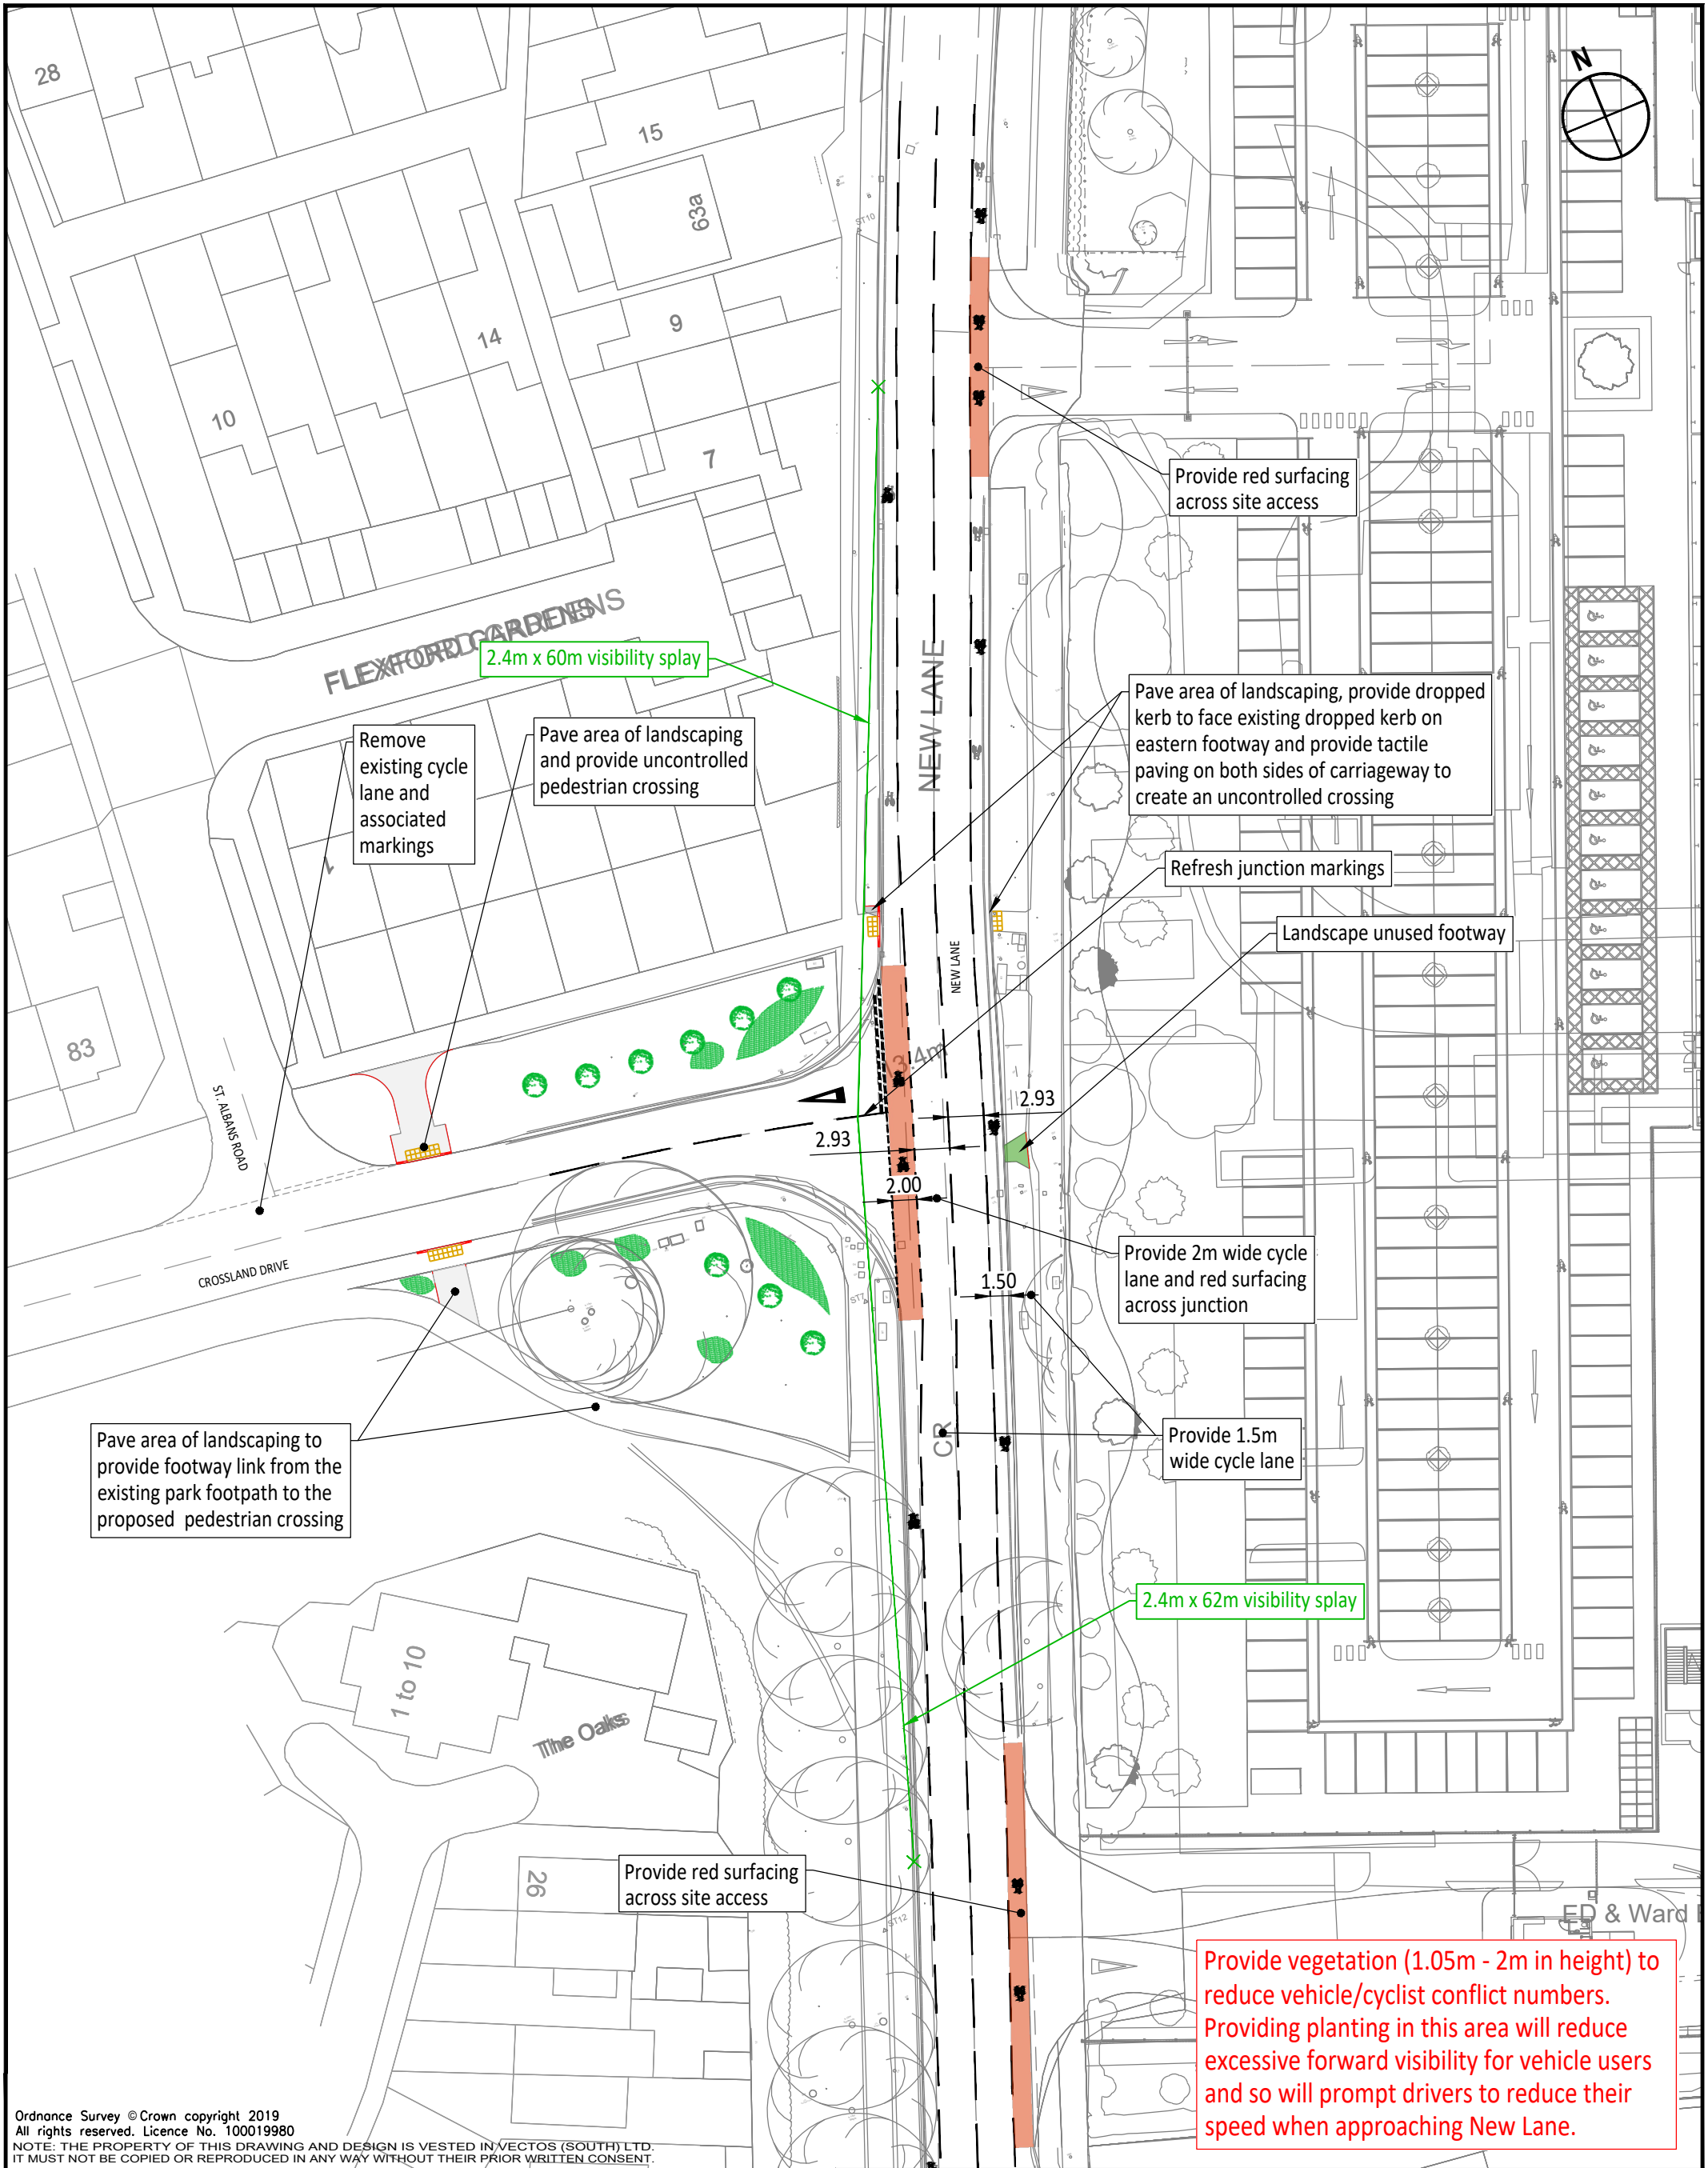

Ordnance Survey © Crown copyright 2019
All rights reserved. Licence No. 100019980
NOTE: THE PROPERTY OF THIS DRAWING AND DESIGN IS VESTED IN VECTOS (SOUTH) LTD.
IT MUST NOT BE COPIED OR REPRODUCED IN ANY WAY WITHOUT THEIR PRIOR WRITTEN CONSENT.

REV	DETAILS	DRAWN	CHECKED	DATE
-	-	-	-	-

Notes:
1. This is not a construction drawing and is intended for illustrative purposes only.
2. White lining is indicative only.
3. Layout is based on Ordnance Survey data and Topographical Survey data.
4. Proposed landscaping layout is based on LLE drawing : LLD2177-LAN-DWG-150

New Lane, Havant

Proposed Junction Layout with Landscaping Overlay

DRAWN: JB

CHECKED: YA

DATE: 08.07.2021

SCALES: 1:500 at A3

Kingsbridge Estates Ltd

vectos.
Network Building, 97 Tottenham Court Road, London W1T 4TP
t: 020 7580 7373
e: enquiries@vectos.co.uk

DRAWING NUMBER: 205452/PD14

REVISION: -