



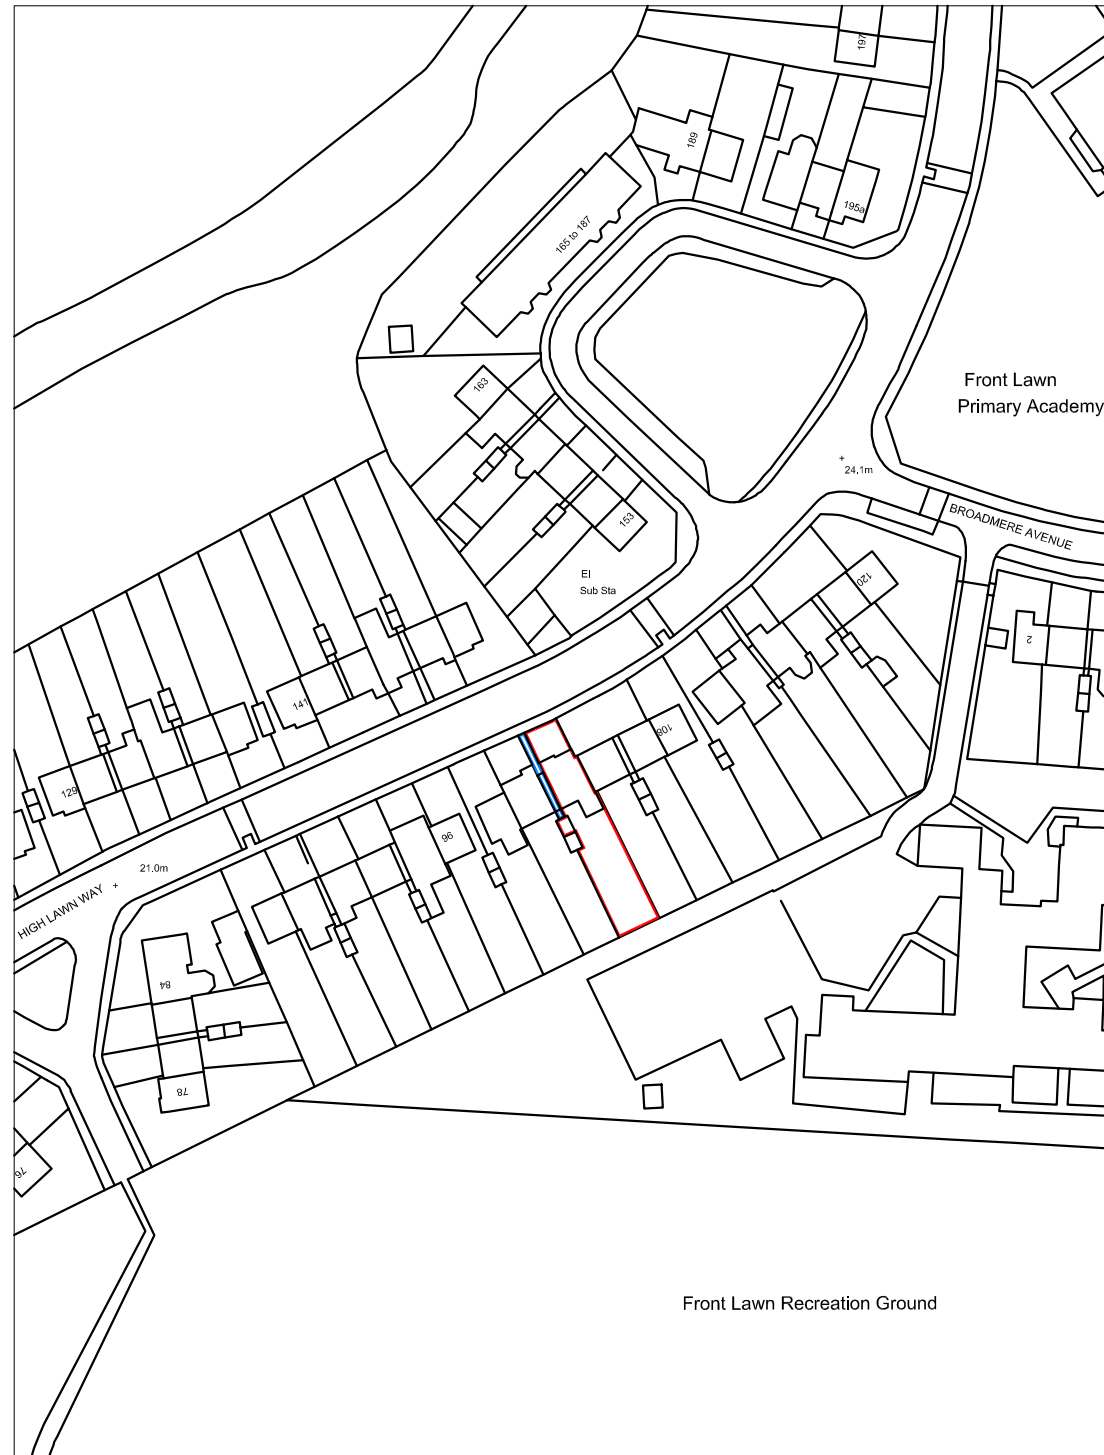

LOCATION PLAN 1:1250

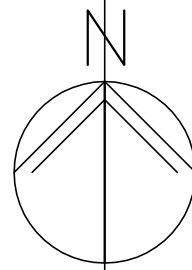

BLOCK PLAN 1:500

m 10 20 30 40


metres 10 20 30 40

102 High Lawn Way,
Havant,
PO9 5BT

SITE PLANS

Revisions

- A.
- B.
- C.
- D.

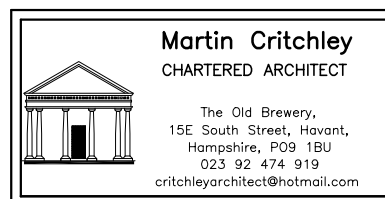

Scale A3 = AS SHOWN
Date 03/11/16
Drawn OS

1690-101⁰

© Crown Copyright
All rights reserved.
Reproduced by Permission.
Licence No. 100046837