



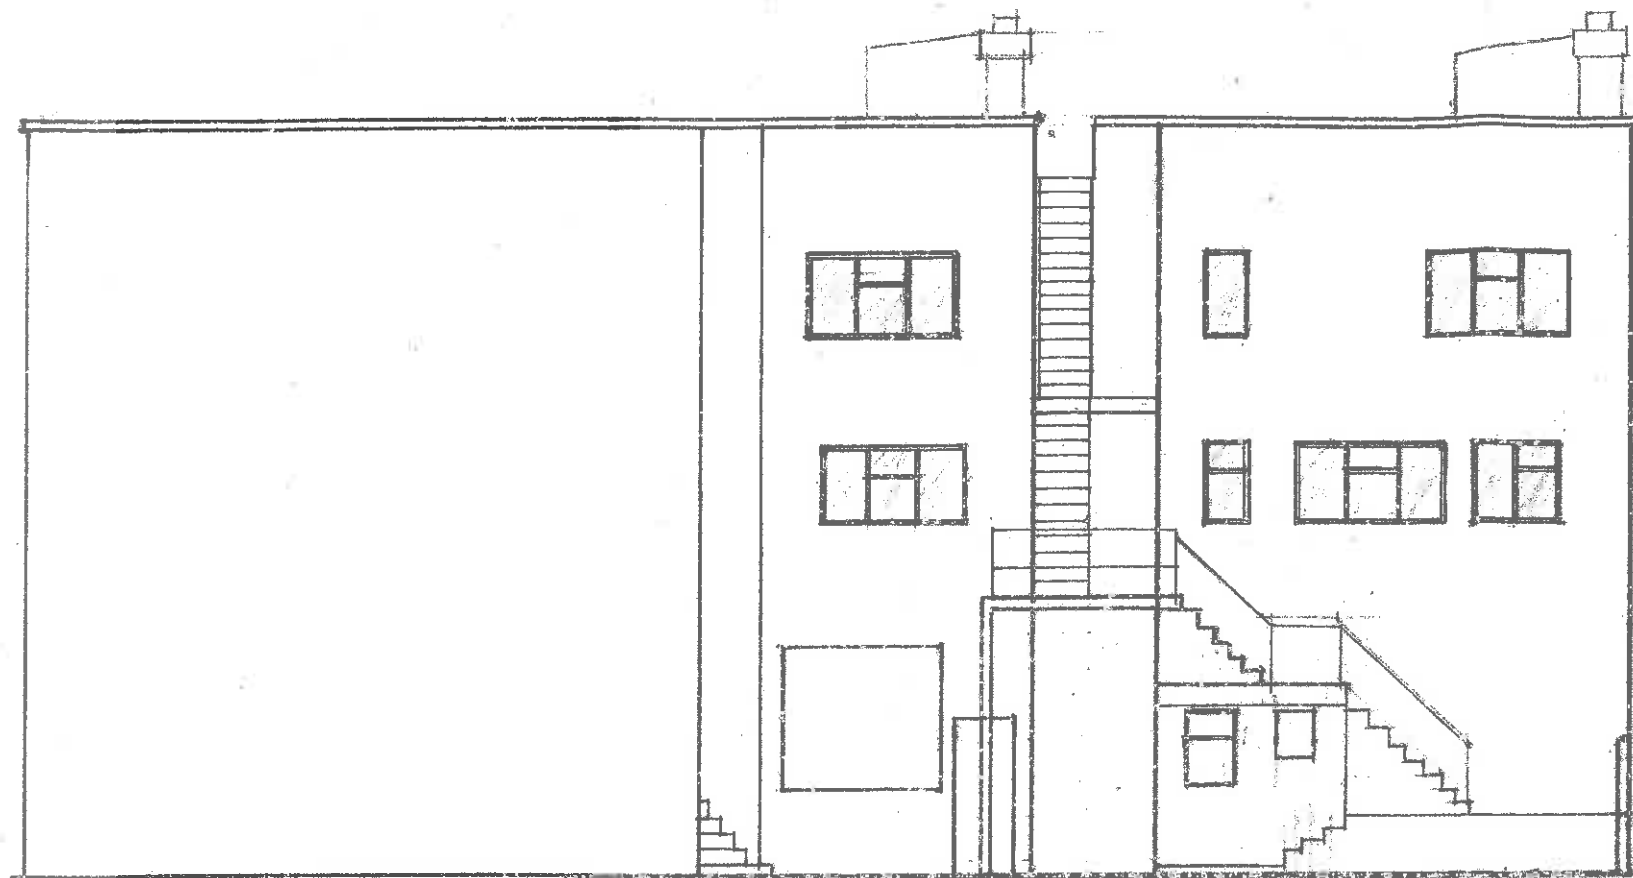

ELEVATION A


DOUBLE GLAZED ALUM AT THIS FLOOR LEVEL. RASH PROFILE TO MATCH EXISTING.

DOUBLE GLAZED ALUM AT THIS LEVEL

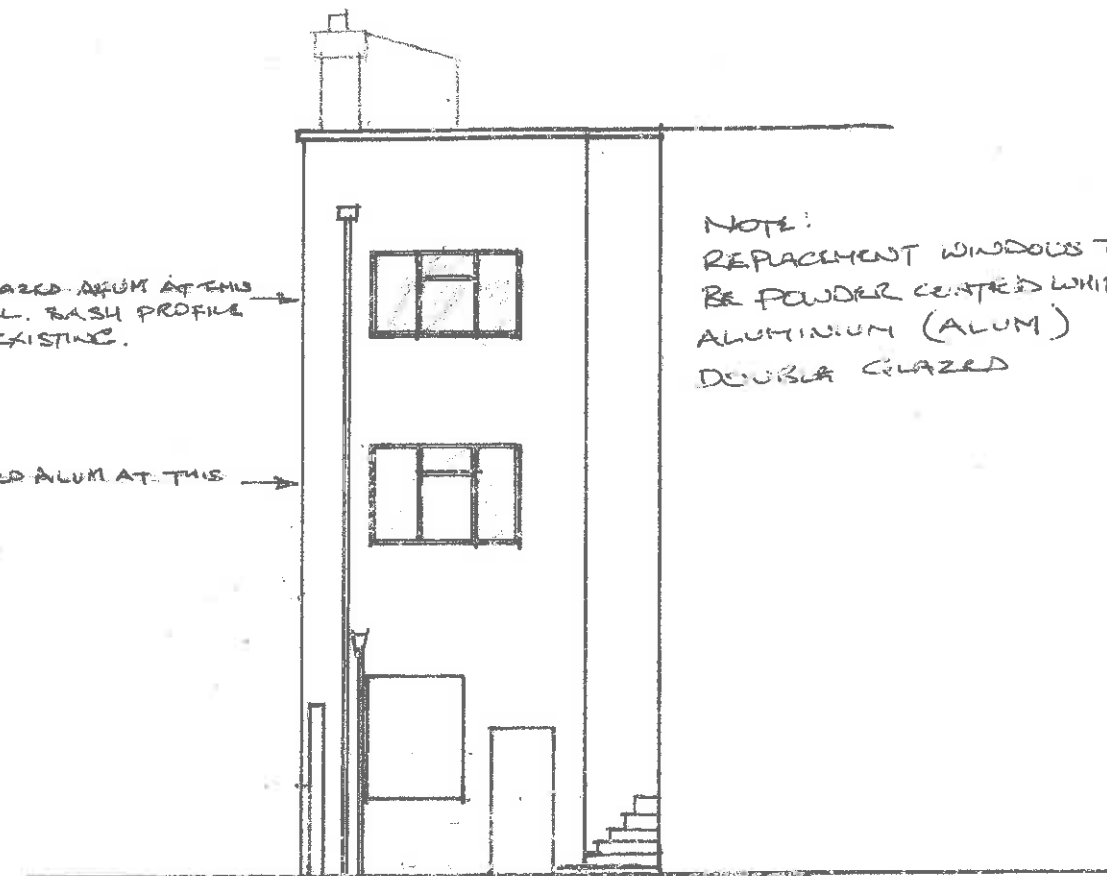


ELEVATION B

NOTE:
REPLACEMENT WINDOWS TO
BE POWDER COATED WHITE
ALUMINIUM (ALUM)
DOUBLE GLAZED

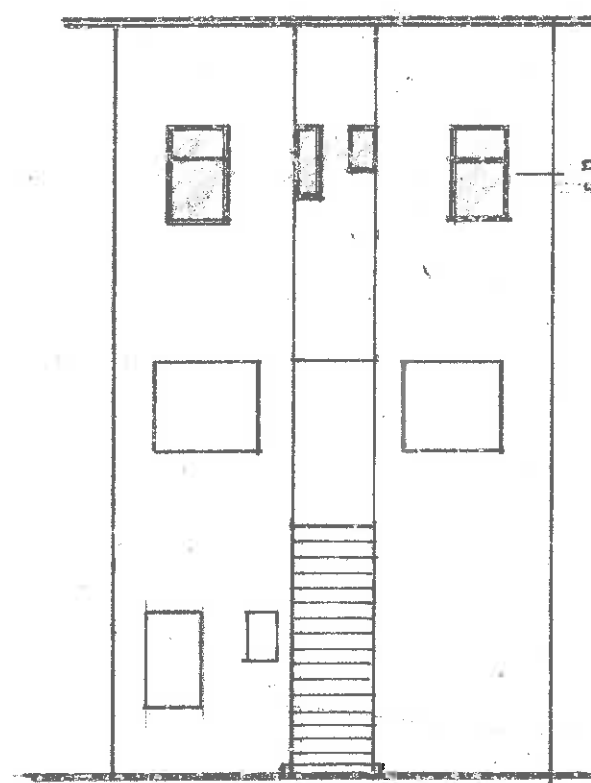

ELEVATION C


DOUBLE GLAZED ALUM WINDOWS AT THIS LEVEL

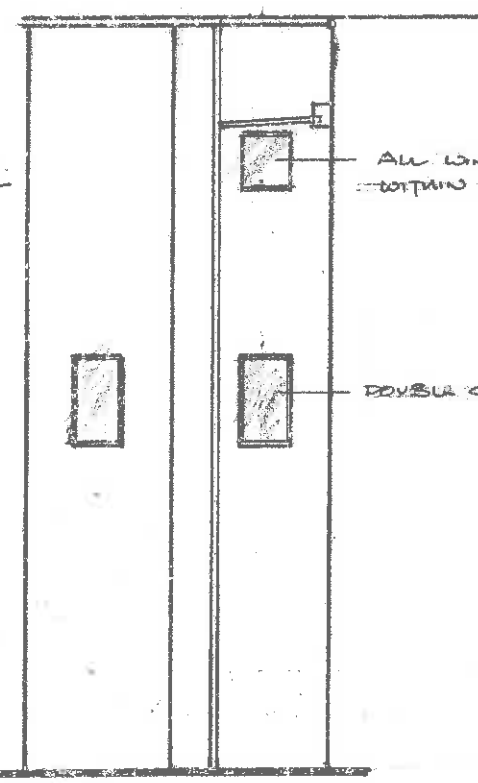


ELEVATION D

ALL WINDOWS TO BE REPLACED WITHIN EXISTING OPENINGS

DOUBLE GLAZED ALUM WINDOWS

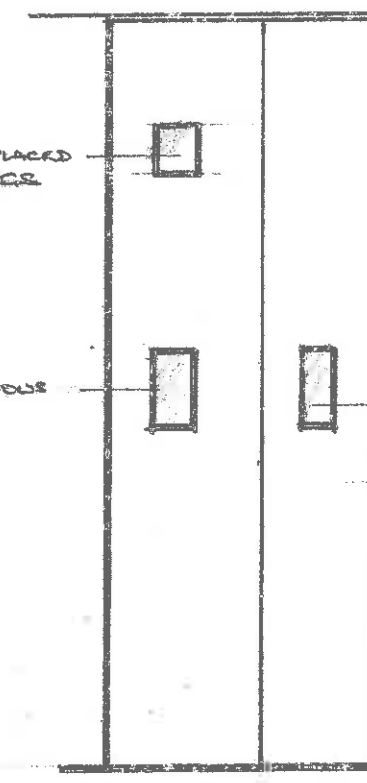

ELEVATION E

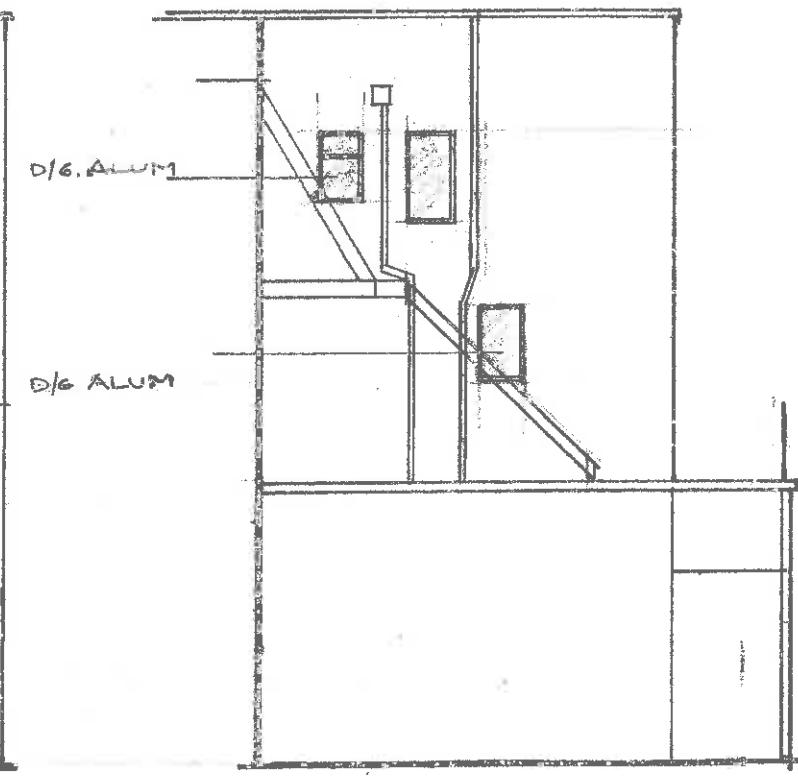

ELEVATION F

D/G ALUM

D/G ALUM



DWG. NO. 26800968-2/A

SCALE 1:100

REVISION A WINDOWS TO
BE ALUMINIUM

CENTRAL BUILDINGS

WEST STREET

KMSWORTH PO10 7DU