N

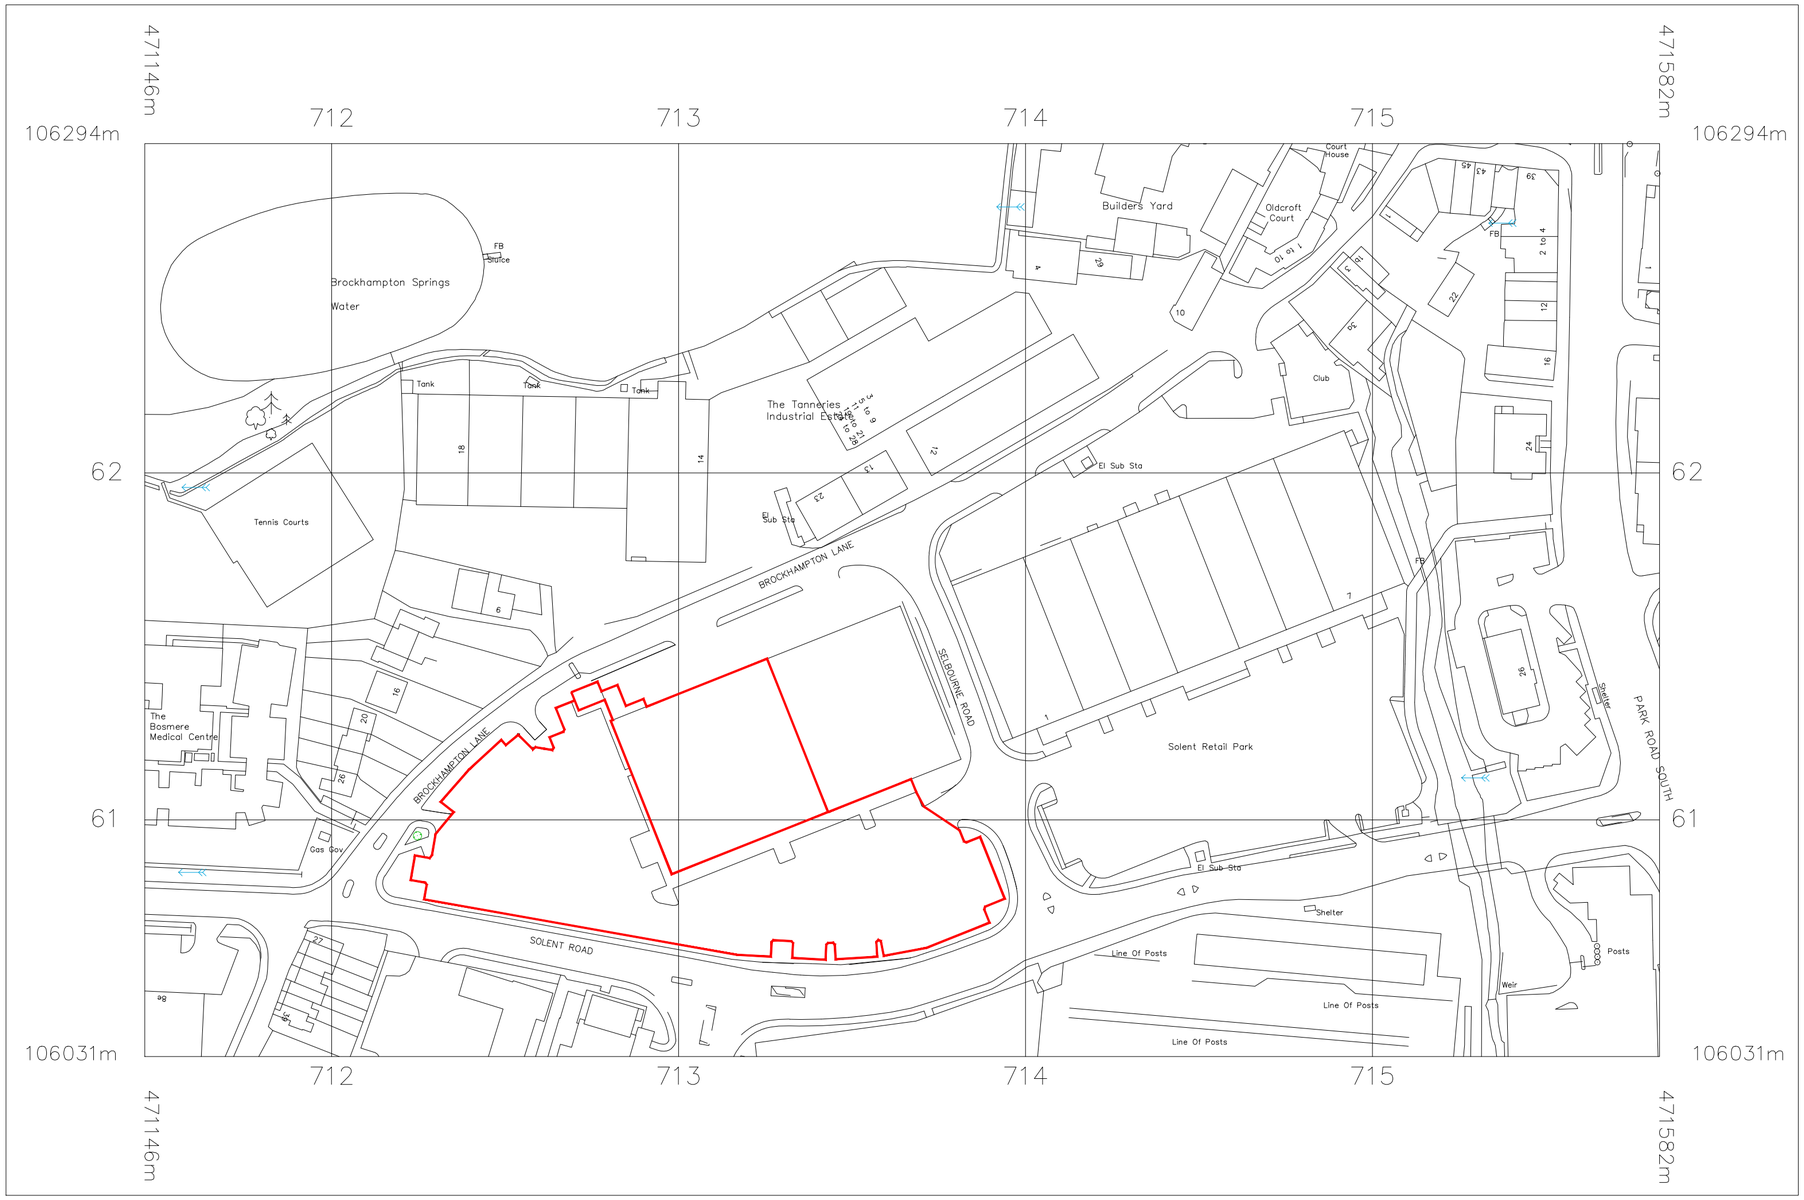


© Crown Copyright 2015

Reproduction in whole or in part is prohibited without the prior permission of Ordnance Survey.

Drawing produced from OS Mastermap Data, purchased from Stanfords 21/01/16 with a 12/24/36 month licence. Stanfords OS Partner Licence 100035409, order licence 01949773

KEY

STORE OUTLINE

# NOTES

ORIGINAL A2

1:1250 0 25 50 m

01

| REV | DATE | DESCRIPTION | DRAWN | CHECKED |
|---|---|---|---|---|

LOCATION FIGURE

M&S

STORE NAME
HAVANT

COUNTRY
ENGLAND

PROJECT
HAVANT NEW STORE

DRAWING
EXISTING SITE PLAN

CONSULTANT
WDR & RT TAGGART

DISCIPLINE DESCRIPTION
ARCHITECTURE

CONSULTANT LOGO

Laganwood House
Newforge Lane
Malone Road
Belfast BT9 5NX

t: +44 (0)28 9066 2121
f: +44 (0)28 9066 3162
e: mail@wdr-rt-taggart.com
w: www.wdr-rt-taggart.com

WDR & RT TAGGART

| SCALE | PAPER SIZE | DATE | DRAWN | CHECKED |
|---|---|---|---|---|
| 1:1250 | A2 | 15.03.16 | JW | JD |

| STORE NUMBER | PROJECT No | DISCIPLINE CODE | DRAWING No |
|---|---|---|---|
| 1935 | HVN001 | A | 04000 |

| CONSULTANT PROJECT No | STATUS | REVISION |
|---|---|---|
| 15044 | P | -- |