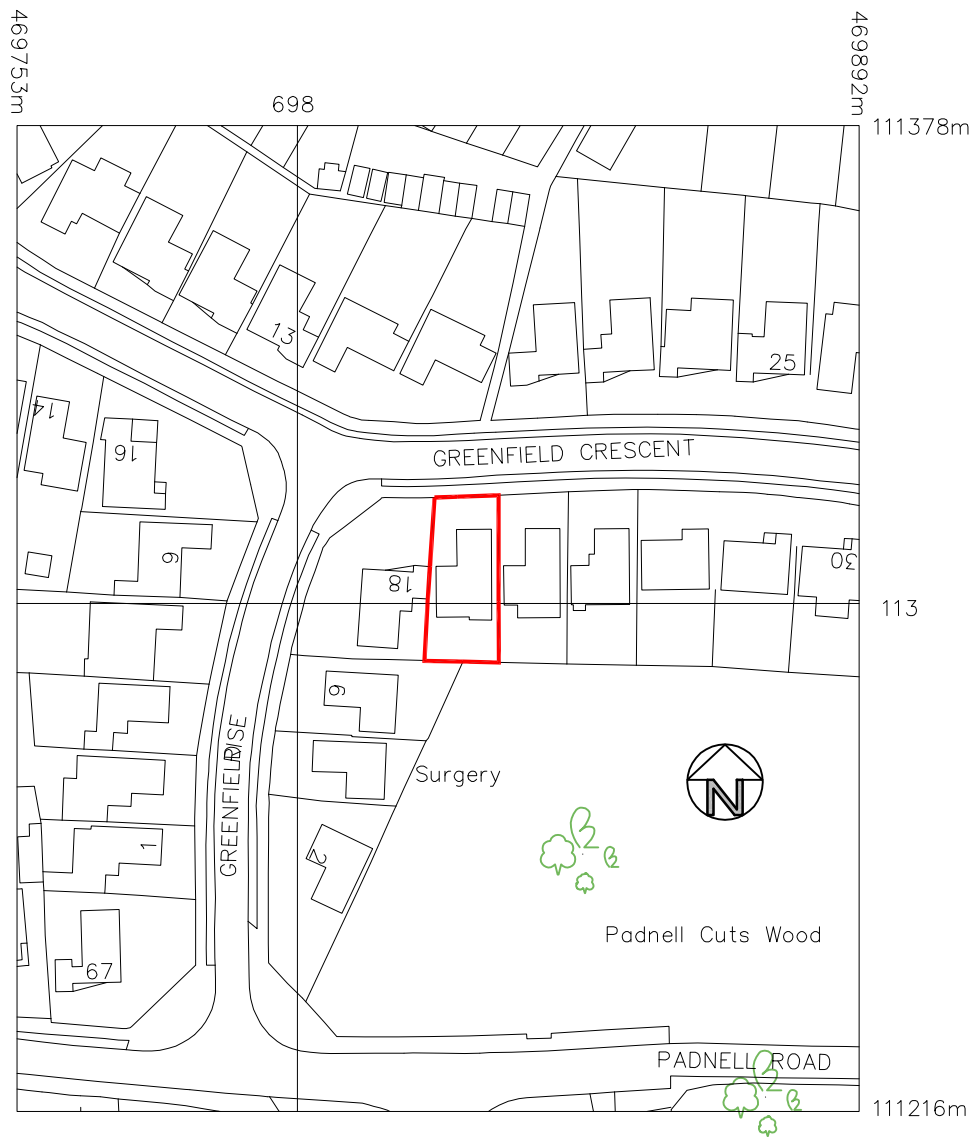


Drawing Title: **Location Plan**

Project: 20 Greenfield Crescent, Waterloooville, PO8 9EH

Drawn By: WJ

Date: 18.04.16

Scale: 1:1250 @ A4