


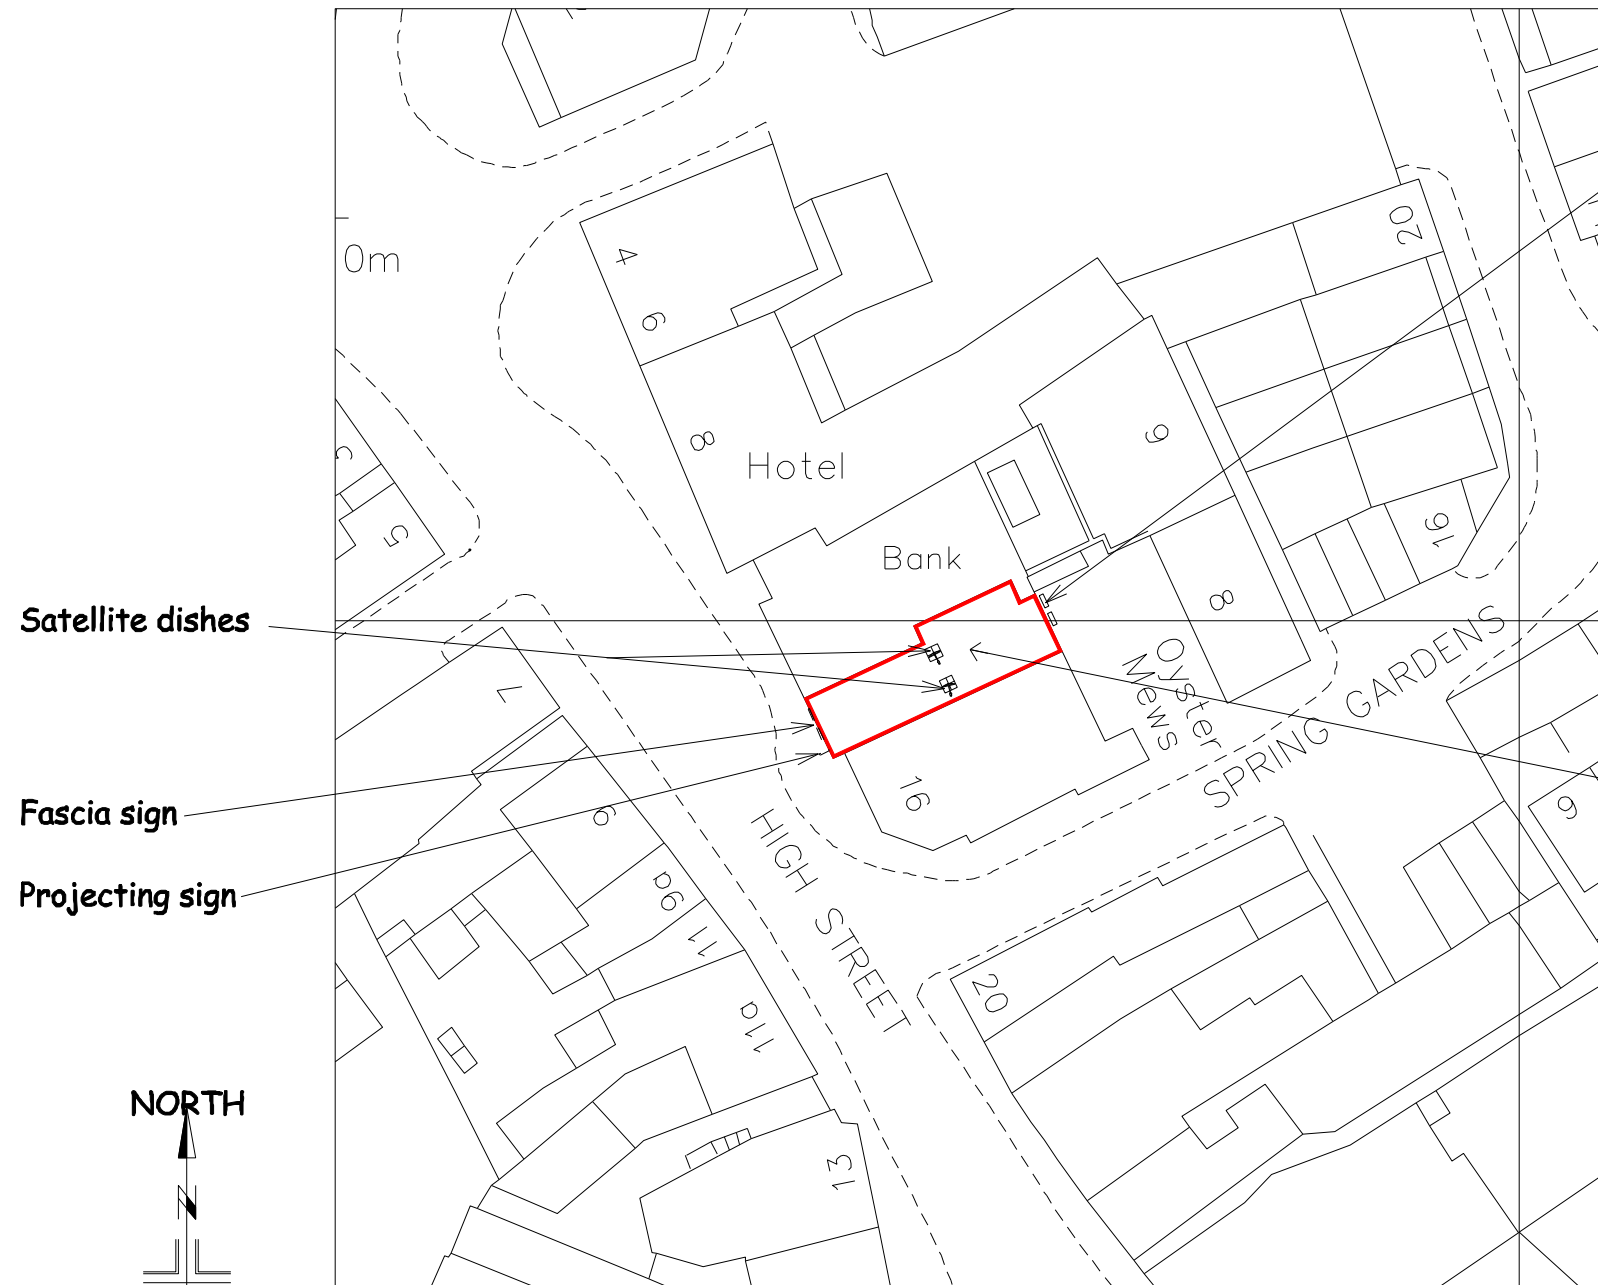

BLOCK PLAN (Scale 1:500)

AC units

Satellite dishes


Fascia sign

Projecting sign

Site



SITE LOCATION PLAN (Scale 1:1250)

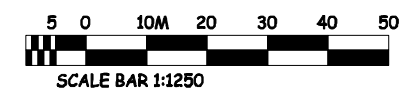

Ordnance Survey, Crown Copyright © 2008,
All Rights Reserved License No. 100035607

CORAL
One Stratford Place, Montfichet Road, London, E20 1EJ

GENERAL NOTES

DO NOT SCALE FROM THIS DRAWING, ALL DIMENSIONS TO BE CHECKED ON SITE.

B	Signage note seperated to clarify for planners	05.04.16
A	AC's, sat dishes & signage added	20.01.16
Rev	Amendment	Date

RRDS Ltd.
Studio 1, 1st Floor The Ffwrwm,
High Street, Caerleon, Newport NP18 1AG
Email: design@rrds.net
Telephone: 01873 881165 Fax: 01873 881343

Project Name & Address:
Proposed Licensed Betting Office
10-12 High Street,
Emsworth. PO10 7AW

Title:
Site Location & Block Plans

Drawn by: **RRDS Ltd.**
Date: **January 2016**
Scale: **1:500/1250 @ A3**
Drawing No: **COR1822/SP01 B**