




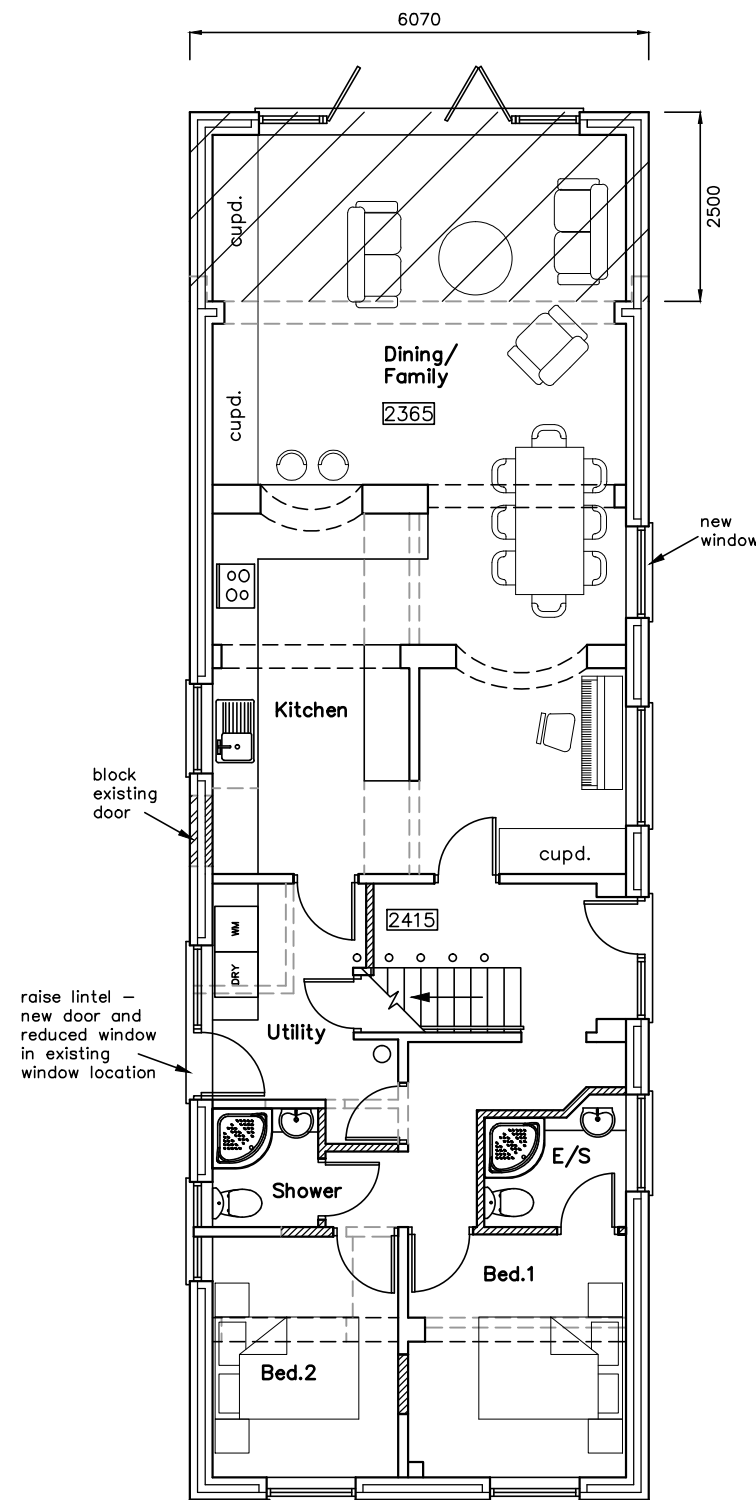


GROUND

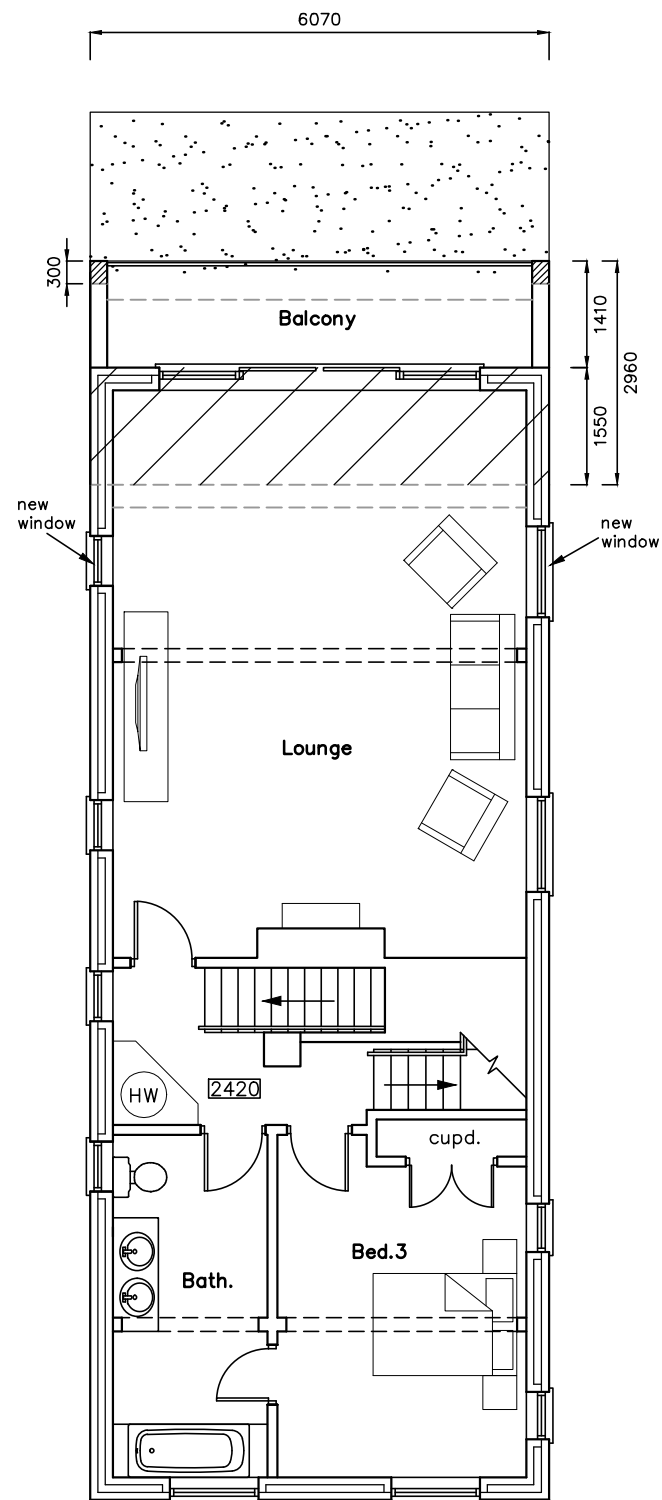

FIRST

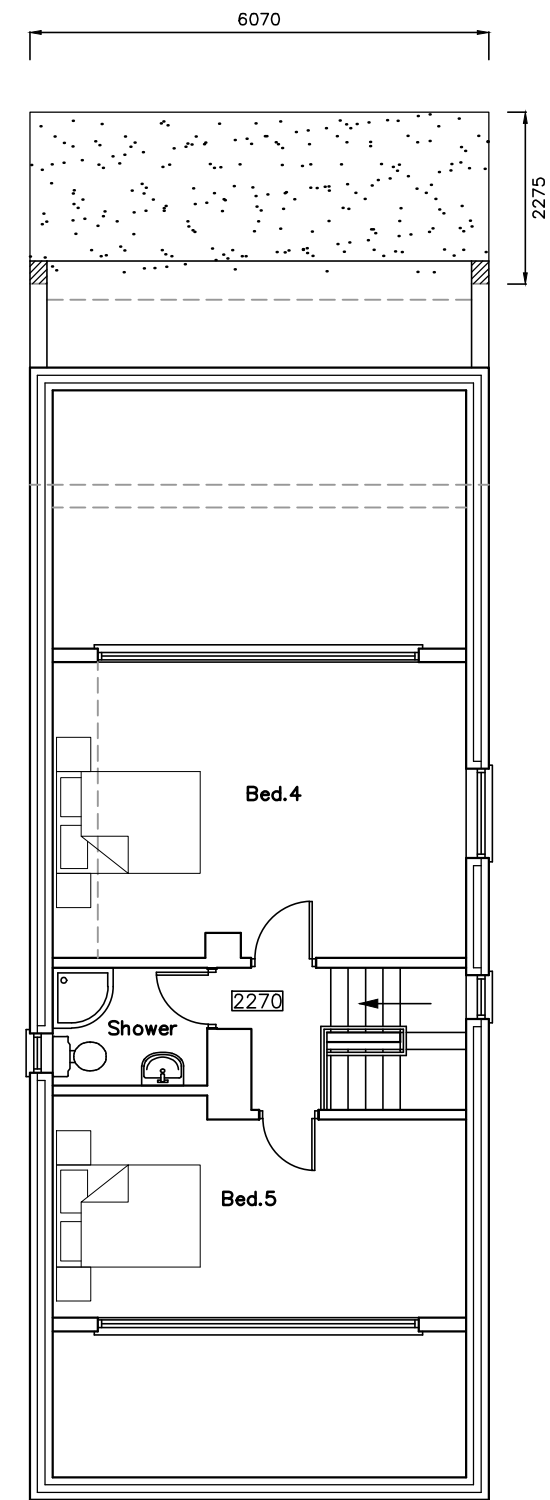

SECOND

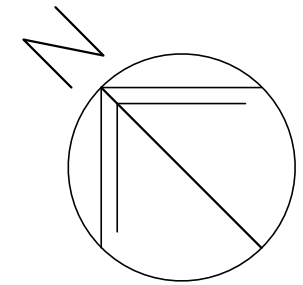

Windsong,
Ferry Road,
Hayling Island,
PO11 ODG


metres

PROPOSAL PLANS

10

Revisions
A. Client Amendments 28/07/16
B. 300mm dimension adjustment 08/08/16
C. Wall revisions 09/08/16

20

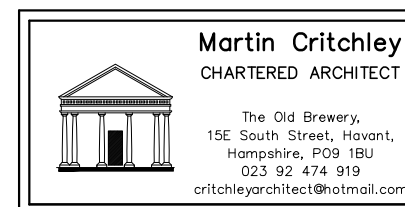

Scale A1 = 1:50, A3 = 1:100
Date 28/07/16
Drawn JHL/NKM

30

1632-403^C