




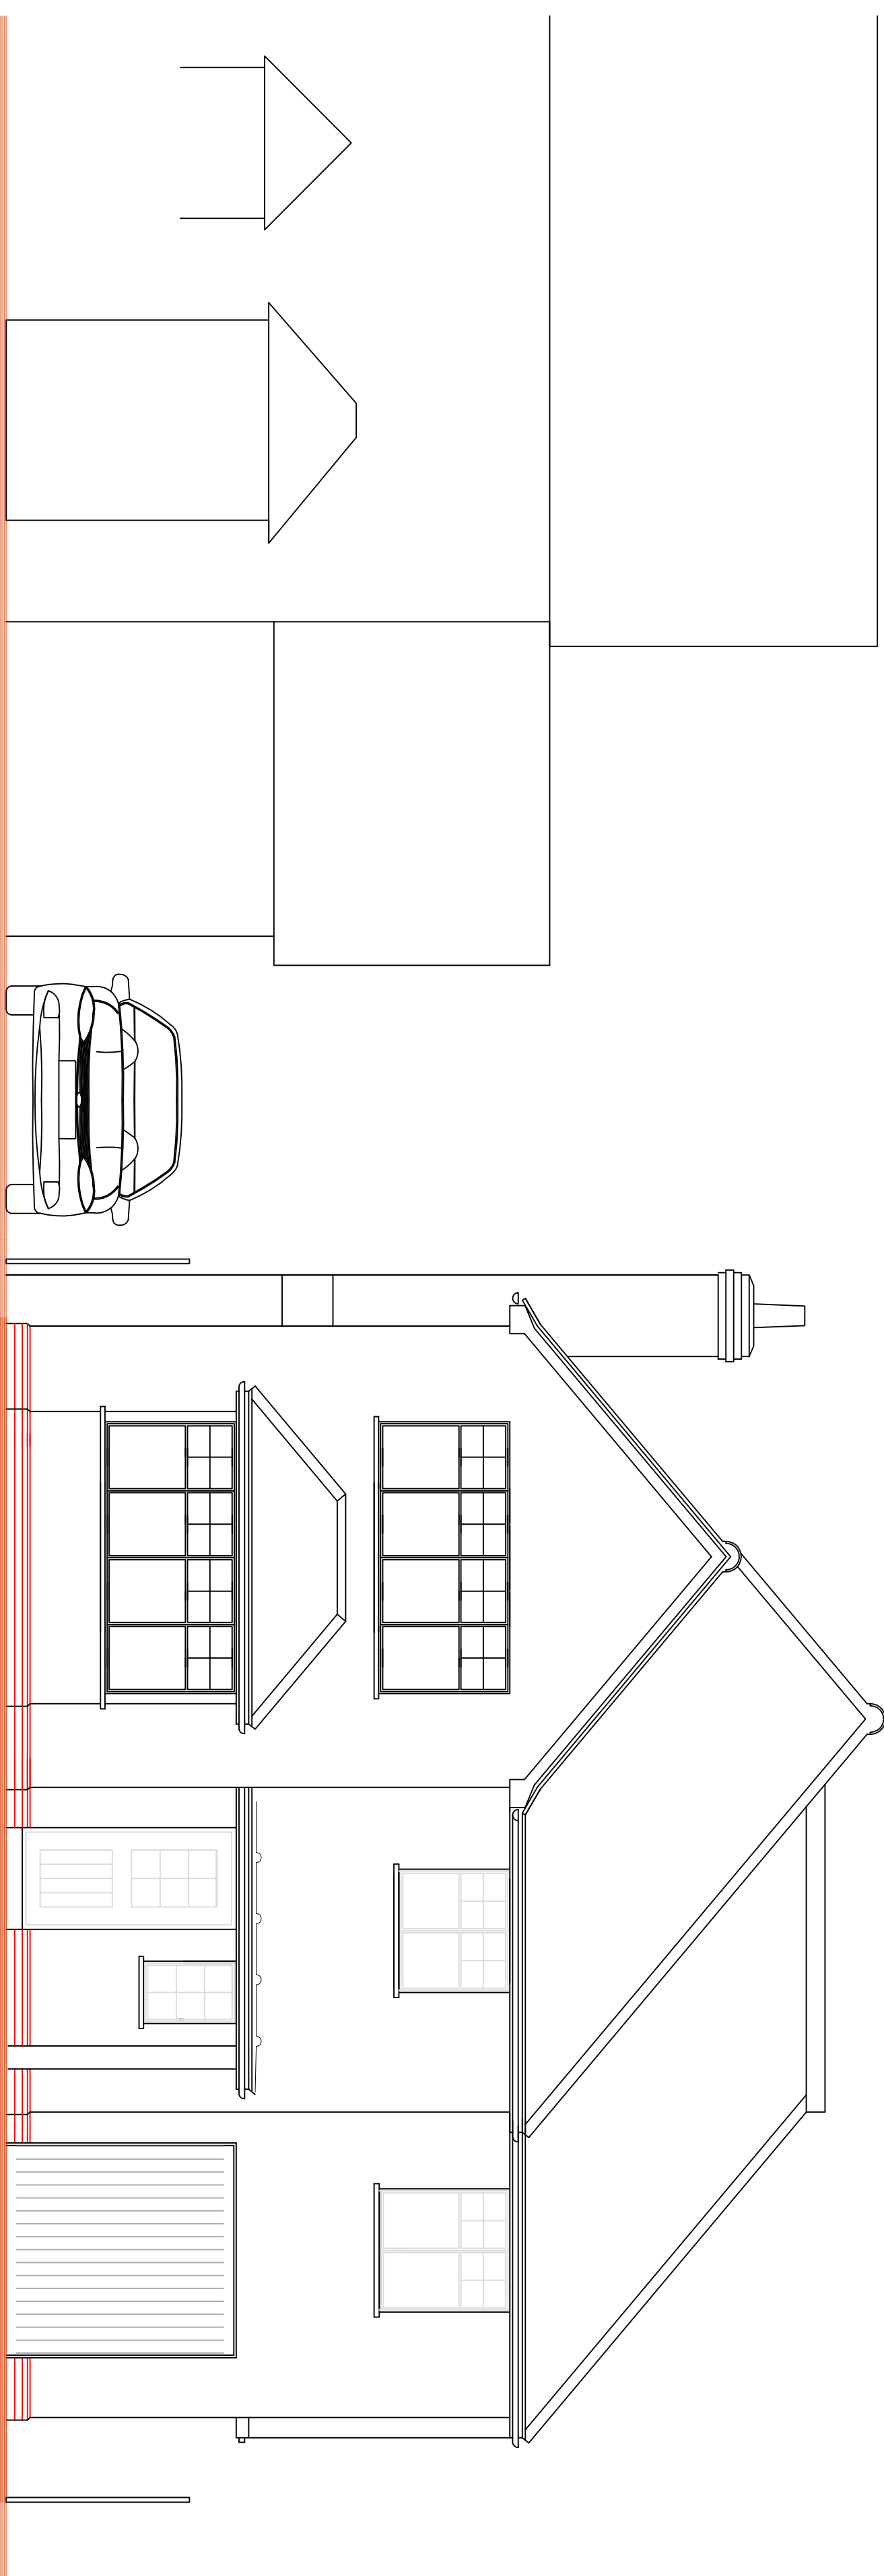


FRONT / STREET

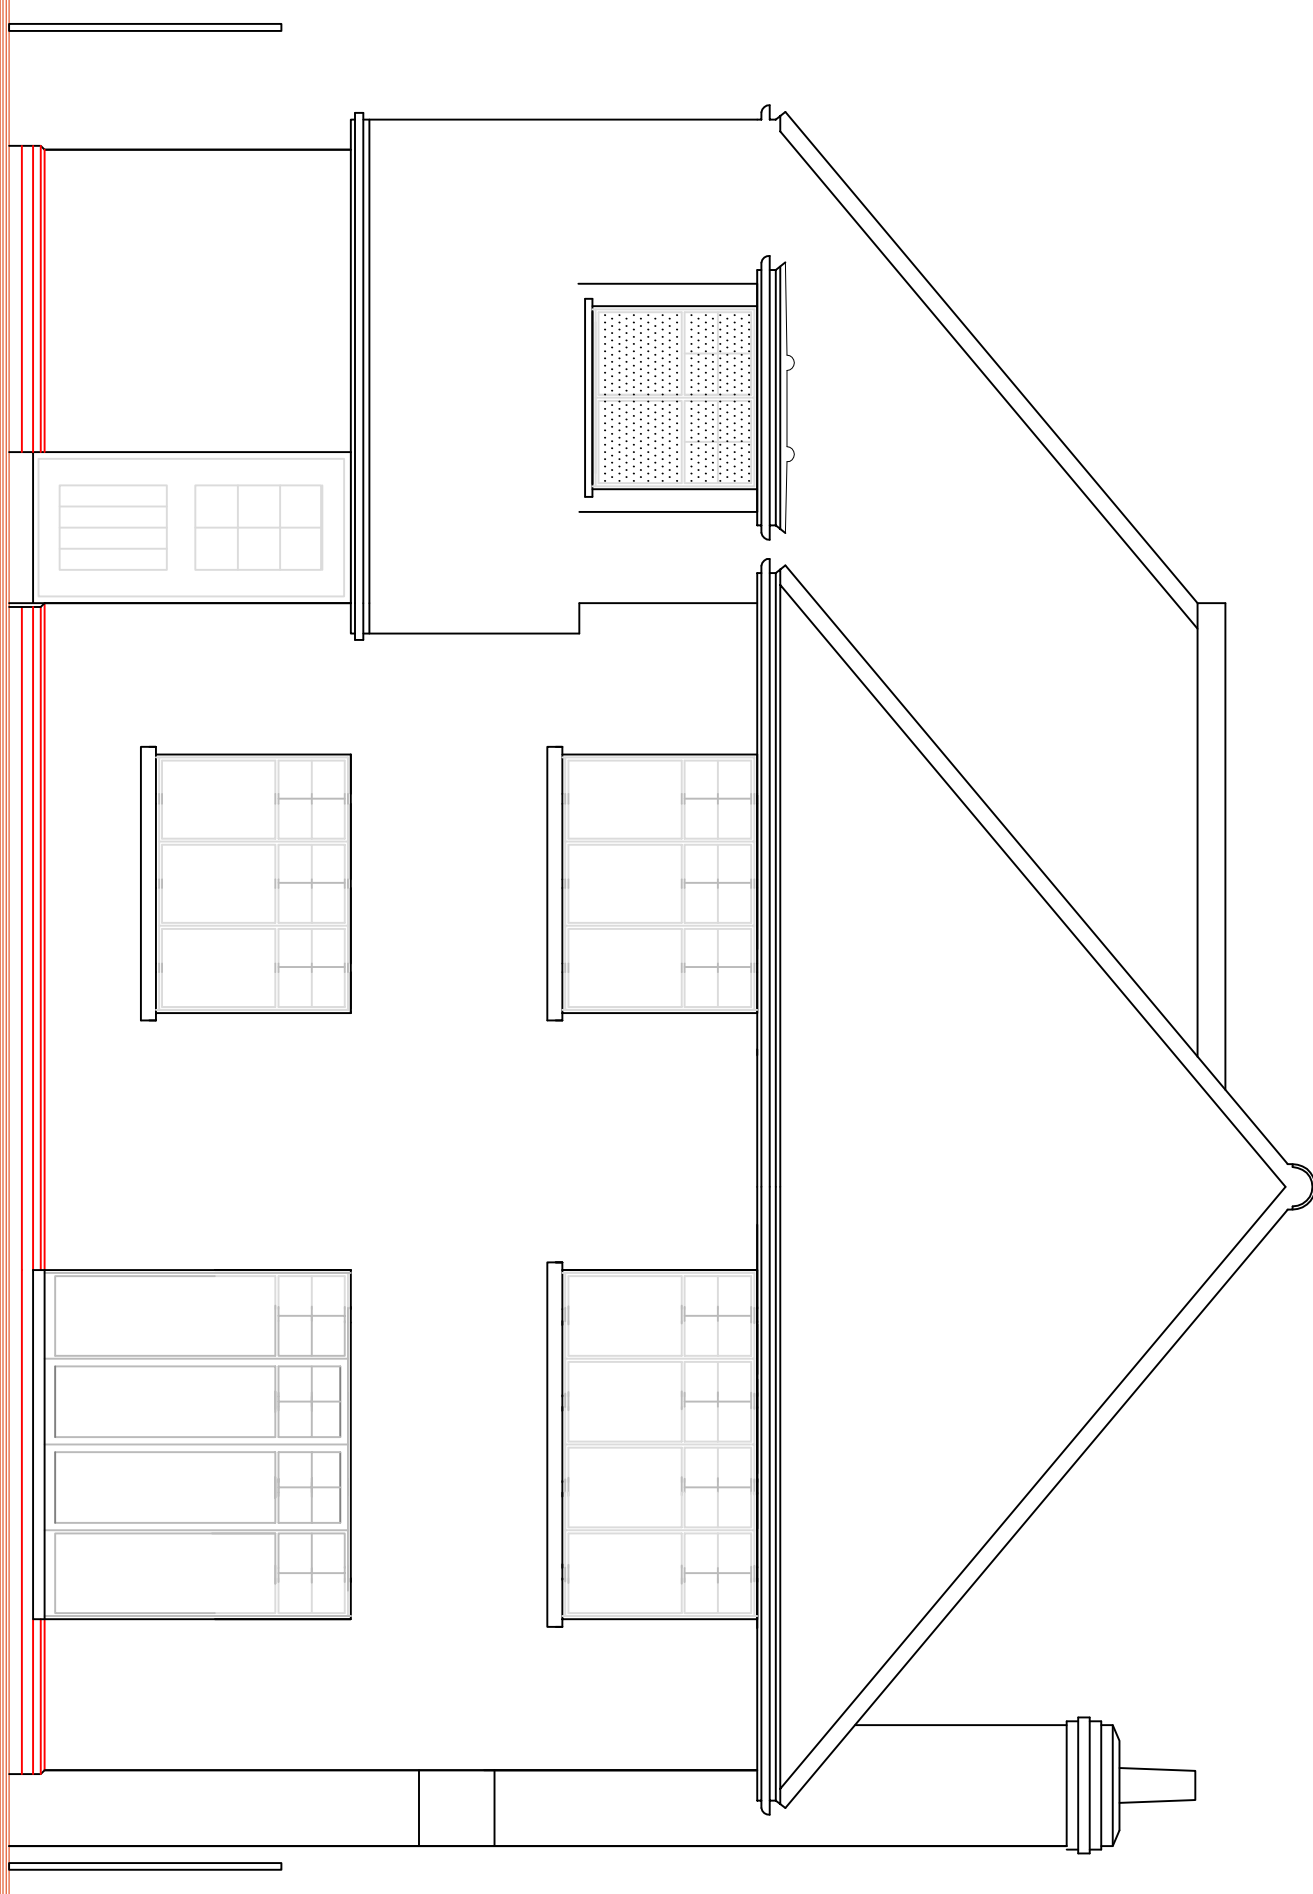

REAR

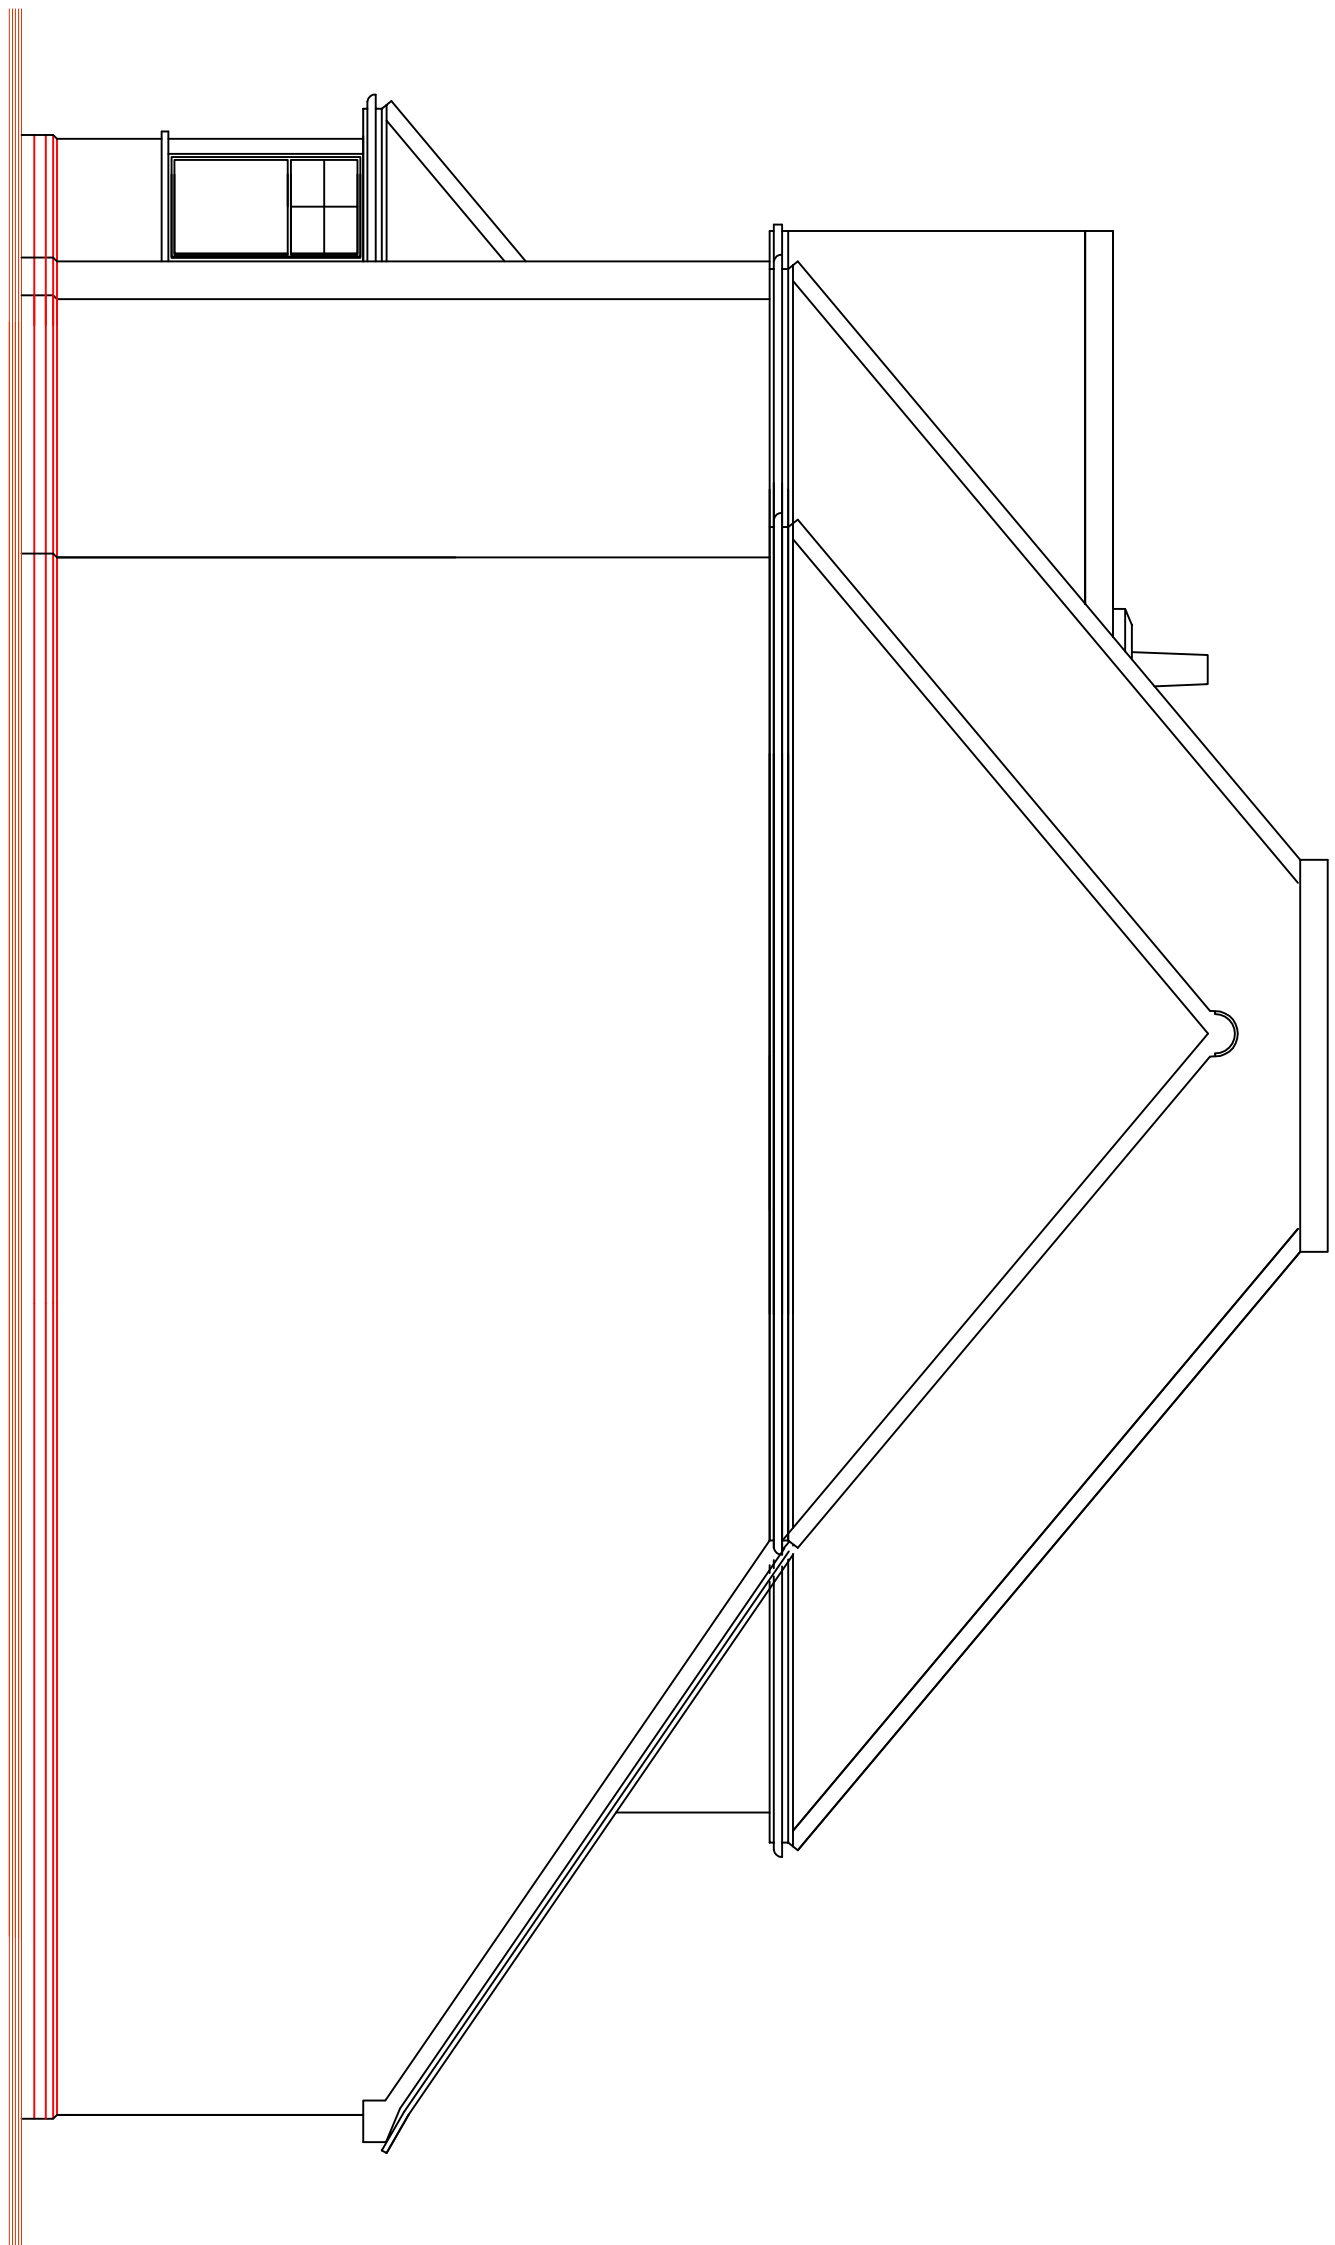

SOUTH

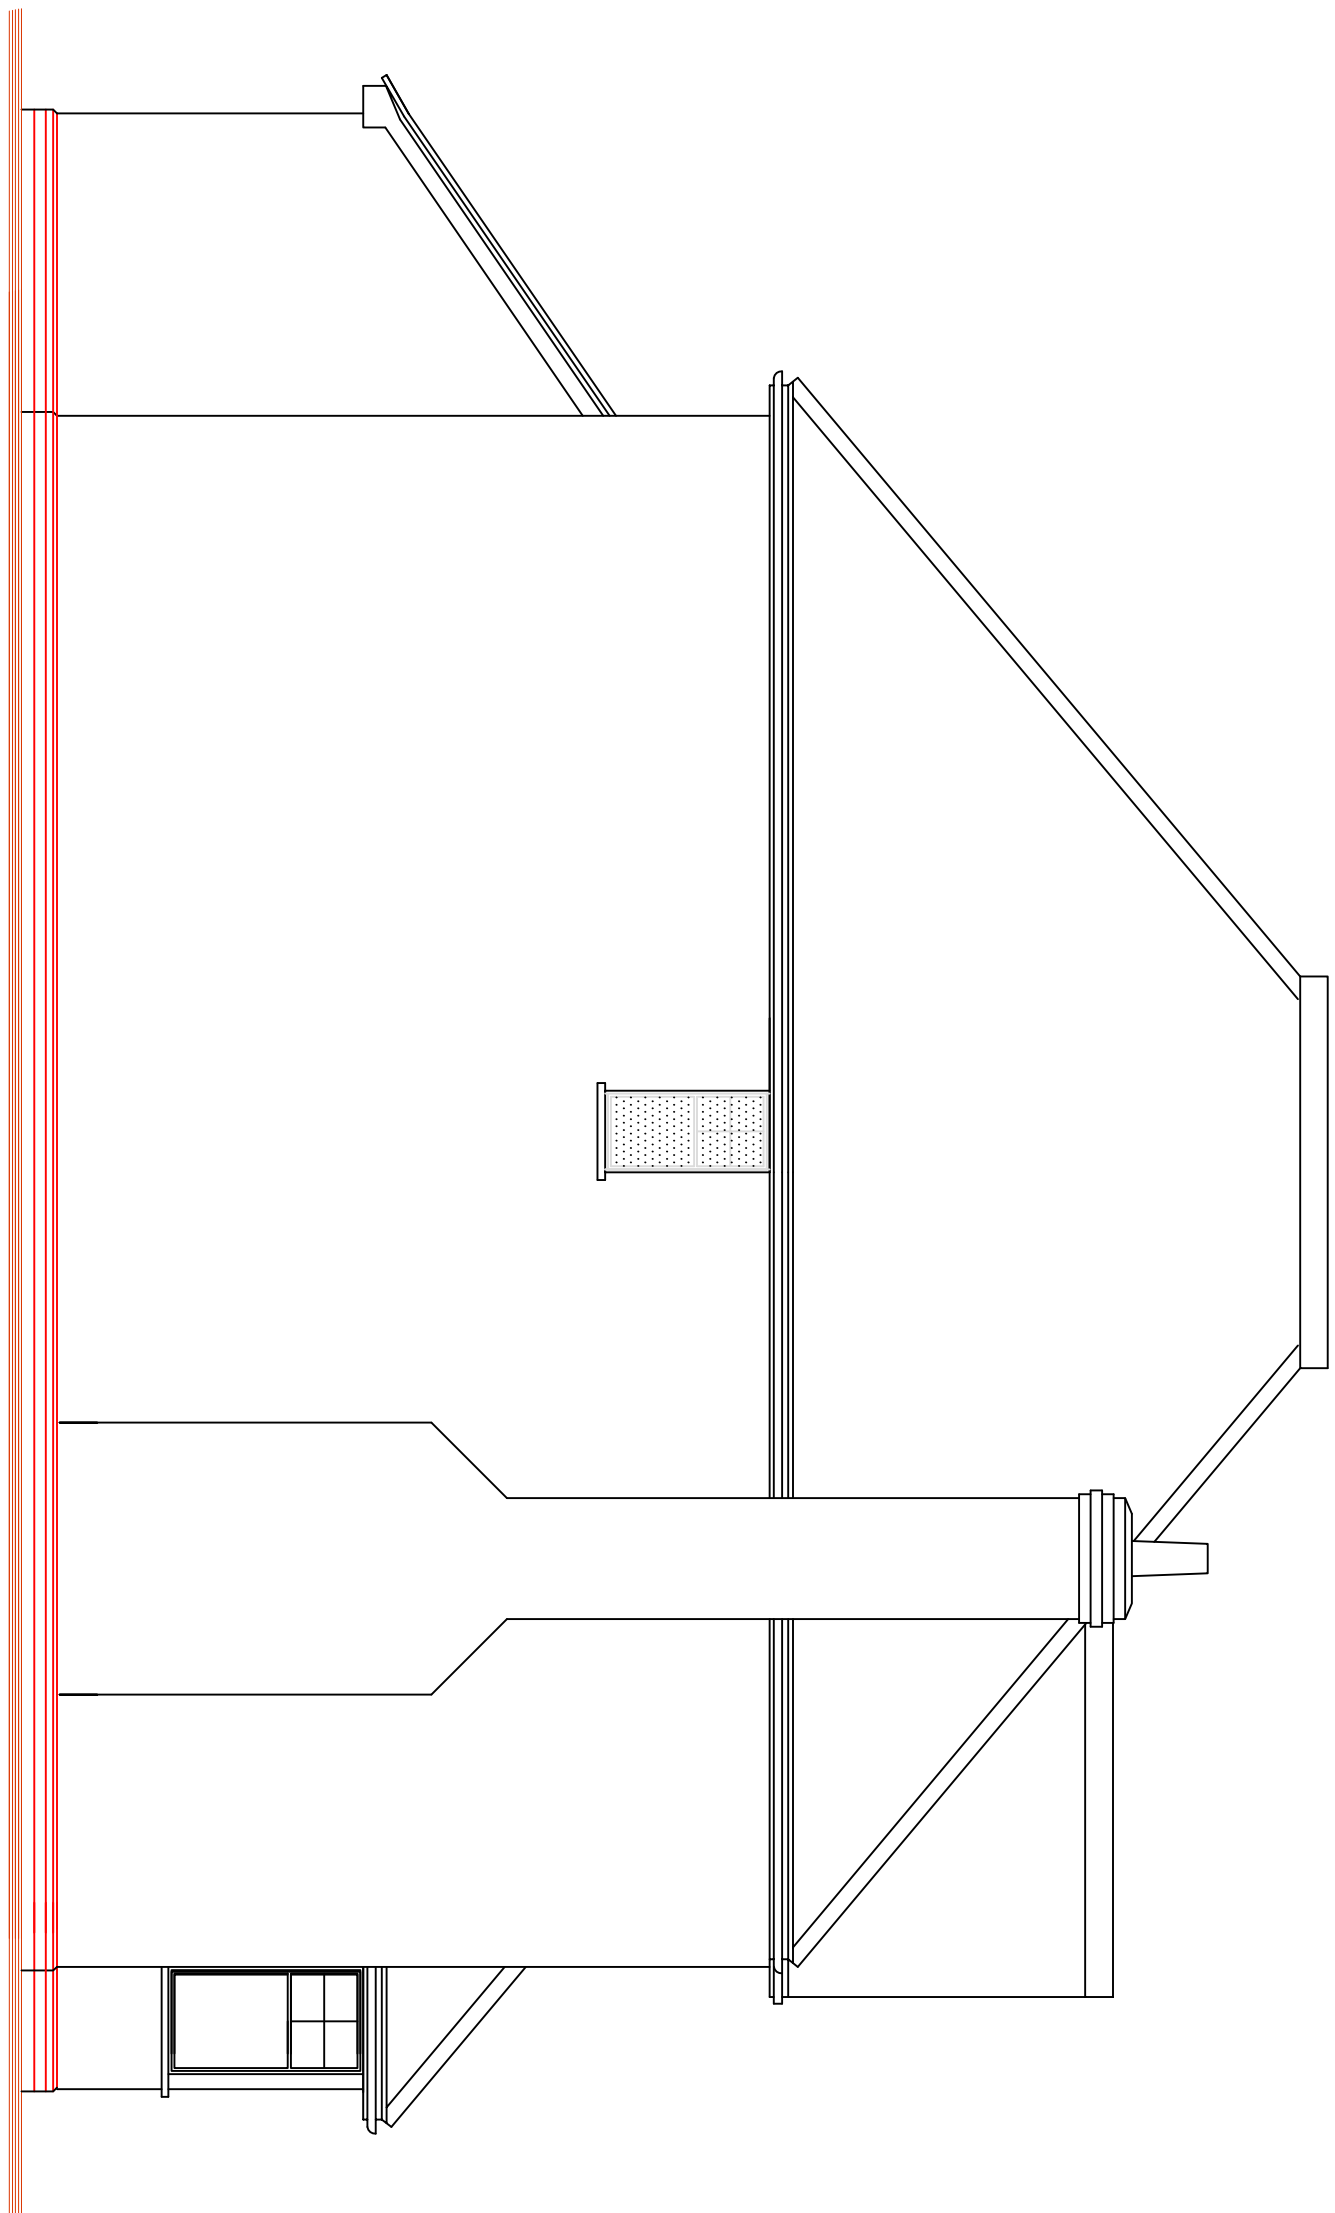

NORTH

Client
MR AND MRS HILL
61 HOLLYBANK LANE
EMSWORTH

Project
PROPOSED DWELLING OFF
AUBURN WOOD
EMSWORTH

Title
PROPOSED ELEVATIONS AND
FLOOR PLANS

PROJECT
01H/10/15 05

scale
1:50 @ A1

date
28.04.16

drawn
SJ

STEPHEN JUPP
CHARTERED
TOWN
PLANNER

348 Conquest Rd,
Belper, Derbyshire DE9 1JX
t: 01773 827113
m: 07777 68886
e: steve@planning-solutions.co.uk