



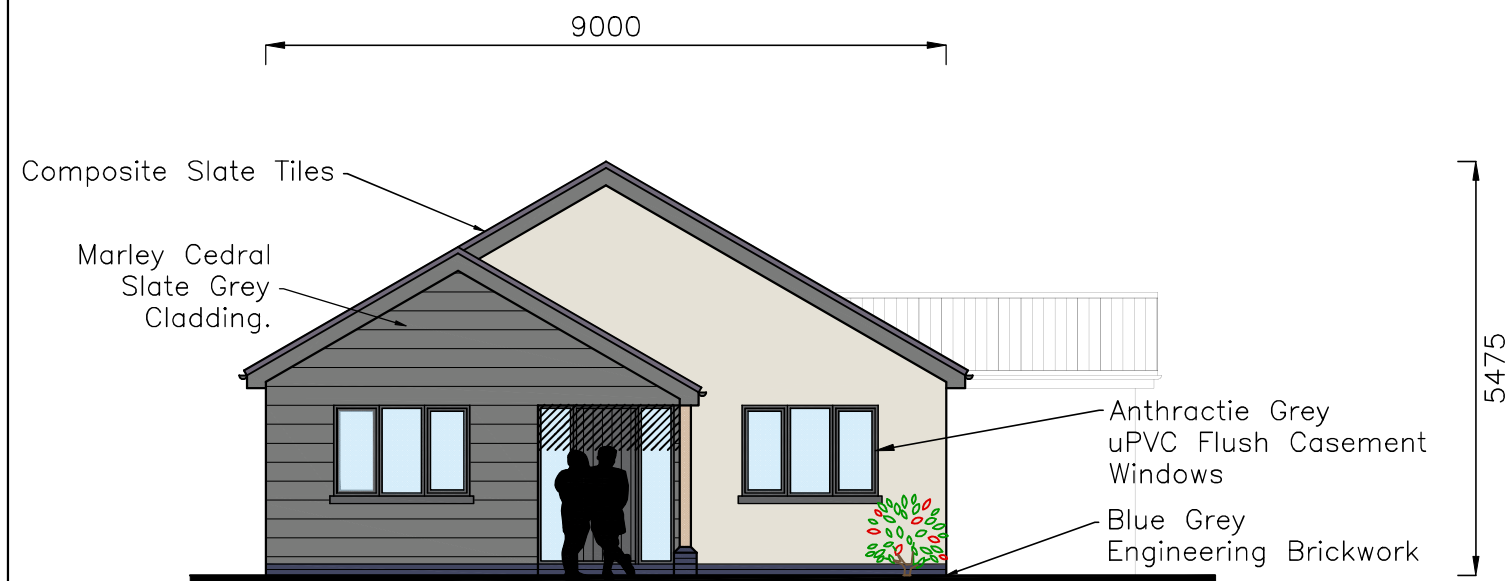

Plot #4: North Elevation

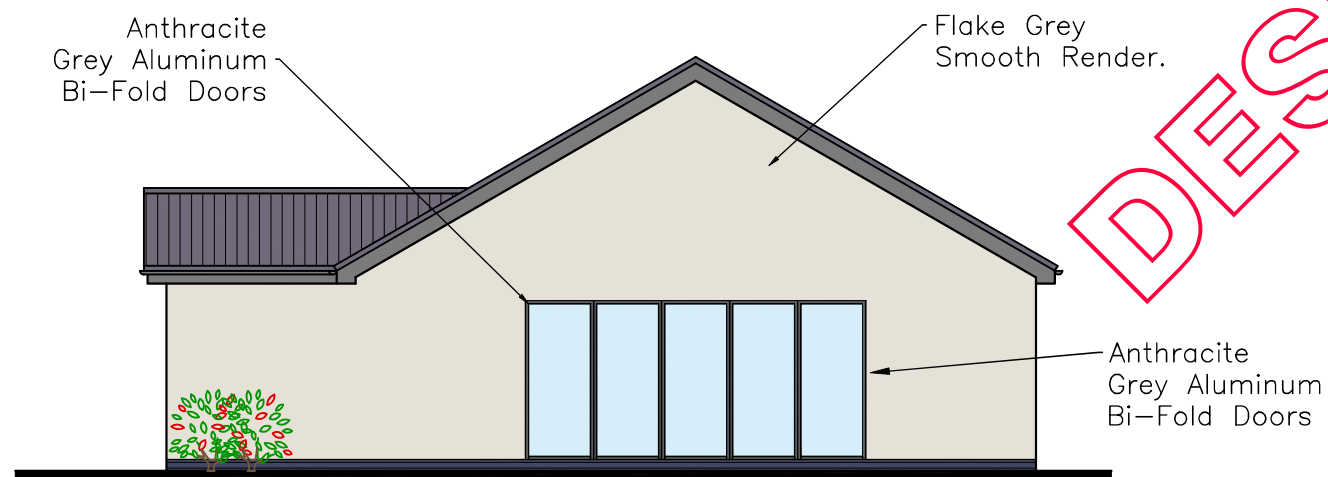

Plot #4: East Elevation



Plot #4: South Elevation



Plot 4: West Elevation

DESIGN DRAWINGS

CAAD

Critchley Architecture And Design Ltd.

Contact: 02392 474 919 | info@caad.online

The Old Brewery, 15E South Street, Havant, PO9 1BU

Plot 4 Elevation Drawings

Revisions

- a)
- b)
- c)

Land Rear,
34 Havant Lane,
Emsworth,
PO10 7JG

Scale A1=1:50, A3=1:100
Drawn SAR & LNR
Date 23/06/2021

21020-524⁰

10m

20m

30m

40m