




Existing Ground Floor

1 : 100

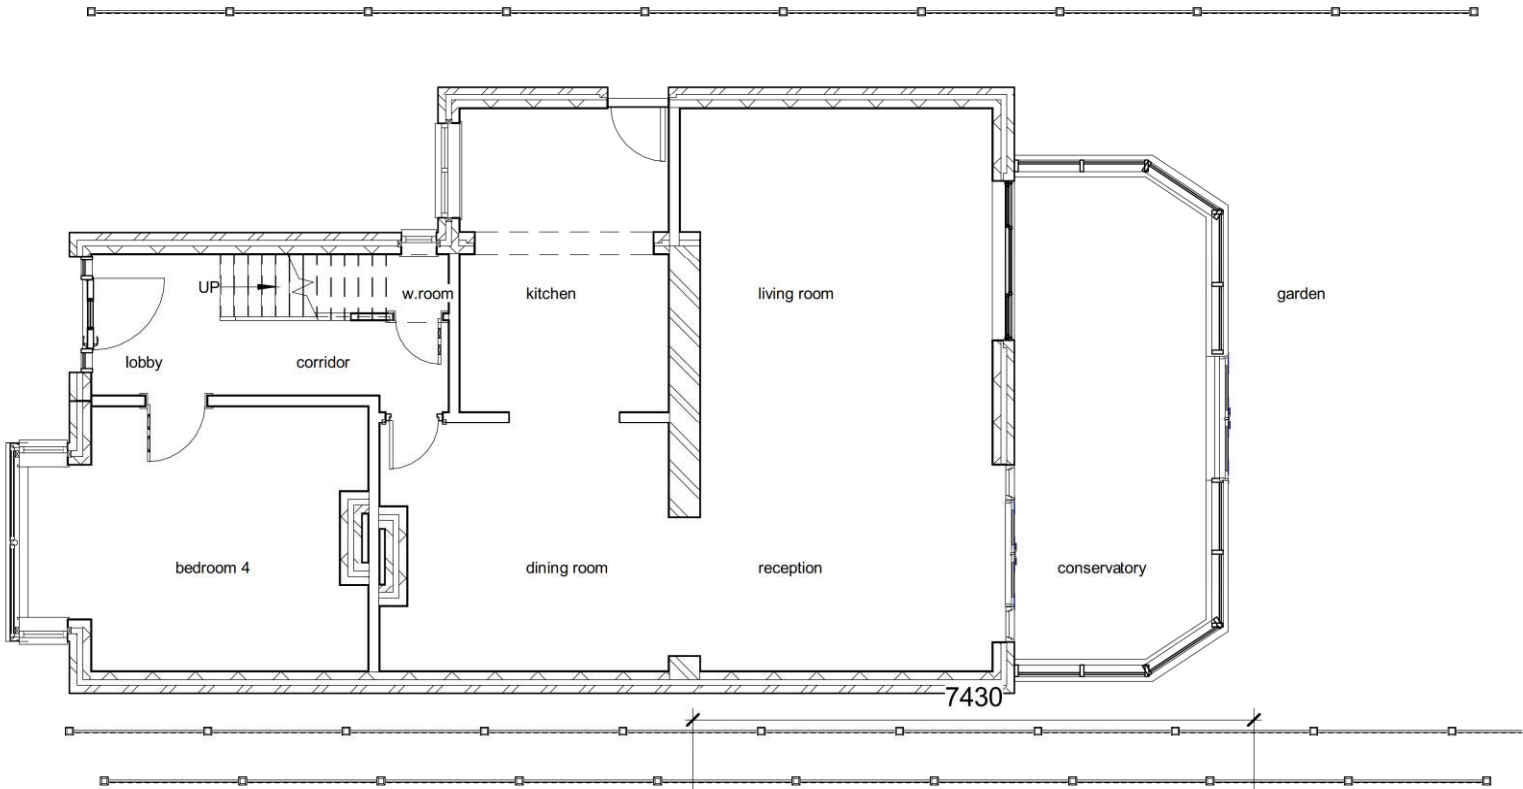

Proposed Ground Floor

1 : 100

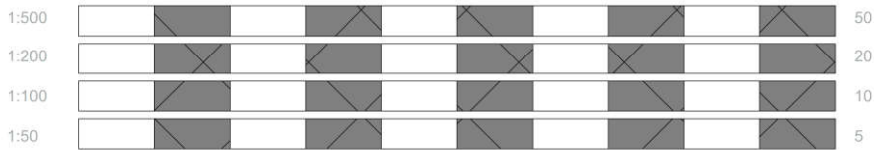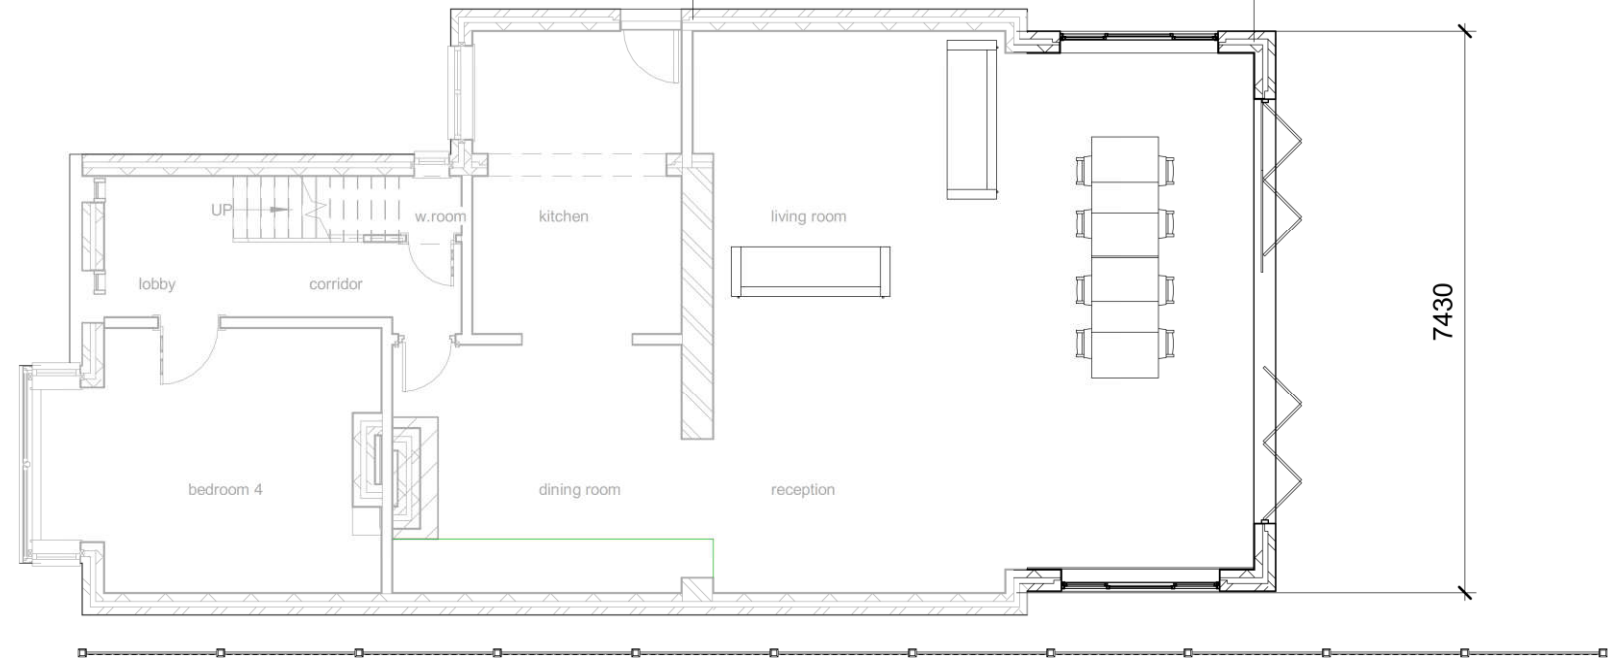

All measurement to be checked on site prior to any commenment
(C) Copyright of Parkers Design (Southern) Limited. Any reproduction of these drawings will require written authority from the copyright owner.

Parkers Design Limited - The Studio @ 90, PO9 2PR

www.pexd.co.uk - info@pexd.co.uk - 07776 008822

PROJECT
12 St. James Road PO10 7DN

SHEET
Ground Floor

CLIENT			
Burden			
Date	Issue Date	Scale (@ A3)	1 : 100
Drawn by	SW	DRAWING NUMBER	REV
Checked by	SR	P 1	