

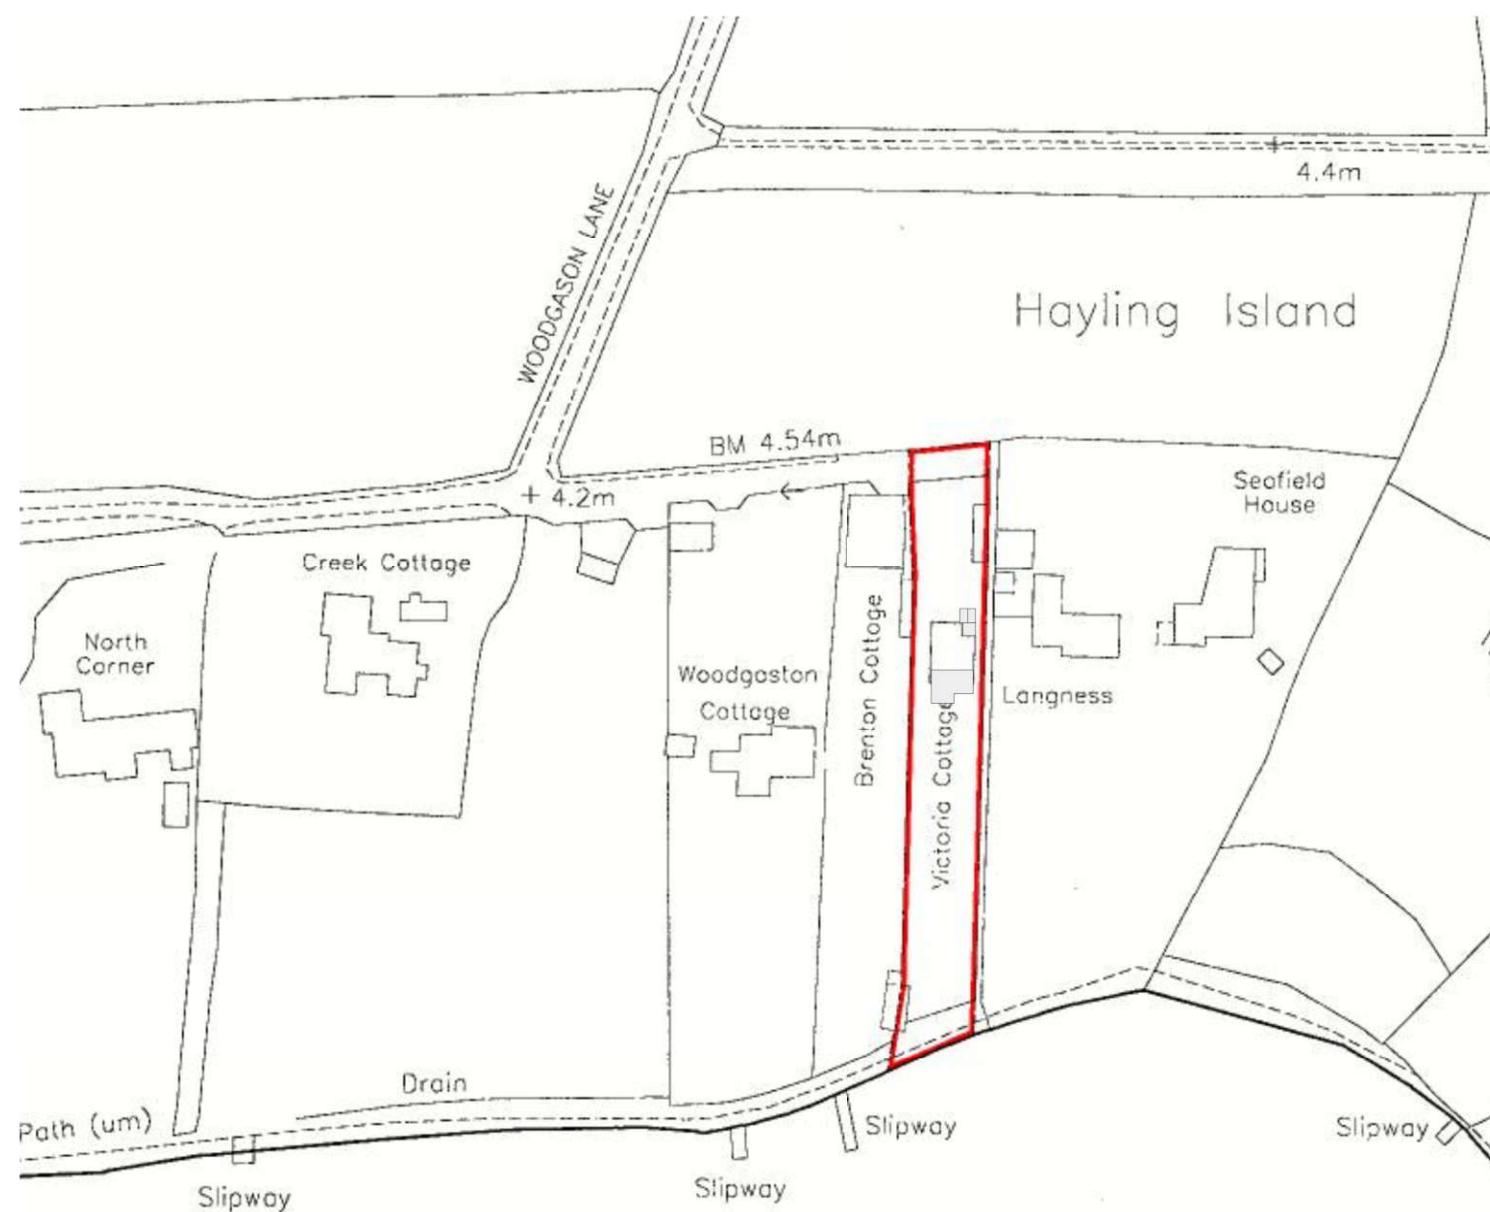


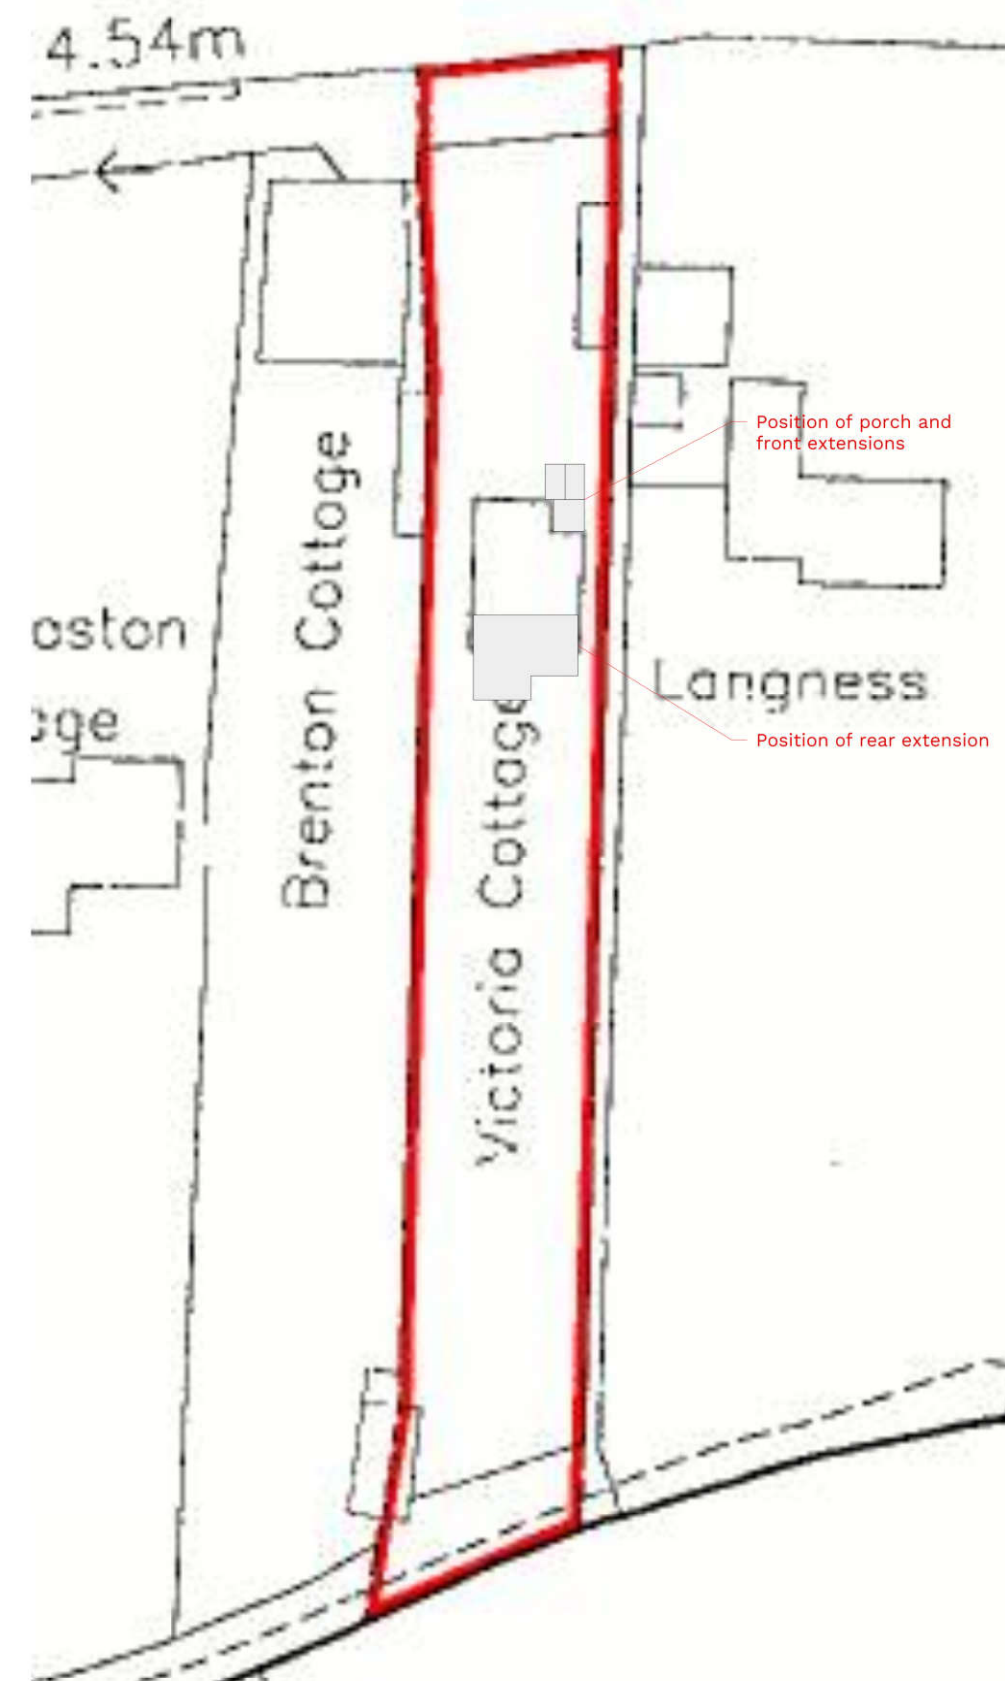

Site Location Plan
Scale 1:1250 @ A3

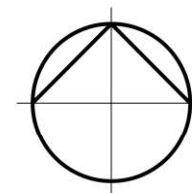

Site Block Plan
Scale 1:500 @ A3

PROPOSED Site location and block plan

PROJECT NAME:

WISE HOUSE

Victoria Cottage, Woodgaston Lane, Hayling Island, PO11 0RL

toutlemonde design

All dimensions are in millimetres
All dimensions to be checked on site.
© toutlemonde design

DATE:
2021-06-11

SCALE:
as shown@A3

DWG NO:
2015-100

REV:

B

TLM