
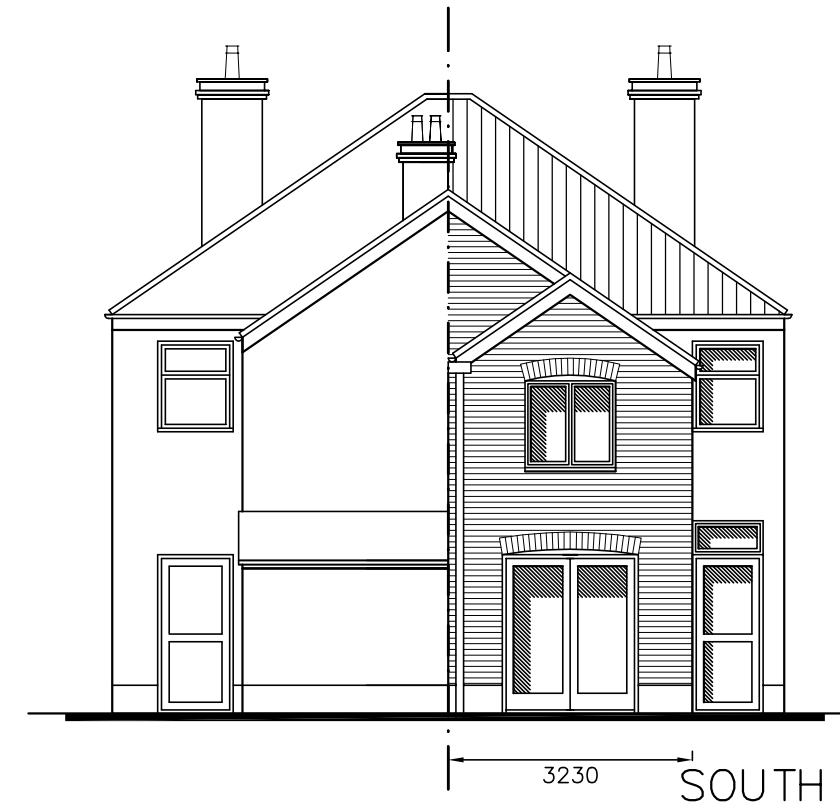
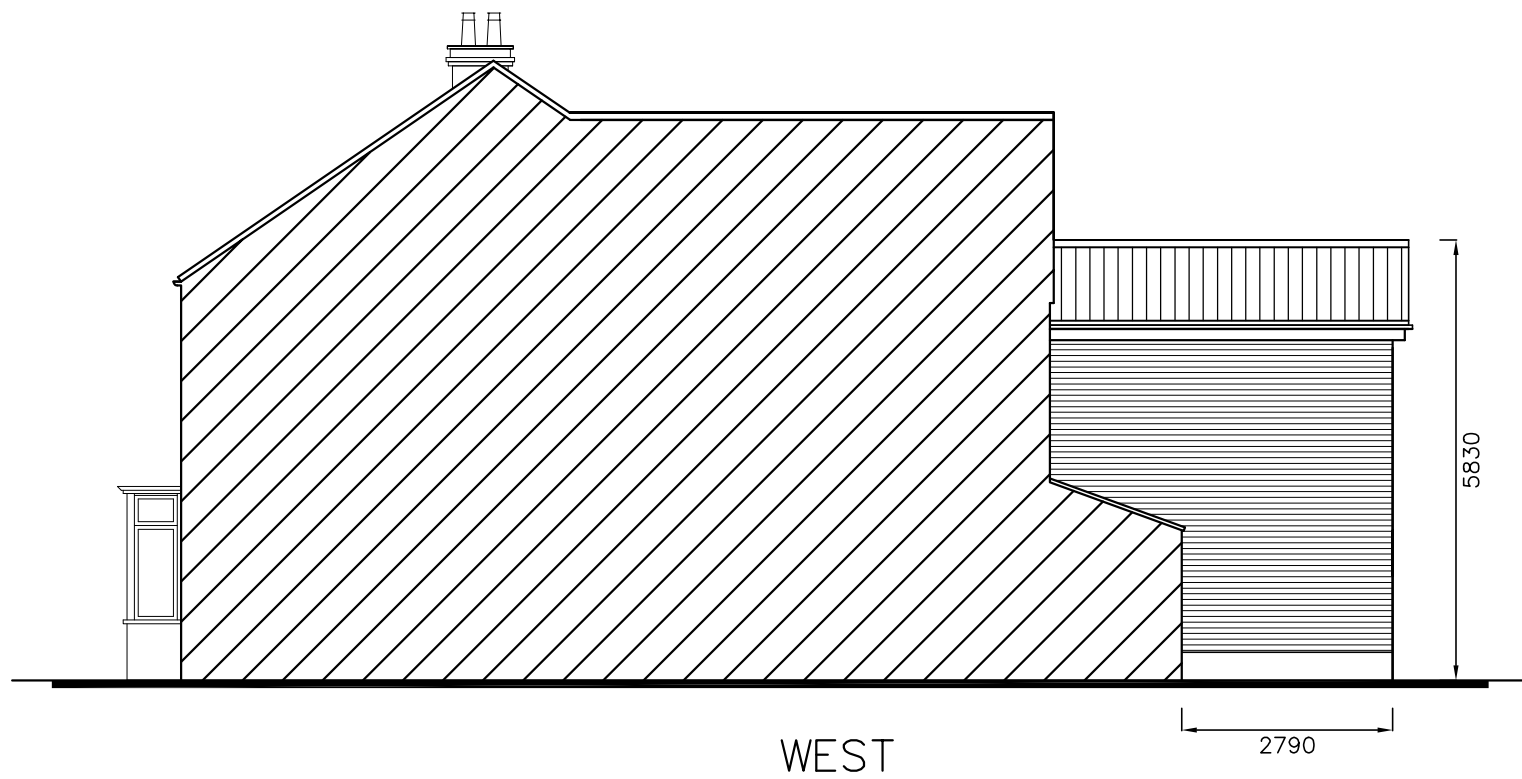


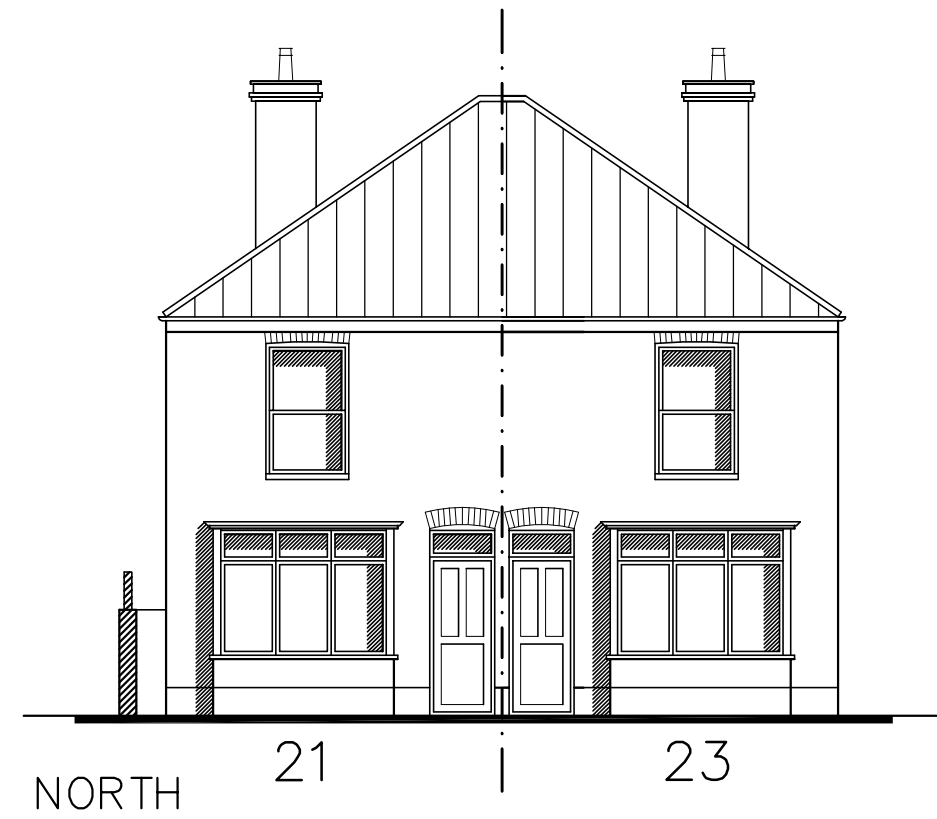


21 Park Way,
Havant,
PO9 1HH

PROPOSAL ELEVATIONS

Revisions

- A. East boundary wall added 02/08/16
- B. West elevation added. 10/08/16
- C.
- D.

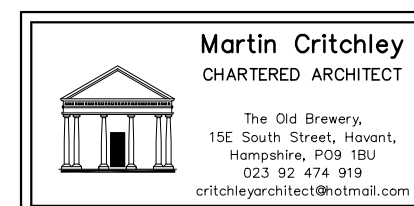

Scale A1 = 1:50, A3 = 1:100
Date 18/07/16
Drawn ELR/BLB/JHL

metres

10

20

30

1649-502^B