N

DO NOT SCALE
All dimensions to be checked on site and Architect to be notified of any discrepancies prior to commencement

DESIGNER'S RISK ASSESSMENT
Construction (Design and Management) Regulations 2015
RESIDUAL RISKS:

REF:	DESCRIPTION:	DATE:

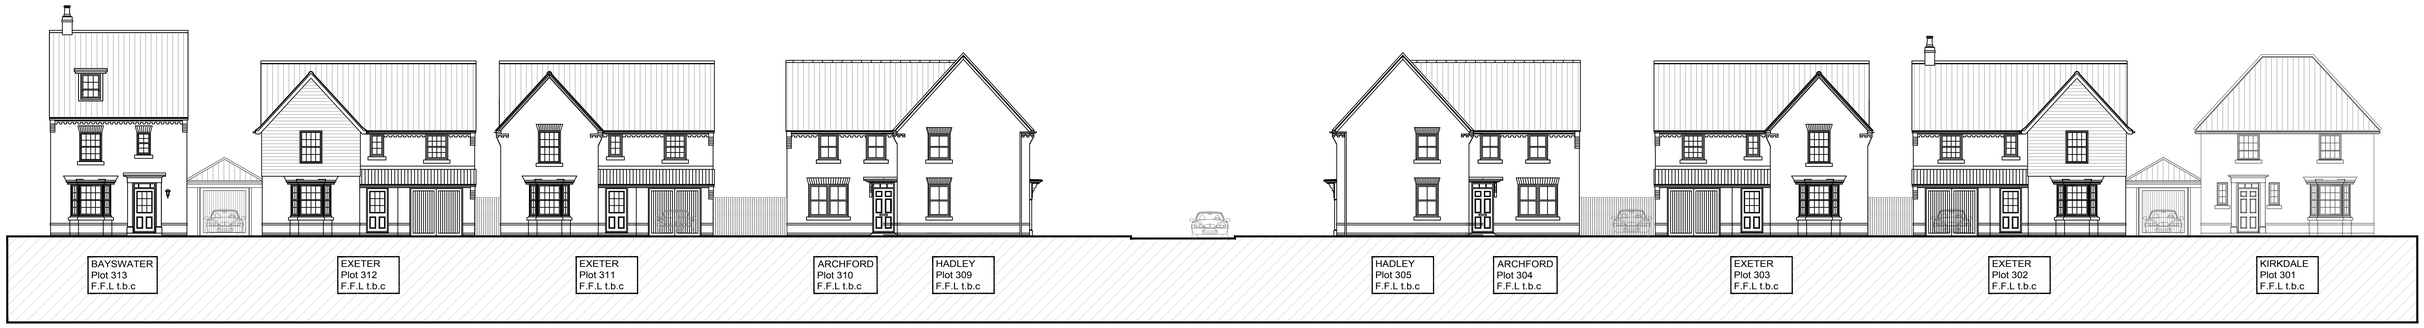

INDICATIVE STREETSCAPE - A-A

INDICATIVE STREETSCAPE - B-B

INDICATIVE STREETSCAPE - C-C

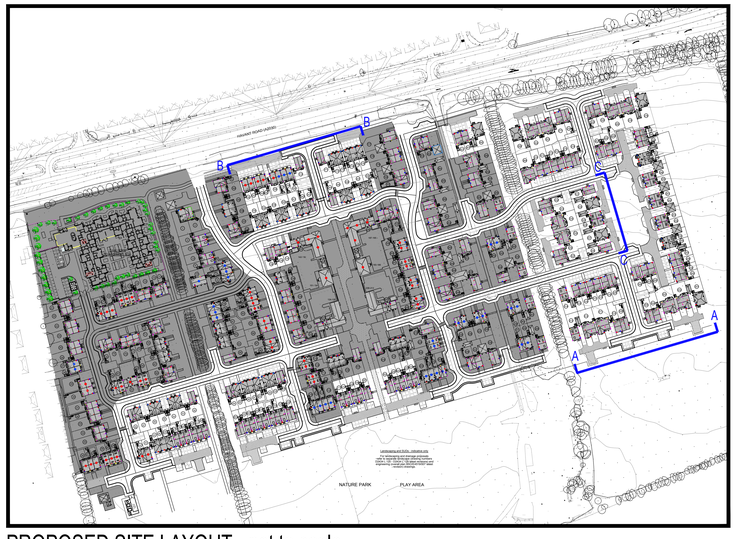

PROPOSED SITE LAYOUT - not to scale

DAVID WILSON HOMES
WHERE QUALITY LIVES

REVISION:	DATE:	DESCRIPTION:	CHECKED:

idPARTNERSHIP NORTHERN

ARCHITECTURE | MASTERPLANNING | URBAN DESIGN

IDPartnership Northern, St Jude's, Barker Street, Shieldfield, Newcastle upon Tyne, NE2 1AS
T: +44 (0)191 261 4442 | W: idpartnership.com | E: info@idpartnership-northern.com

PROJECT / CLIENT: Forty Acre Farm for BDW Southampton

DRAWING TITLE: Indicative Streetscenes A-A, B-B and C-C

PROJECT ARCHITECT: KD	PROJECT NO: N81:2393	DRAWING REVISION: P1
DRAWN BY: PH	DRAWING NO: 213	
CHECKED: IDP		
SCALE: 1:100 @ A0	DRAWING STATUS: PLANNING	
DATE: May 2021		

COPYRIGHT : IDPartnership Northern

0 1 2 5 10 metres
Scale 1:100 @ A0