



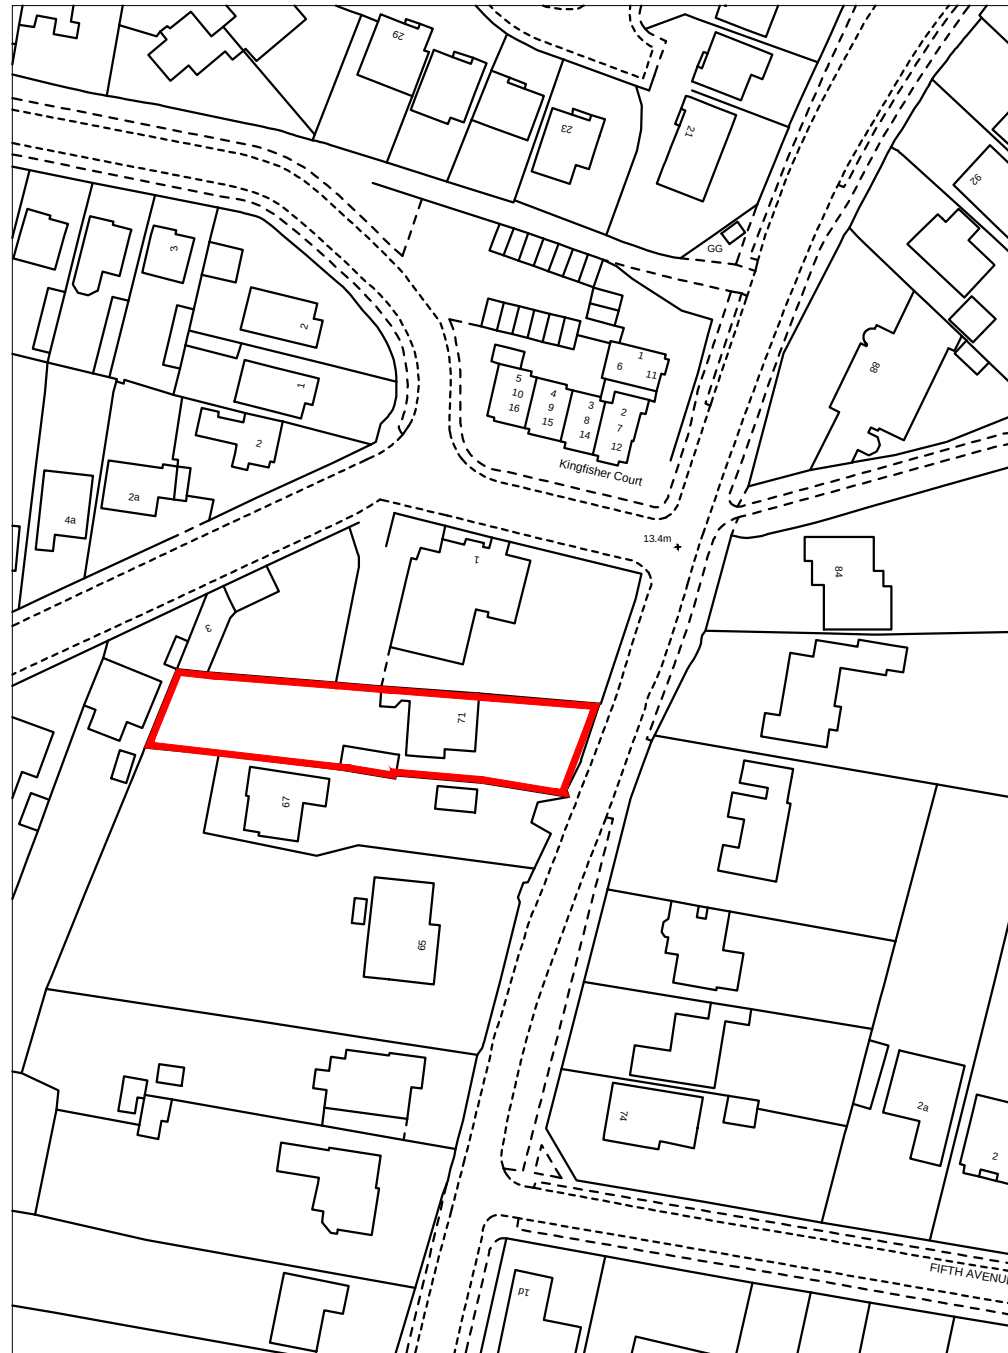

LOCATION PLAN 1:1250

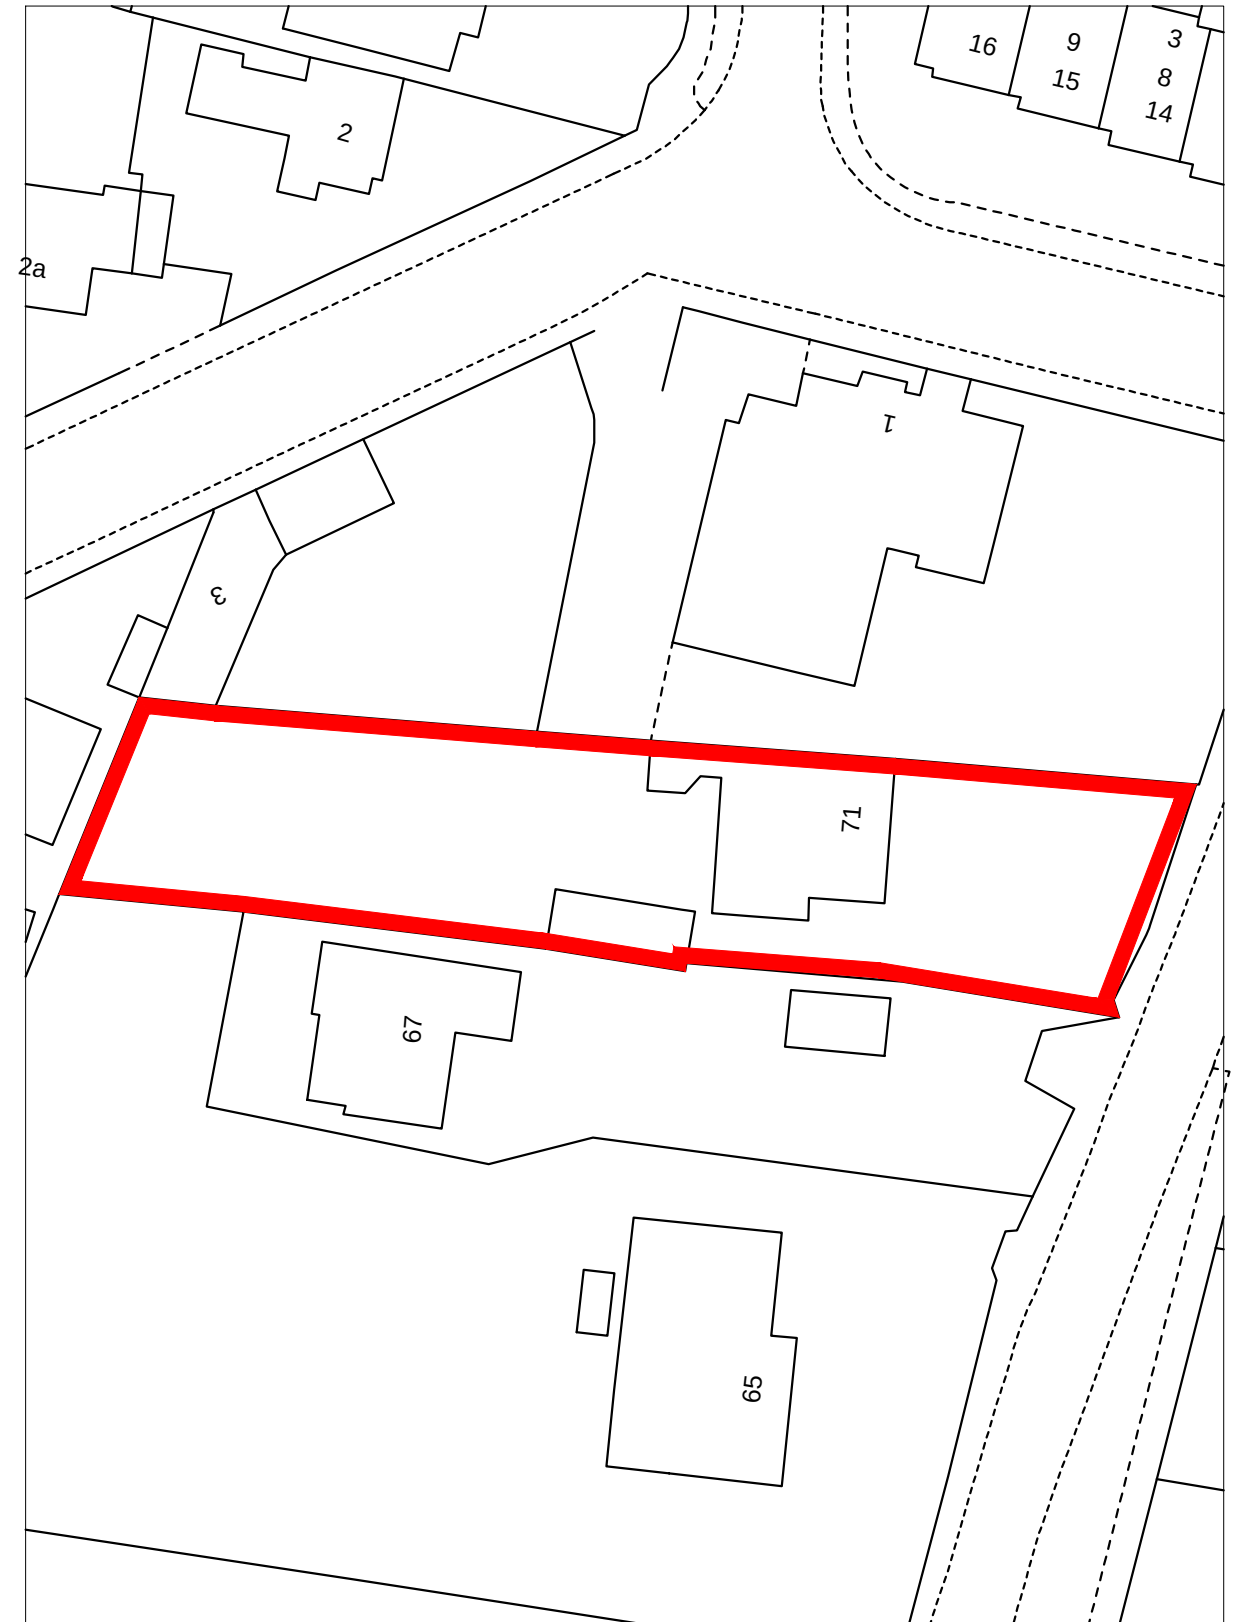


BLOCK PLAN 1:500

71 Southleigh Road
Havant
PO9 2QQ

EXISTING
SITE
PLANS

Revisions
A.
B.
C.
D.

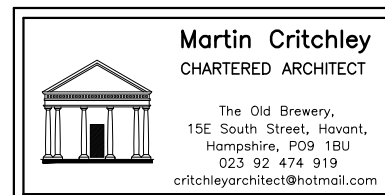

Scale A3 = AS SHOWN
Date 23/05/16
Drawn OS

1634-101⁰

© Crown Copyright
All rights reserved.
Reproduced by Permission.
Licence No. 100046837