


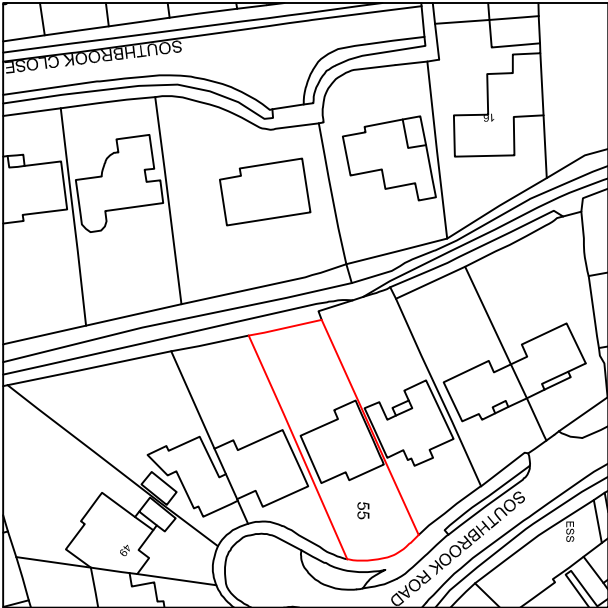

Your Home Plans Ltd 12 Bowes Hill, Rowlands Castle, Hampshire, PO9 6BP Tel: 02392413579 june@yourhomeplans.co.uk		55 SOUTHBROOK ROAD HAVANT HAMPSHIRE PO9 1RL	
Location Map			
Project Number: 55SOL-14 REV/A		Drawing No:	
Date: 5th February 2016		01	
Drawn By: Your Home Plans Ltd			
Checked By: JEG		Scale: 1:1250 A4	