
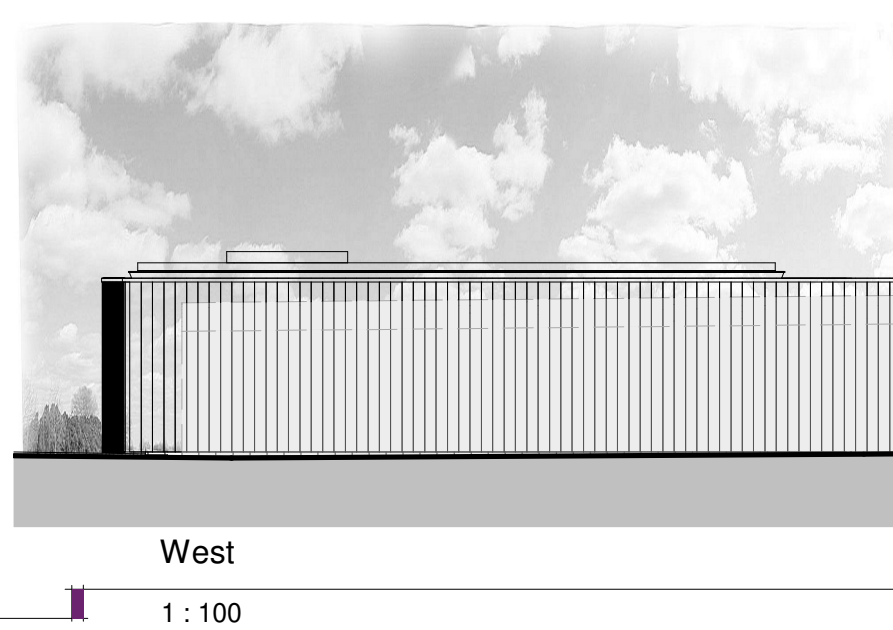
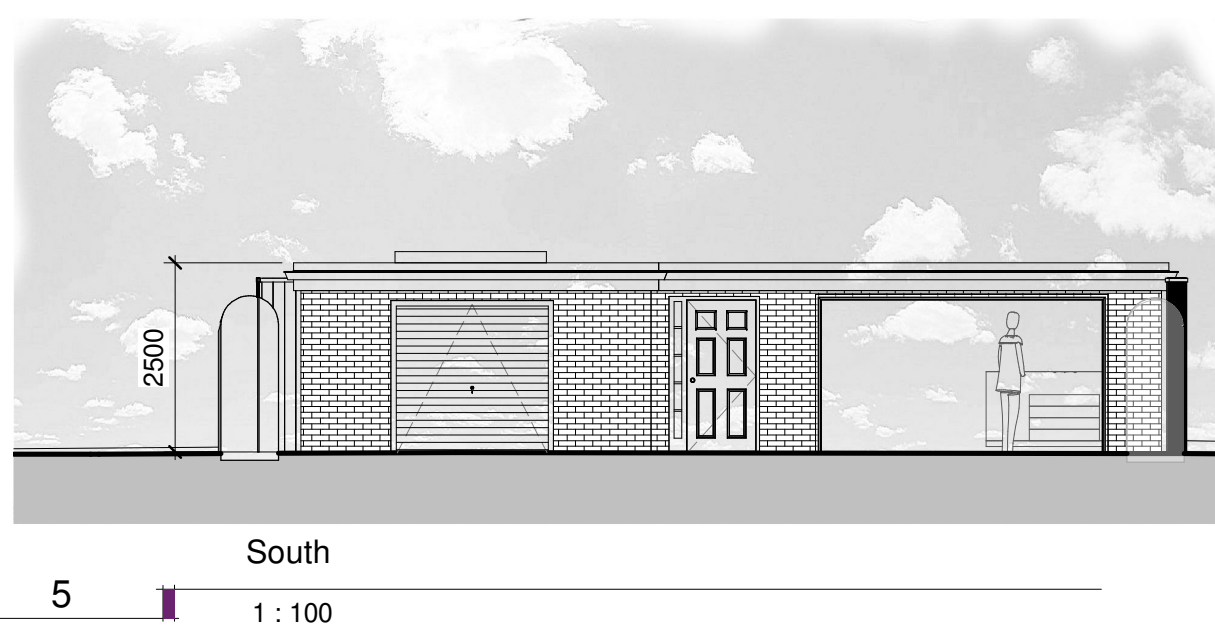
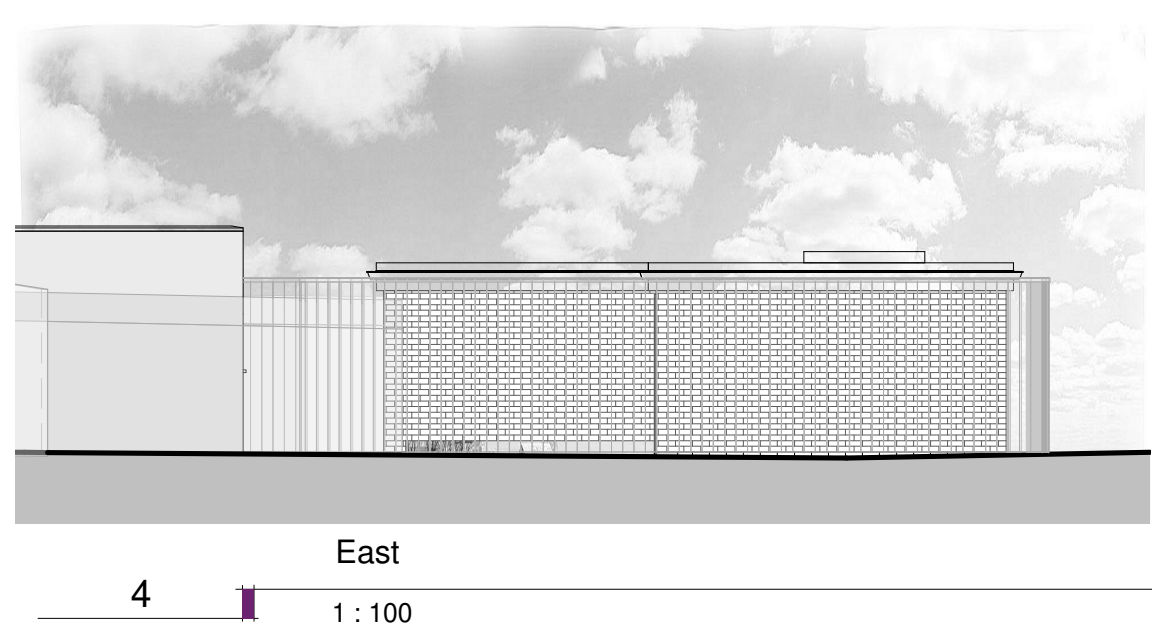


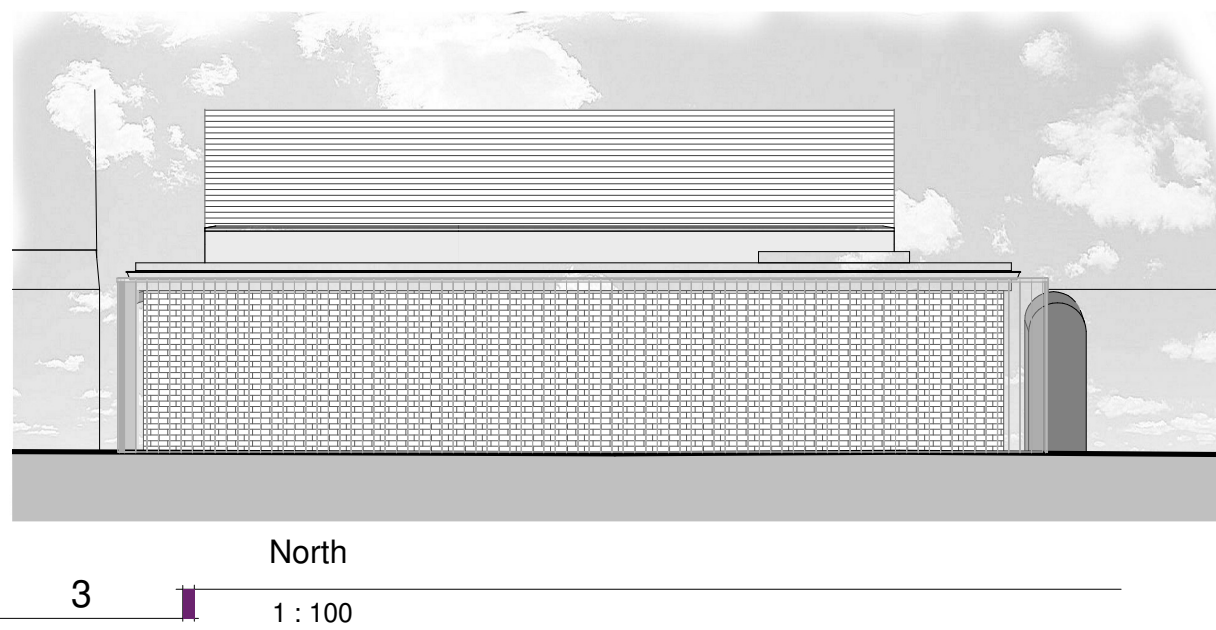







NOTES:

All dimensions to be checked on site and any discrepancy notified to The Consultant. Written dimensions are to be used in preference to scaled dimensions.

This drawing is the property of The Consultant and must not be reproduced, in part or whole, or deviated from, without their permission.

It is essential that prior to commencement and during construction works, the contractor reviews the drawings and specification and discusses with the practice any inconsistencies, anomalies, non-industry standard features or other concerns.

For both pricing and construction purposes Structural, Mechanical and Electrical Engineers designs, calculations and sizes etc are to take preference over the layout drawings. Any discrepancies are to be brought to the immediate attention of The Consultant.

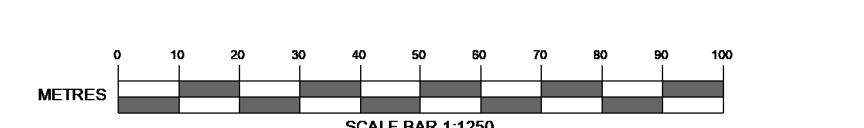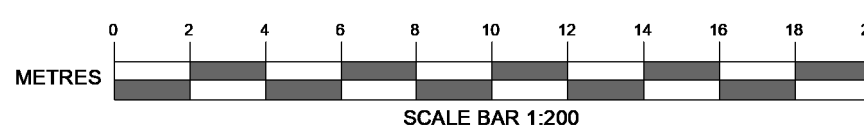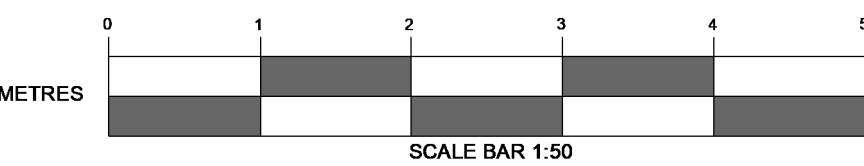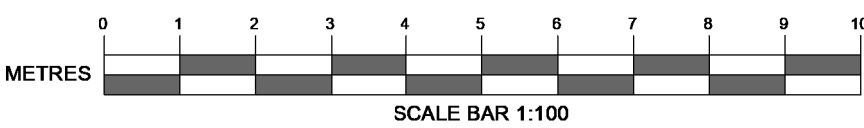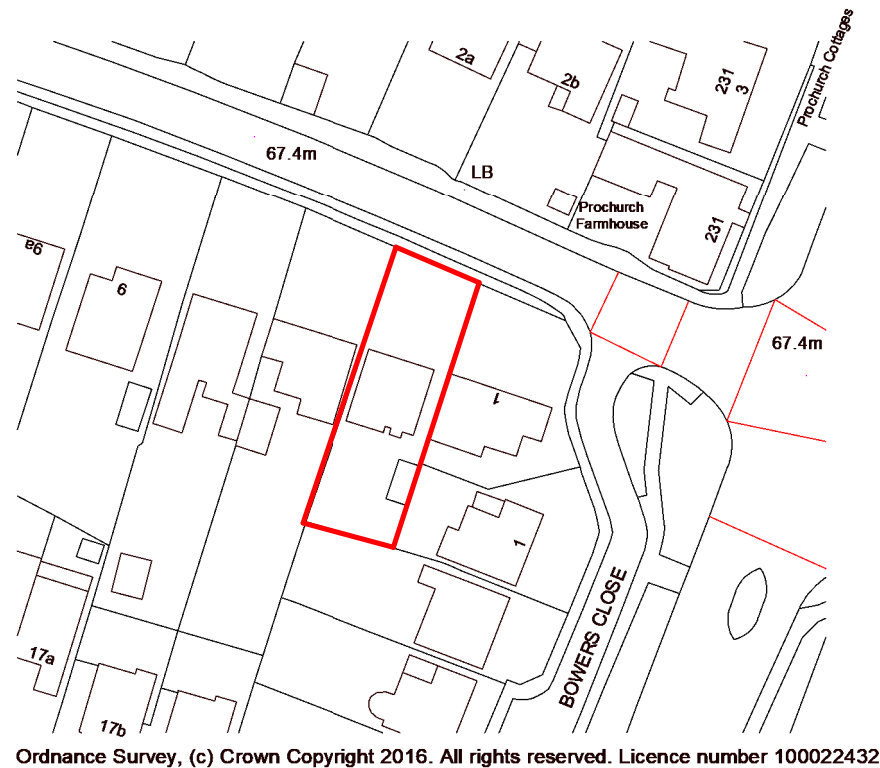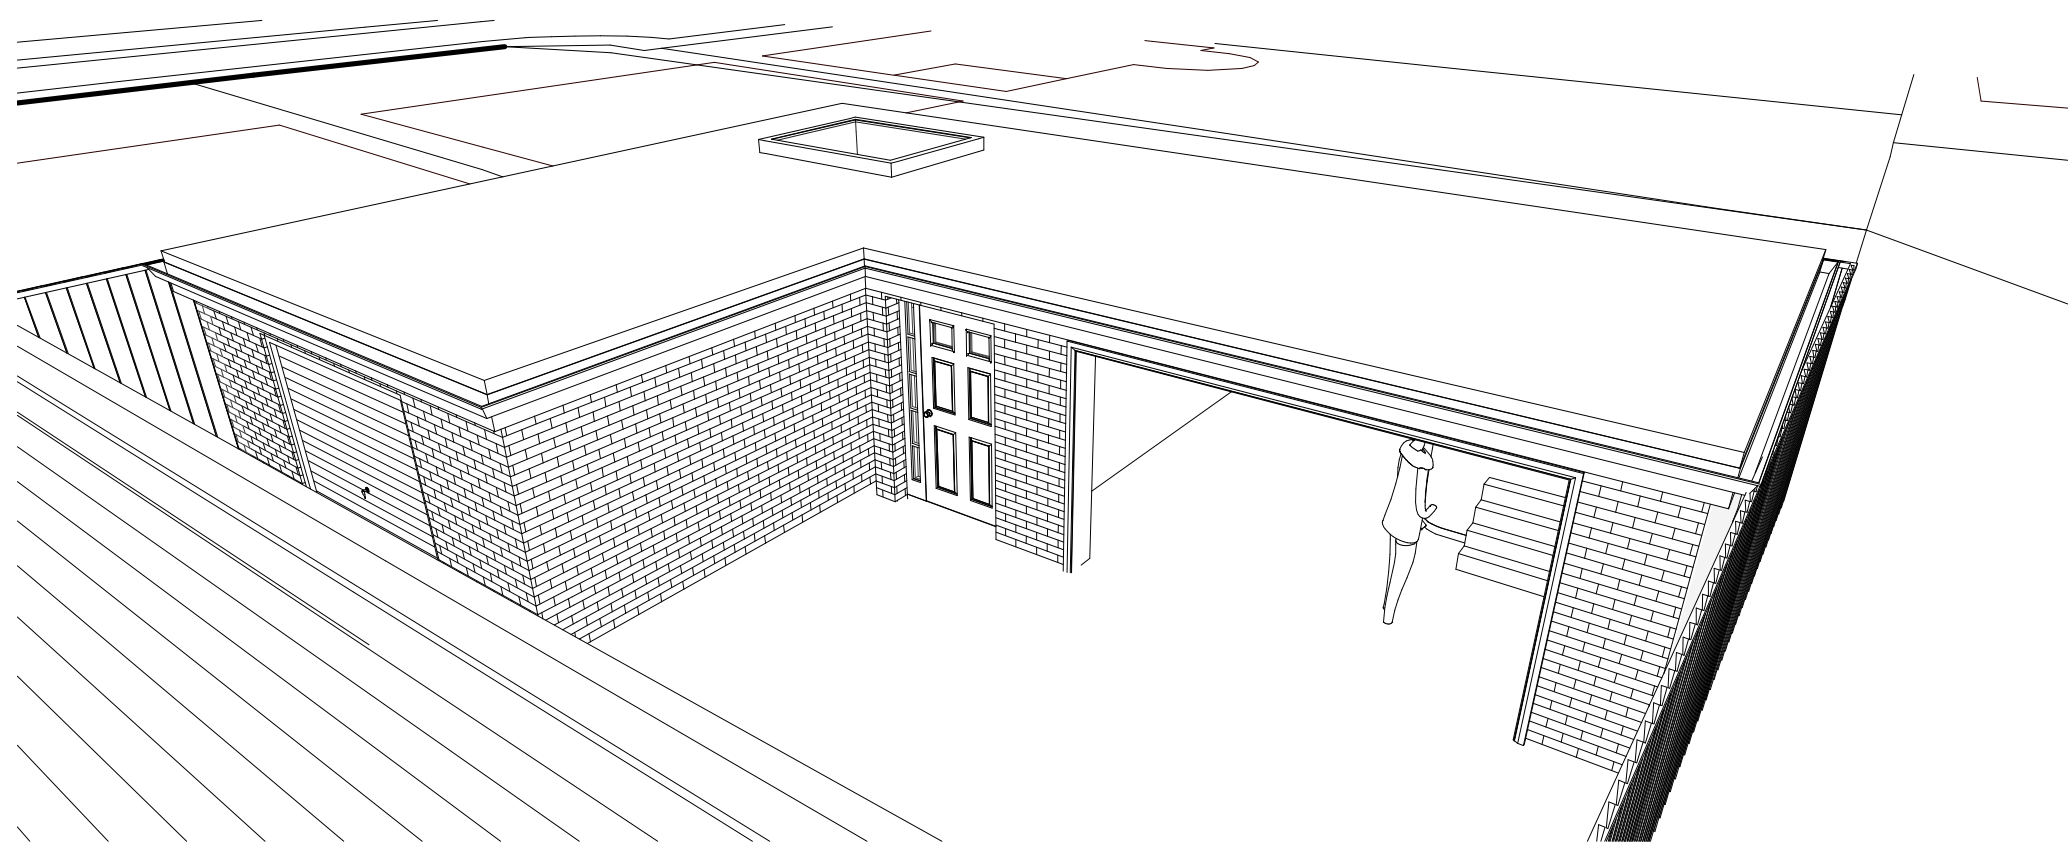

3D View 2
Angle different from drawing 01A1 (Existing)







Proposed Materials

Roof - Single play flat roof

Walls - External leaf to face brickwork

Door & Windows - White uPVC to match existing property

Rainwater goods - Black, half-round uPVC. To match existing.

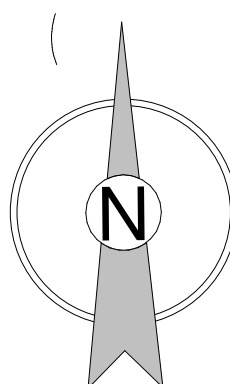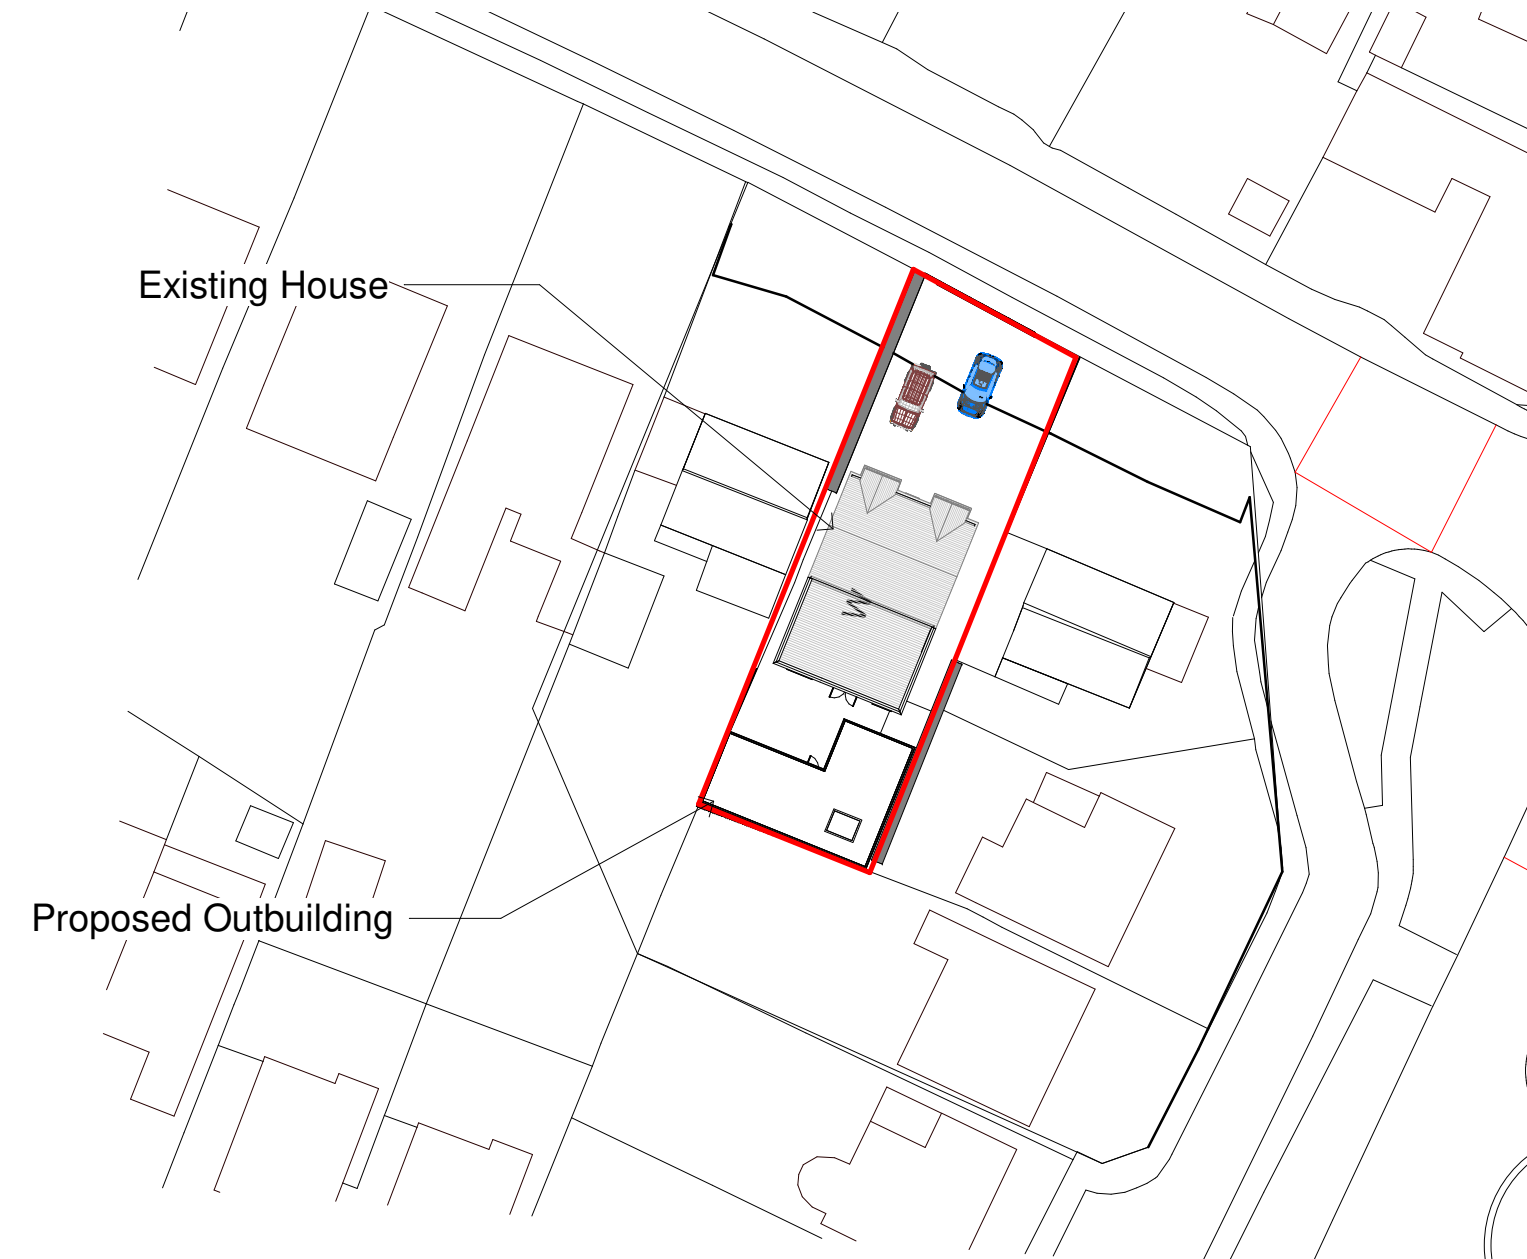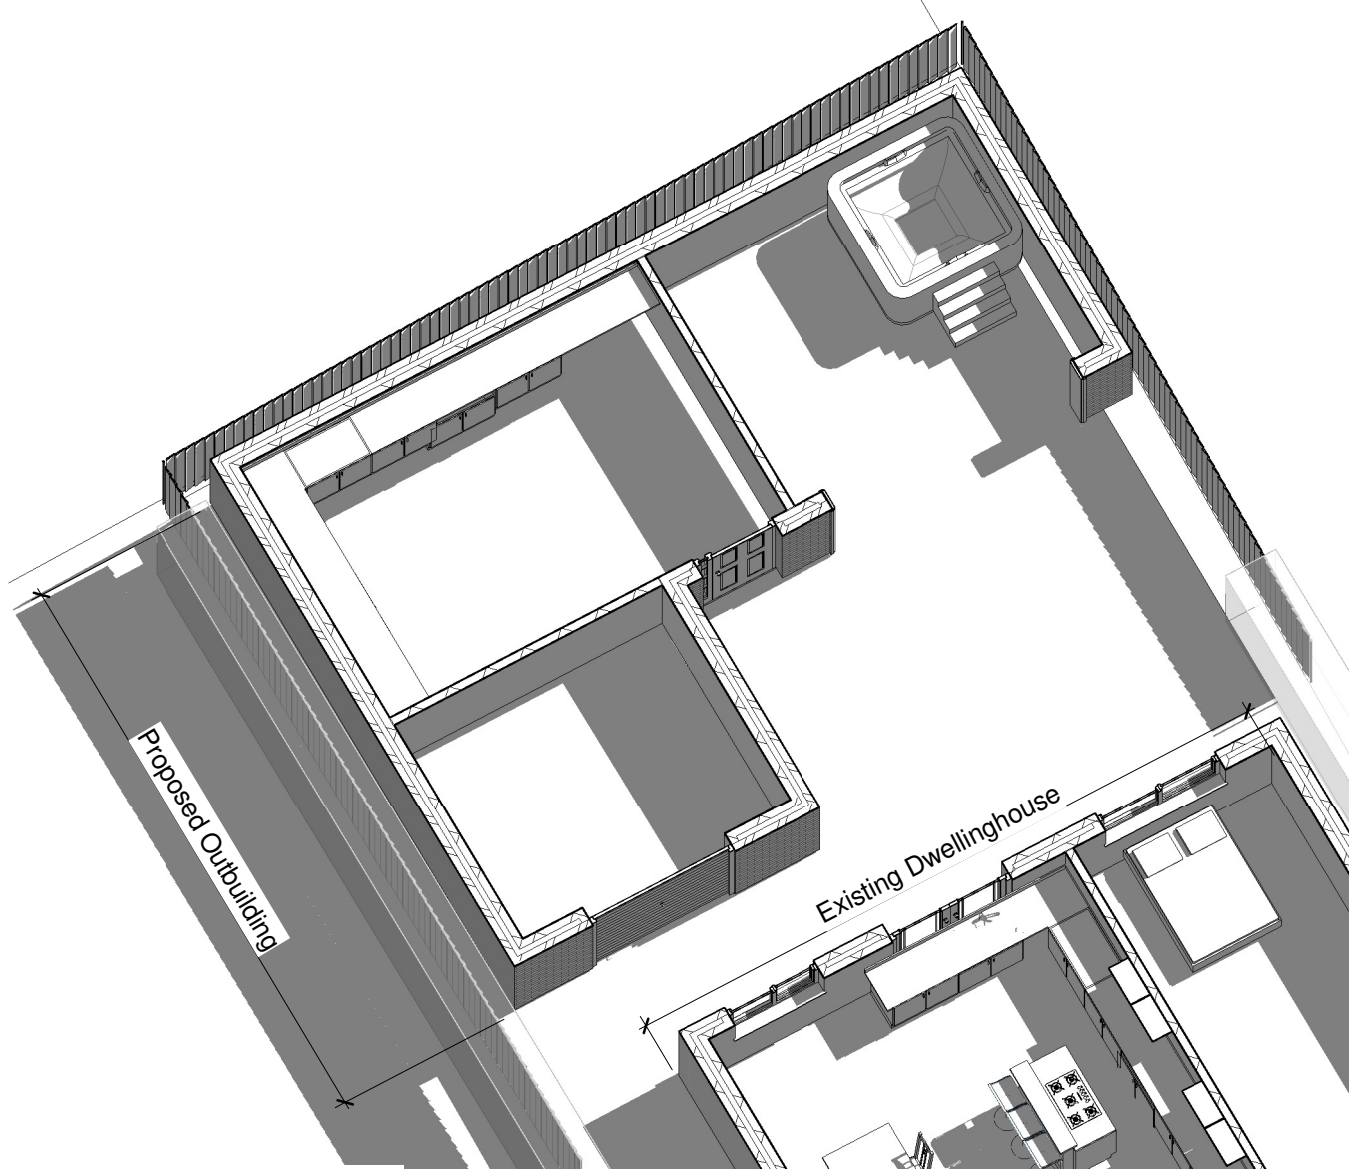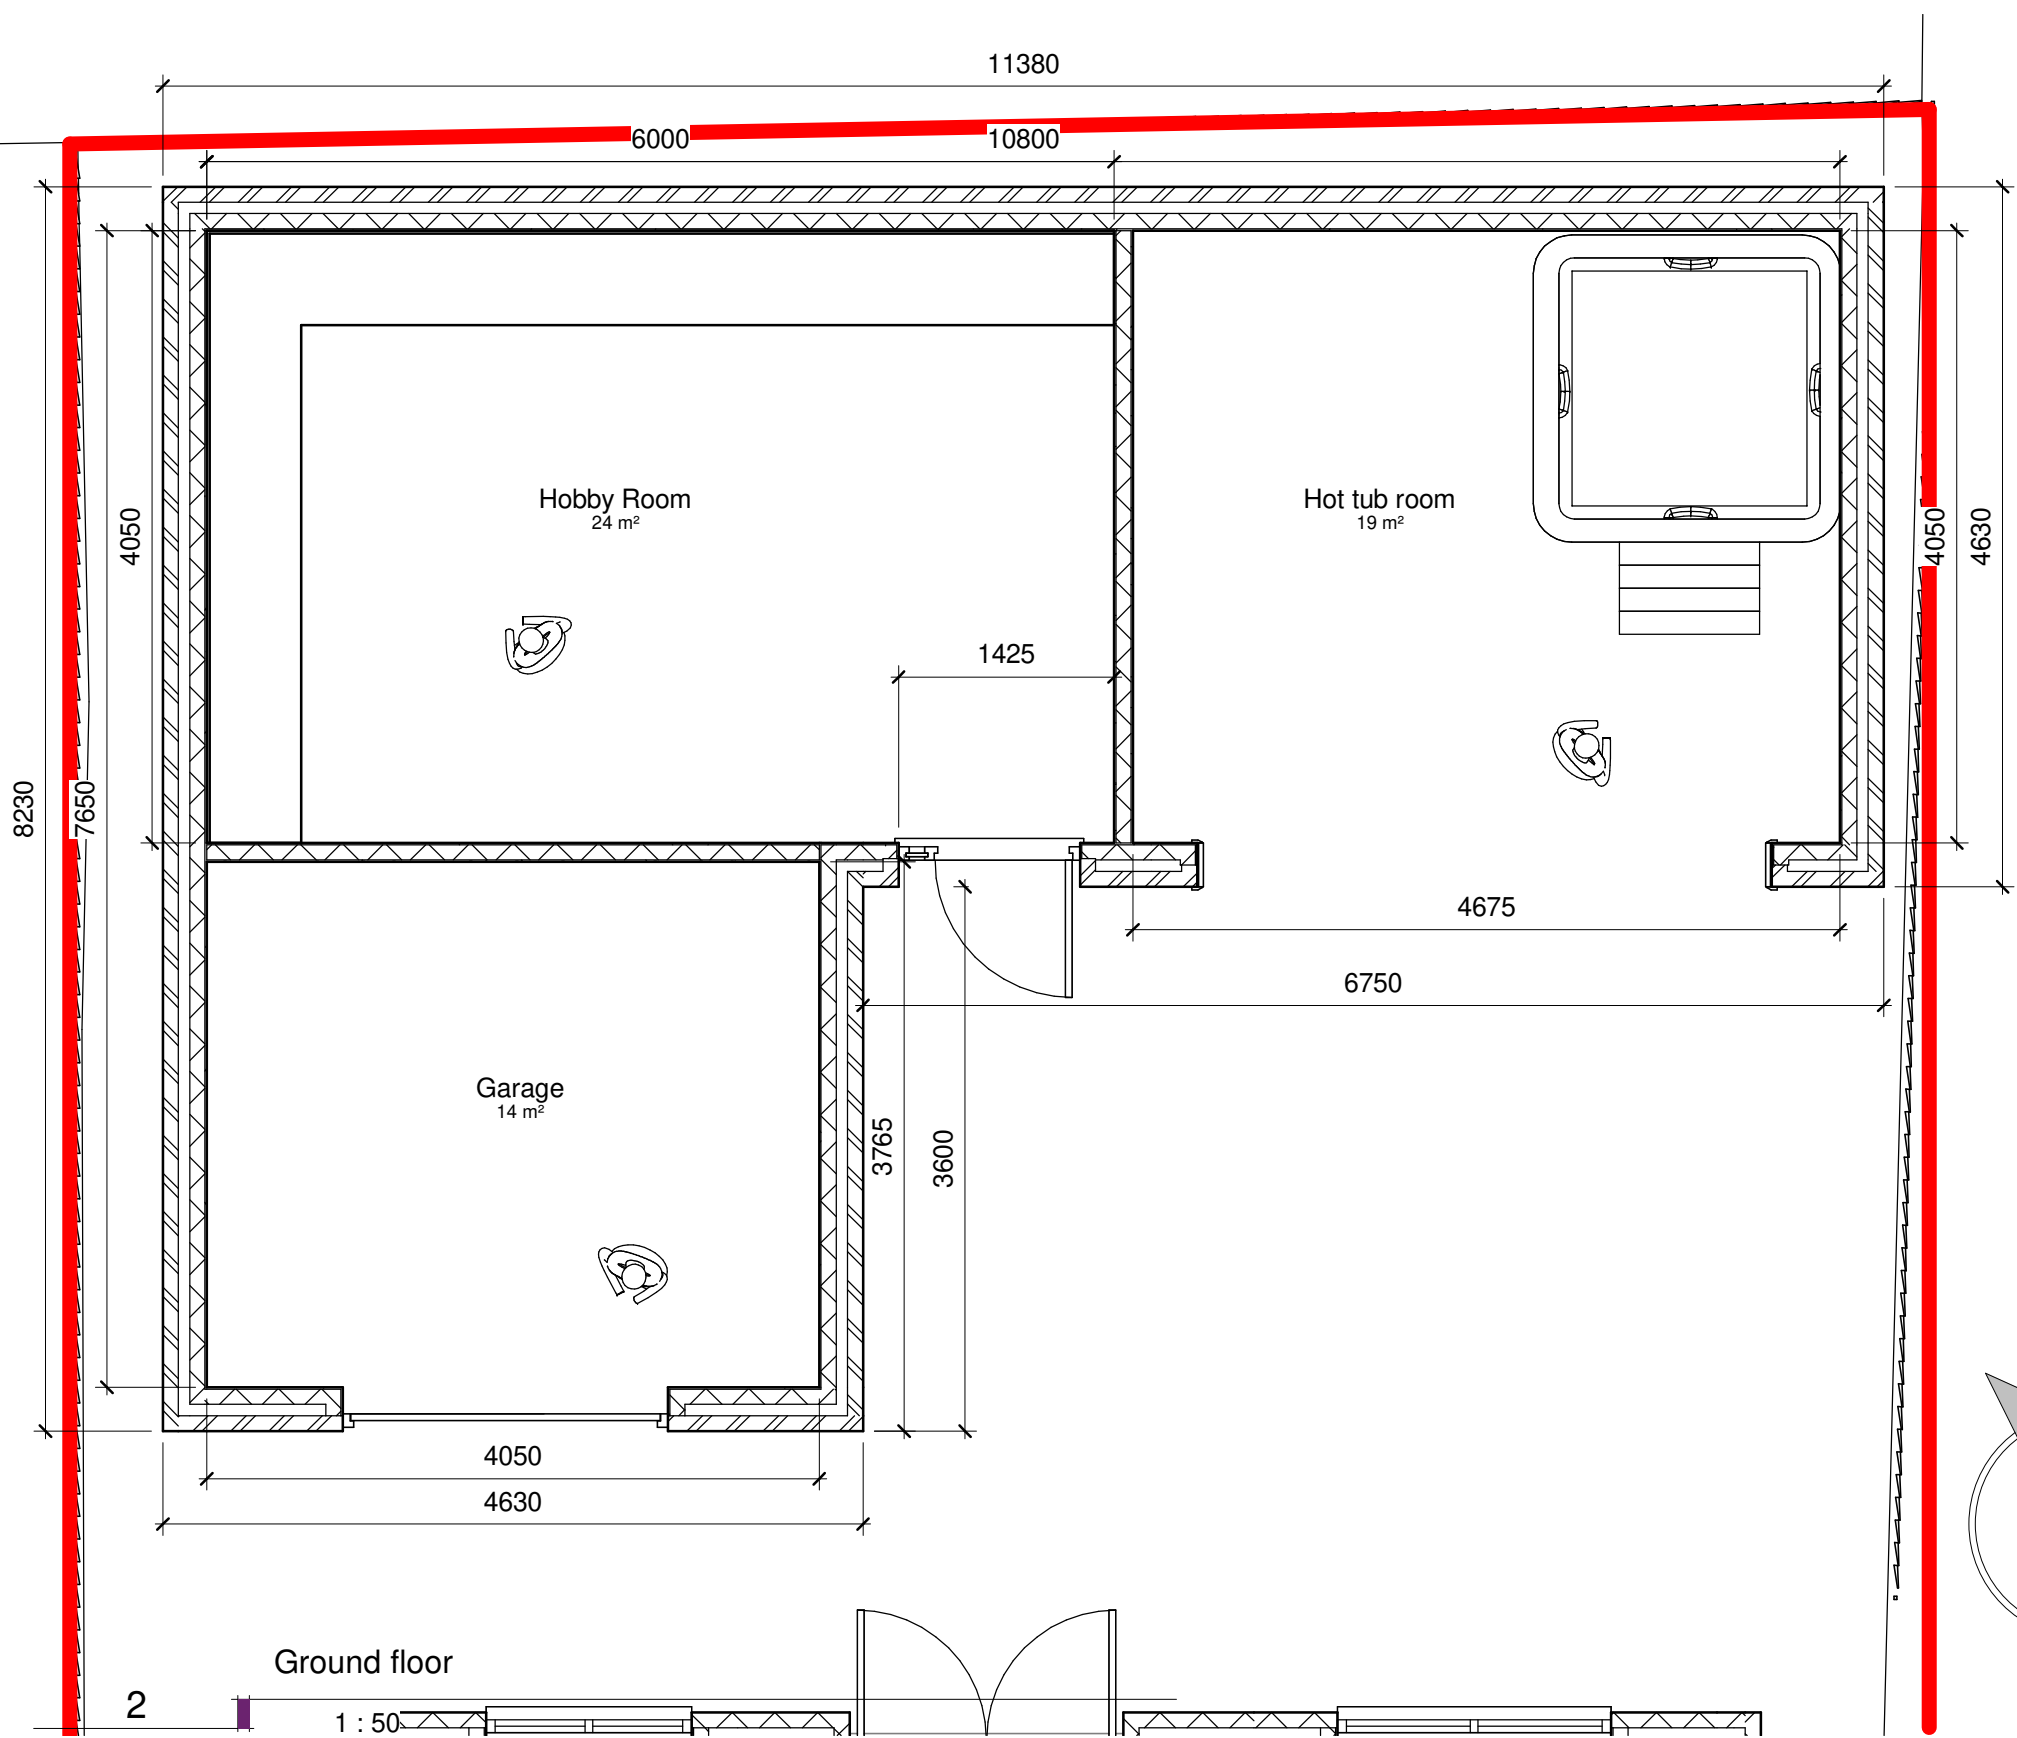

AMENDMENTS	DATE

CLIENT
Luke Benham
3 Lovedean Lane
Waterlooville
Hampshire
PO8 8HH

PROJECT
3 Lovedean Lane
Waterlooville
Hampshire
PO8 8HH

DRAWING TITLE
Single Storey Outbuilding

DATE
30/08/2020

SCALE
As indicated

DRAWING No.
20.031.SP 02A1

REVISION