
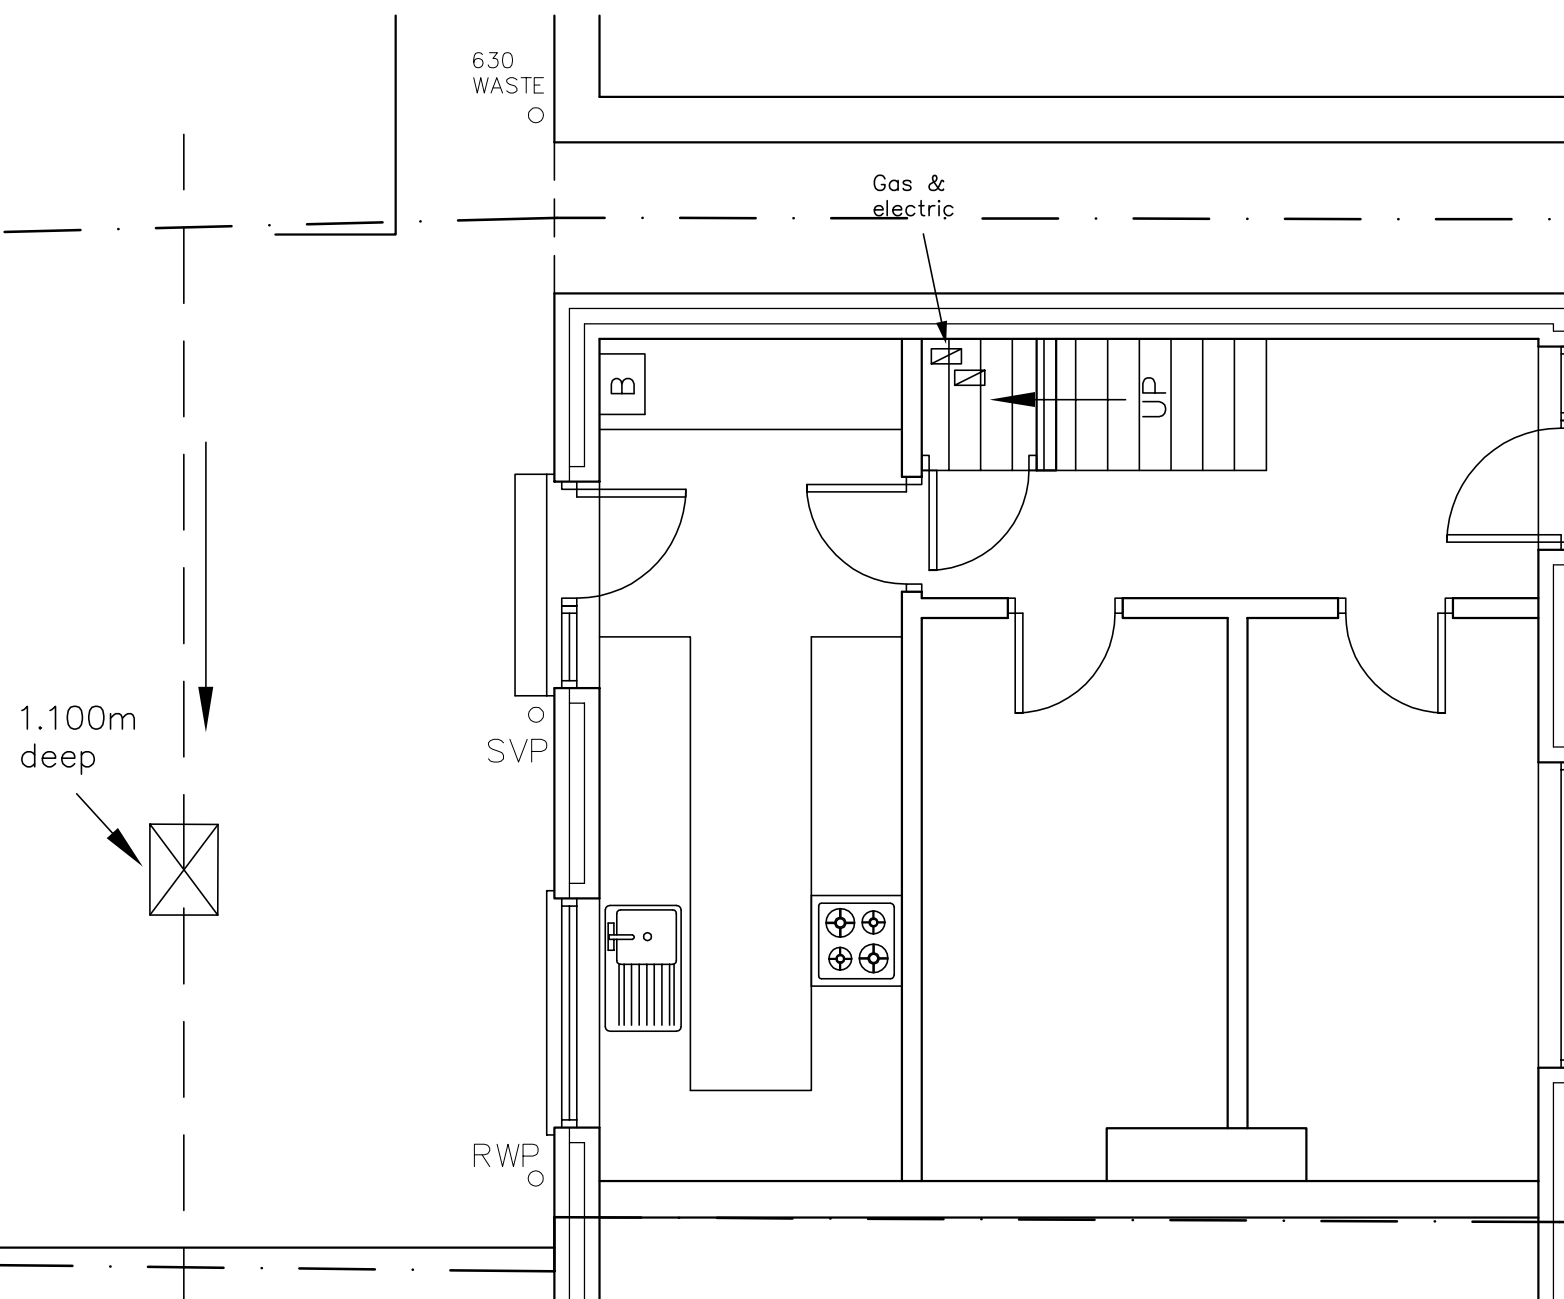


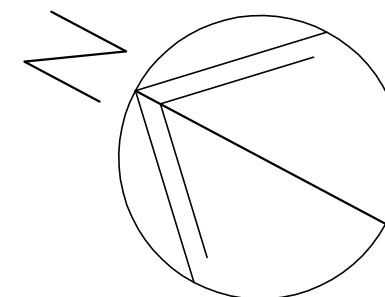


15 High Lawn Way
Havant
PO9 5BP
metres

SURVEY PLAN

Revisions

- A. Drain information added 14/04/16
- B. Plan rotated 25/04/16

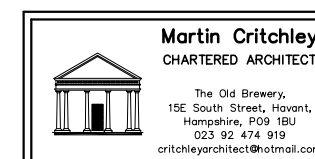

Scale A3 = 1:50
Drawn NKM
Date 25/04/16