


PERMIT



Existing Ground Floor Plan

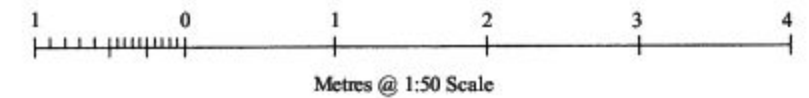

These Plans have been prepared for the purpose of obtaining Planning Permission and/or Building Regulation Approval for the work shown thereon only and should not be used for any other purpose.

© These Plans remain the copyright of the architect and must not be copied or reproduced in any way without written permission with the exception of Local Authorities for Planning Purposes



Andrew R Dunks

BSc(Hons) MRICS MBEng

Chartered Surveyor and Building Engineer


Unit 1, Brambles Enterprise Centre

Waterlooville, Hants, PO7 7TH


Tel: (023) 9225 3034

e-mail: plans@dunks.freemove.co.uk

Proposed Side Extension
12 Herriott Close
Waterlooville
For Mrs R Rennison
Scale - 1:50 at Page Size A3
Date - July 2010

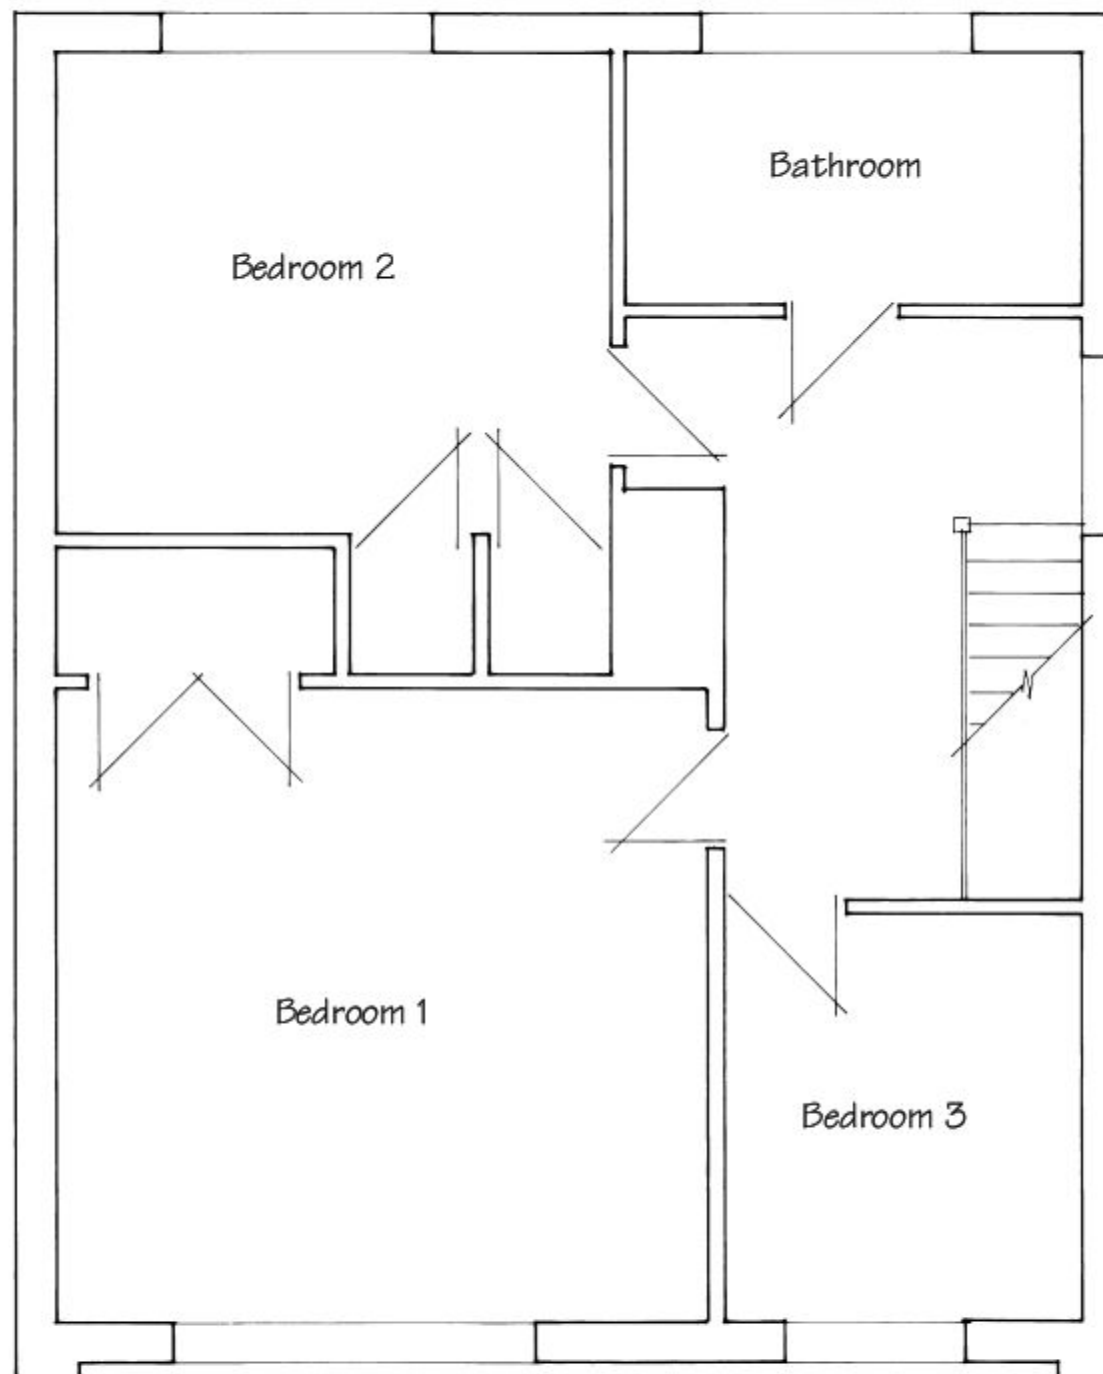

Existing First Floor Plan

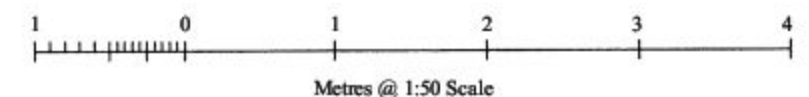

These Plans have been prepared for the purpose of obtaining Planning Permission and/or Building Regulation Approval for the work shown thereon only and should not be used for any other purpose.

© These Plans remain the copyright of the architect and must not be copied or reproduced in any way without written permission with the exception of Local Authorities for Planning Purposes



Andrew R Dunks

BSc(Hons) MRICS MBEng

Chartered Surveyor and Building Engineer


Unit 1, Brambles Enterprise Centre

Waterlooville, Hants, PO7 7TH


Tel: (023) 9225 3034

e-mail: plans@dunks.freemove.co.uk

Proposed Side Extension
12 Herriott Close
Waterlooville
For Mrs R Rennison
Scale - 1:50 at Page Size A3
Date - July 2010

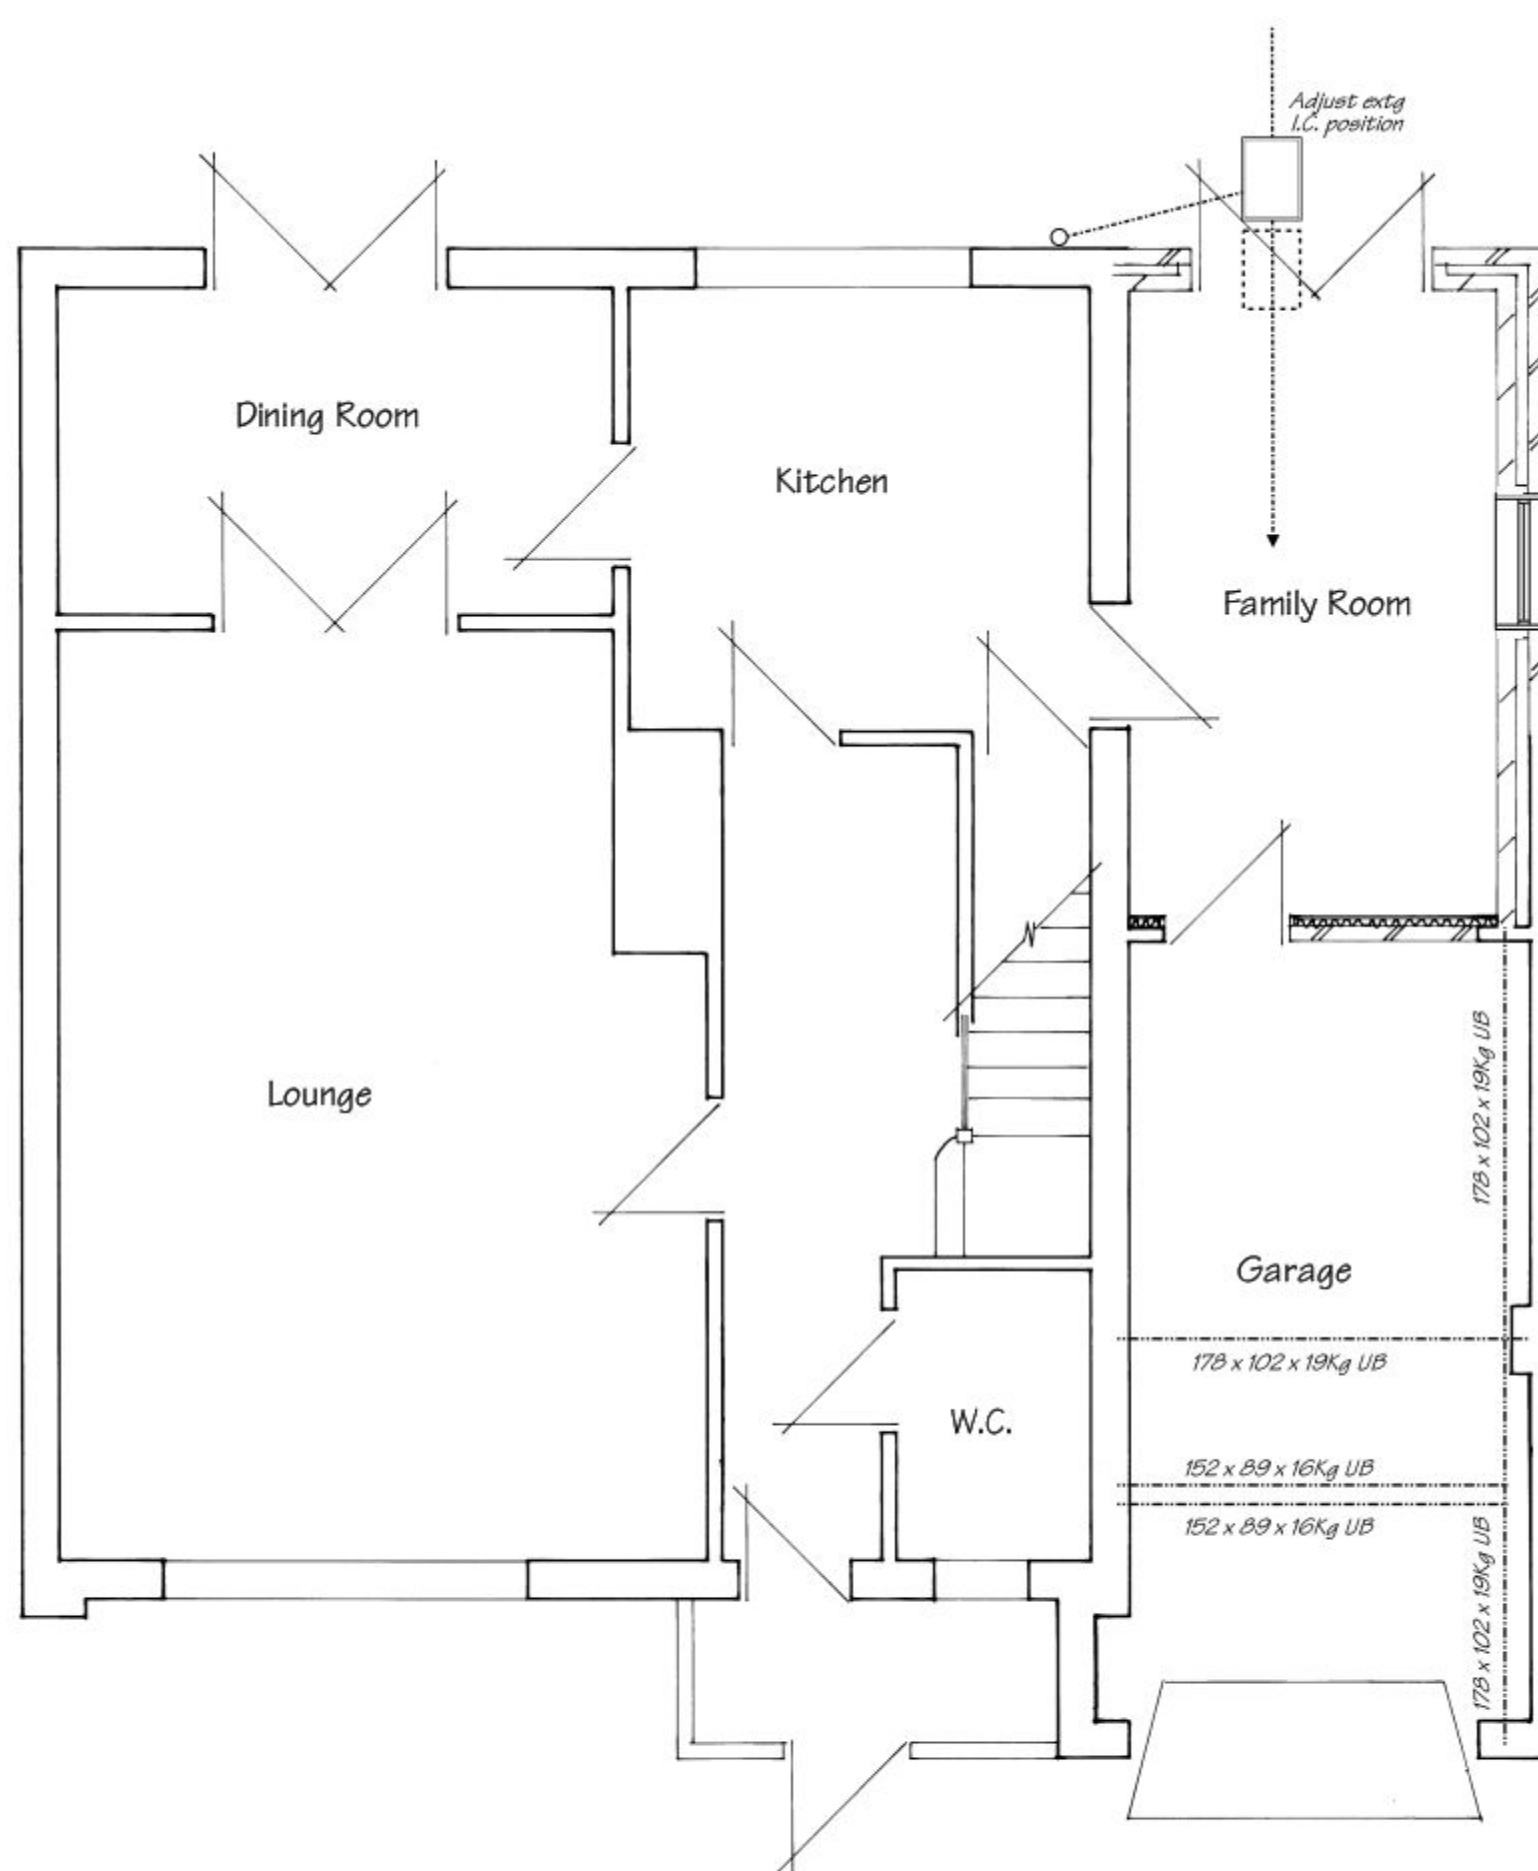

Proposed Ground Floor Plan

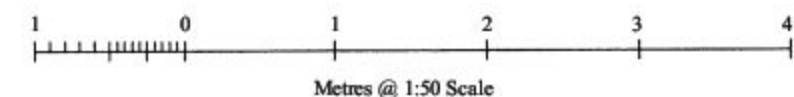

These Plans have been prepared for the purpose of obtaining Planning Permission and/or Building Regulation Approval for the work shown thereon only and should not be used for any other purpose.

© These Plans remain the copyright of the architect and must not be copied or reproduced in any way without written permission with the exception of Local Authorities for Planning Purposes



Andrew R Dunks

BSc(Hons) MRICS MBEng

Chartered Surveyor and Building Engineer

Unit 1, Brambles Enterprise Centre

Waterlooville, Hants, PO7 7TH

Tel: (023) 9225 3034

e-mail: plans@dunks.freemove.co.uk

Proposed Side Extension


12 Herriott Close

Waterlooville


For Mrs R Rennison

Scale - 1:50 at Page Size A3

Date - July 2010

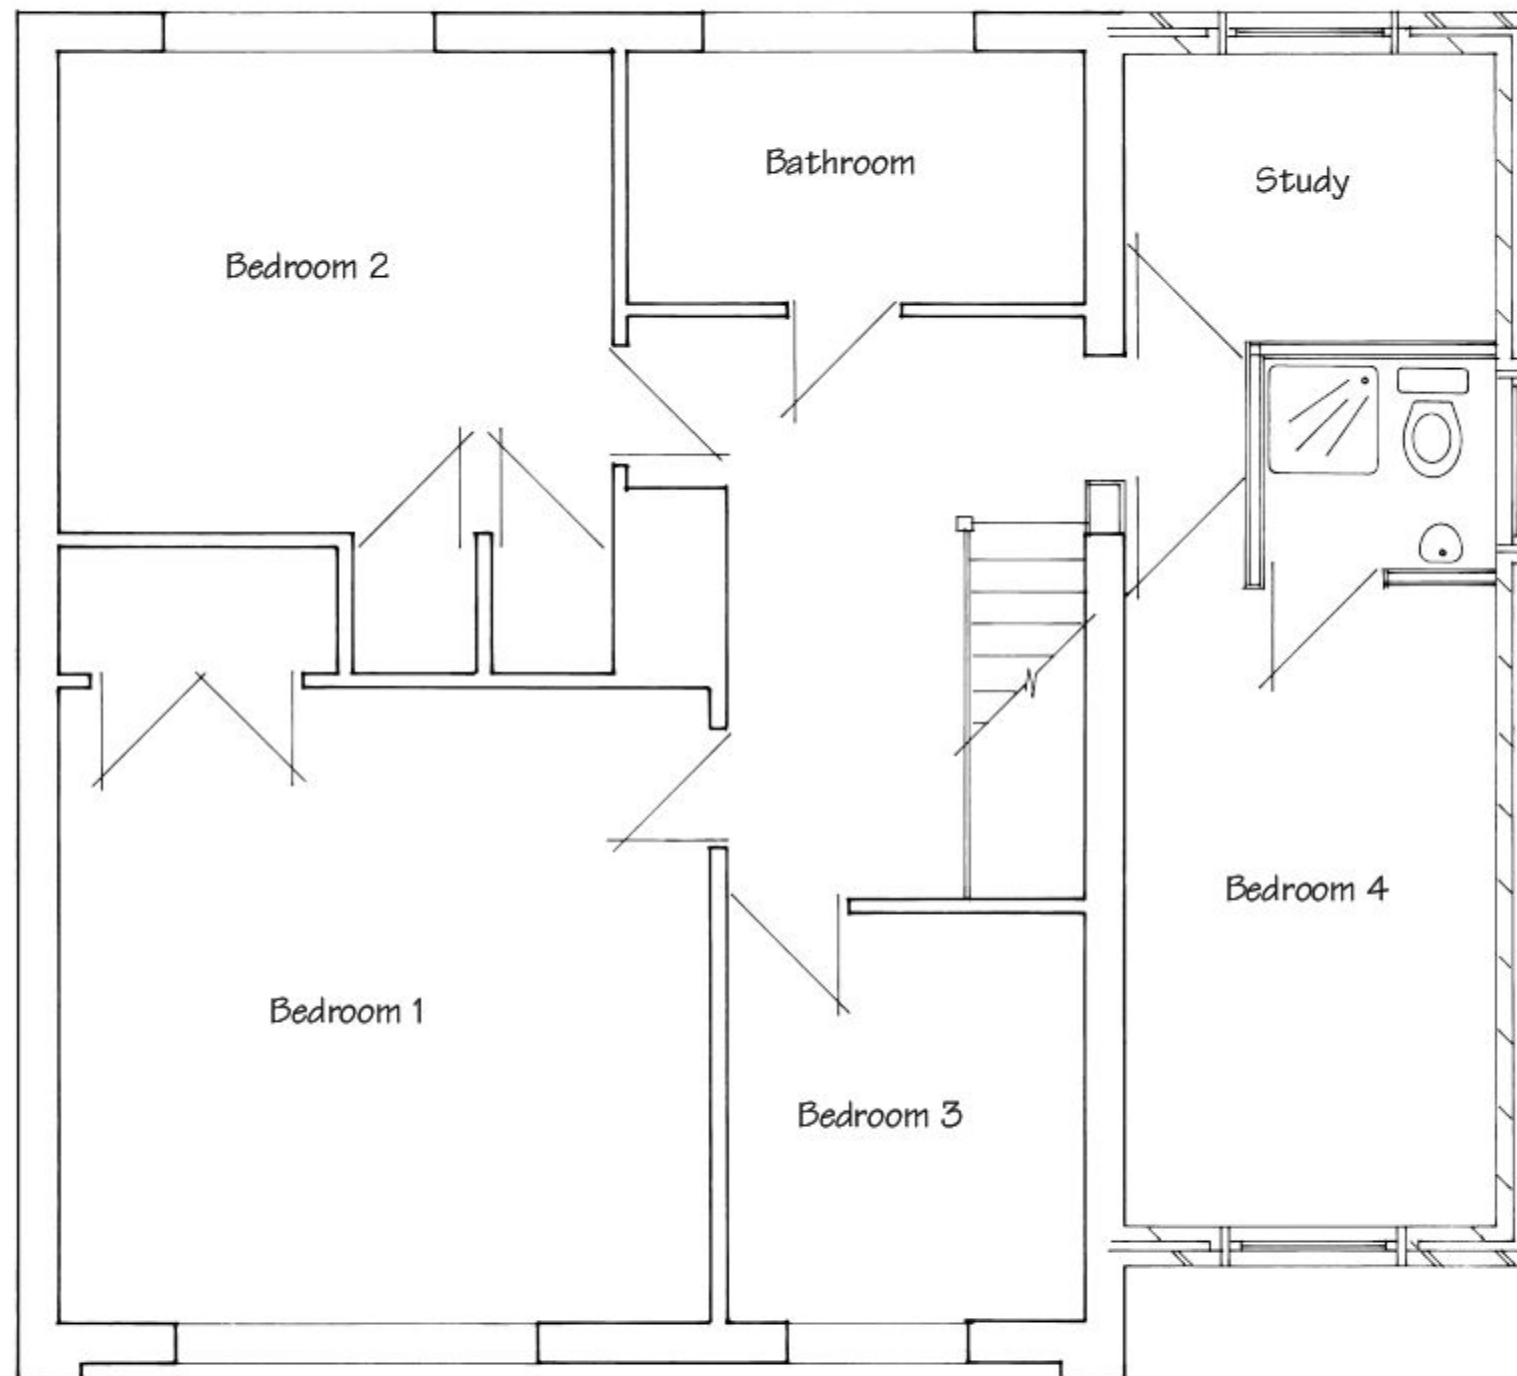

Proposed First Floor Plan

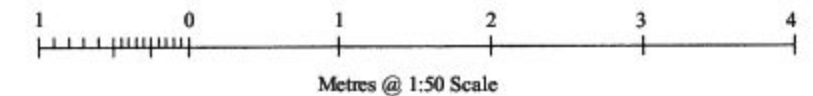

These Plans have been prepared for the purpose of obtaining Planning Permission and/or Building Regulation Approval for the work shown thereon only and should not be used for any other purpose.

© These Plans remain the copyright of the architect and must not be copied or reproduced in any way without written permission with the exception of Local Authorities for Planning Purposes



Andrew R Dunks

BSc(Hons) MRICS MBEng

Chartered Surveyor and Building Engineer

Unit 1, Brambles Enterprise Centre

Waterlooville, Hants, PO7 7TH


Tel: (023) 9225 3034

e-mail: plans@dunks.freemove.co.uk


Proposed Side Extension
12 Herriott Close
Waterlooville
For Mrs R Rennison
Scale - 1:50 at Page Size A3
Date - July 2010




Existing West/Front Elevation

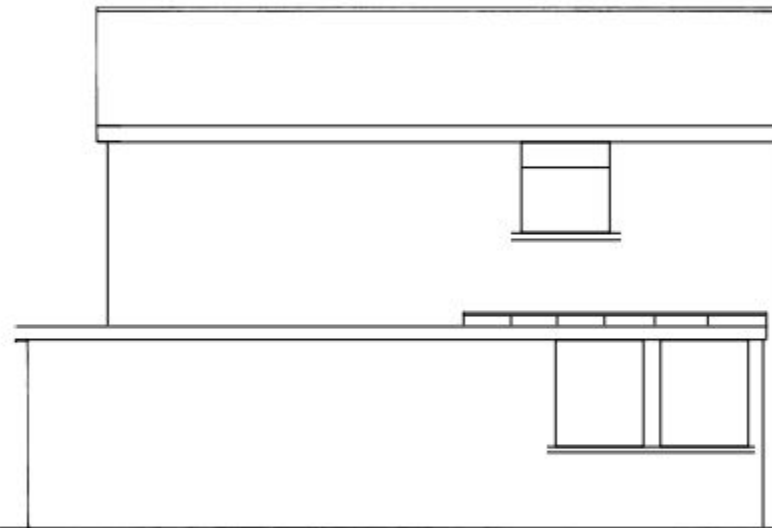


Existing South/Side Elevation

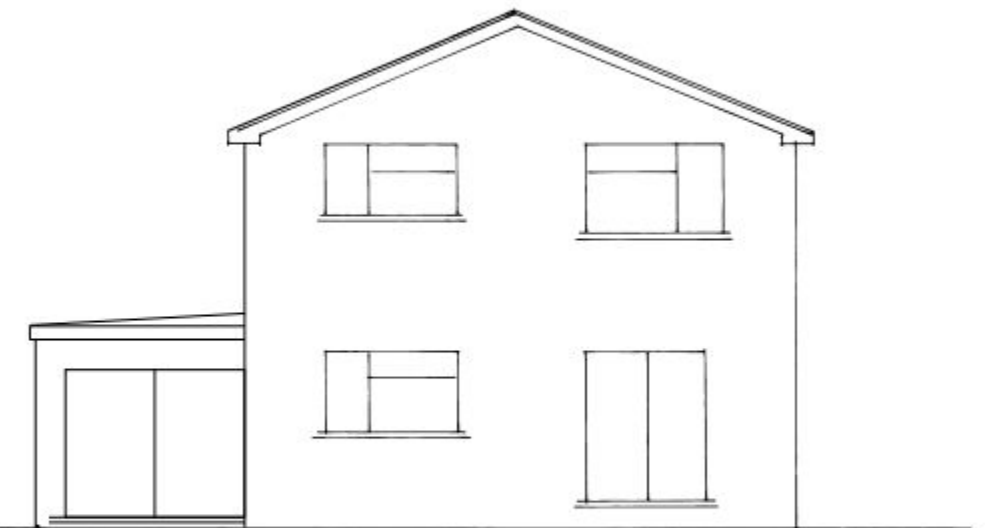

Existing East/Rear Elevation

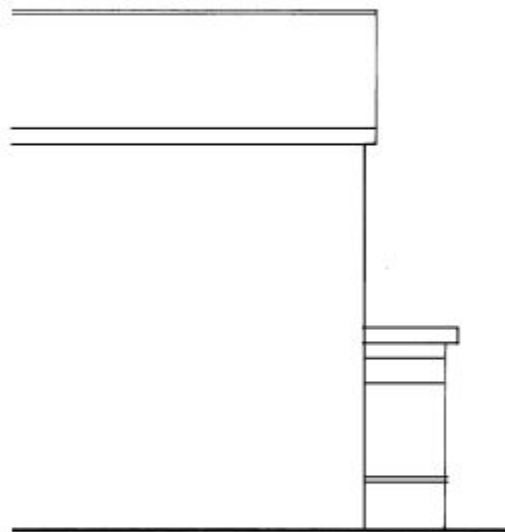

Existing North/Side Elevation

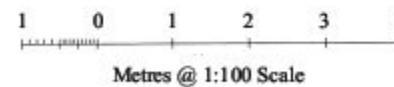

These Plans have been prepared for the purpose of obtaining Planning Permission and/or Building Regulation Approval for the work shown thereon only and should not be used for any other purpose.

© These Plans remain the copyright of the architect and must not be copied or reproduced in any way without written permission with the exception of Local Authorities for Planning Purposes



Andrew R Dunks

BSc(Hons) MRICS MBEng

Chartered Surveyor and Building Engineer

Unit 1, Brambles Enterprise Centre

Waterlooville, Hants, PO7 7TH

Tel: (023) 9225 3034

e-mail: plans@dunks.freemove.co.uk

Proposed Side Extension
12 Herriott Close
Waterlooville

For Mrs R Rennison


Scale - 1:100 at Page Size A3

Date - July 2010

Drawing No. 3283/5 - Rev A




Proposed West/Front Elevation

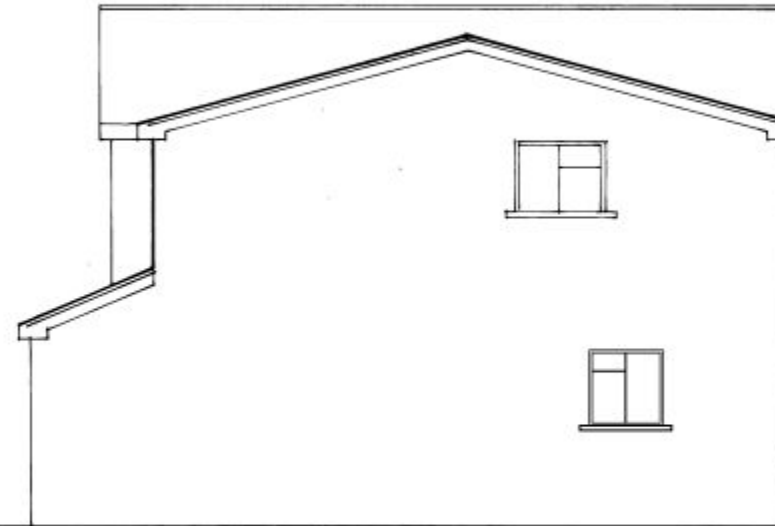


Proposed South/Side Elevation



Proposed East/Rear Elevation

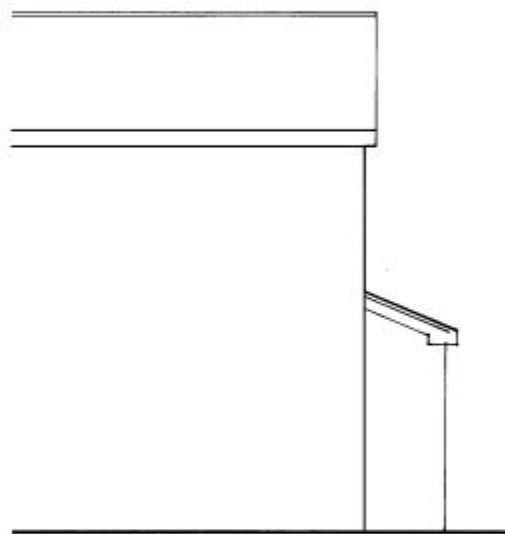

Proposed North/Side Elevation

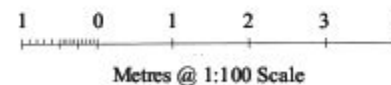

These Plans have been prepared for the purpose of obtaining Planning Permission and/or Building Regulation Approval for the work shown thereon only and should not be used for any other purpose.

© These Plans remain the copyright of the architect and must not be copied or reproduced in any way without written permission with the exception of Local Authorities for Planning Purposes



Andrew R Dunks

BSc(Hons) MRICS MBEng

Chartered Surveyor and Building Engineer

Unit 1, Brambles Enterprise Centre

Waterlooville, Hants, PO7 7TH

Tel: (023) 9225 3034

e-mail: plans@dunks.freemove.co.uk


Proposed Side Extension
12 Herriott Close
Waterlooville

For Mrs R Rennison


Scale - 1:100 at Page Size A3

Date - July 2010

Drawing No. 3283/6 - Rev A

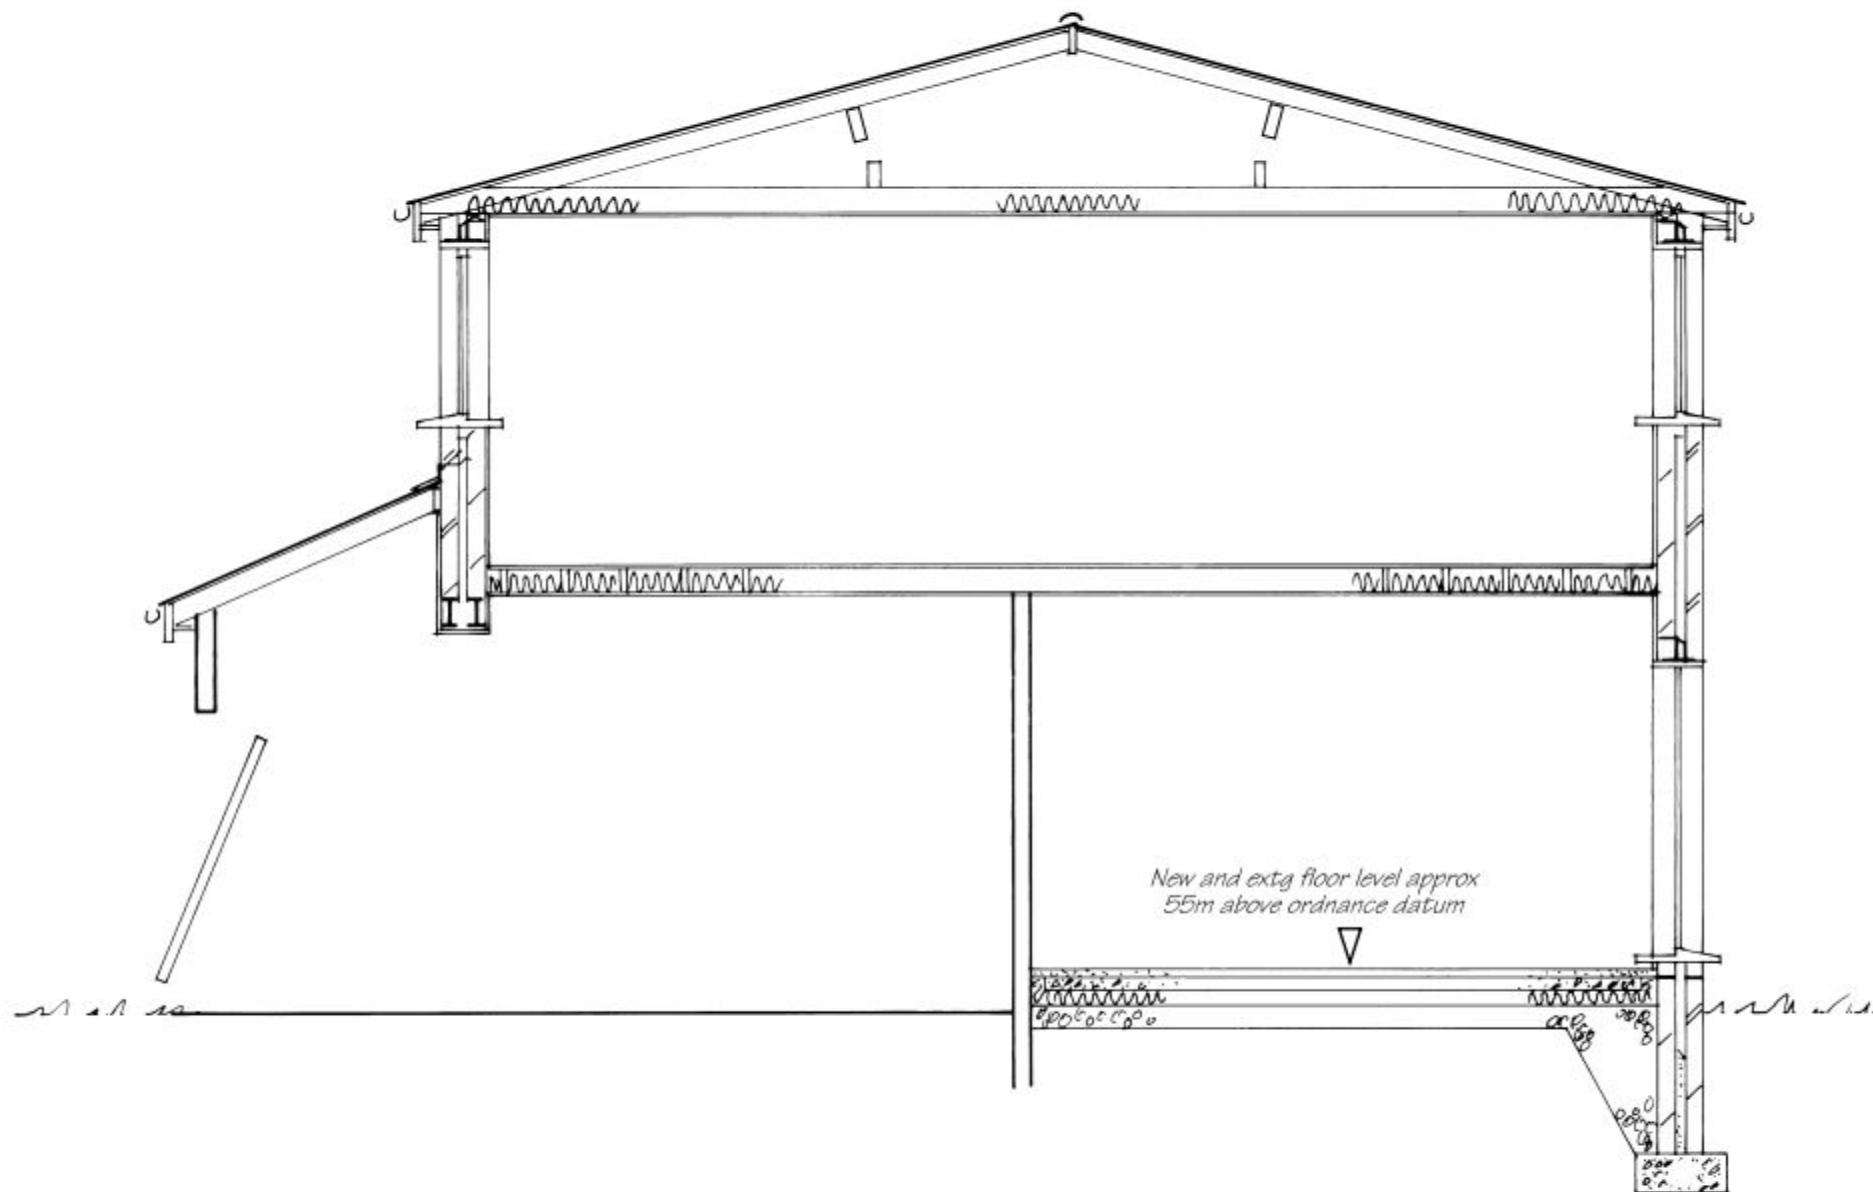

Cross-Section

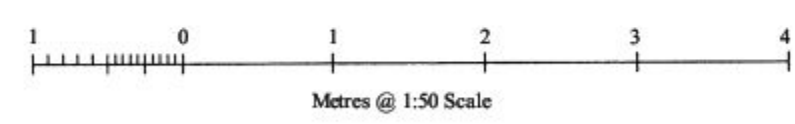

These Plans have been prepared for the purpose of obtaining Planning Permission and/or Building Regulation Approval for the work shown thereon only and should not be used for any other purpose.

© These Plans remain the copyright of the architect and must not be copied or reproduced in any way without written permission with the exception of Local Authorities for Planning Purposes



Andrew R Dunks

BSc(Hons) MRICS MBEng

Chartered Surveyor and Building Engineer

Unit 1, Brambles Enterprise Centre
Waterlooville, Hants, PO7 7TH
Tel: (023) 9225 3034
e-mail: plans@dunks.freemove.co.uk

Proposed Side Extension
12 Herriott Close
Waterlooville
For Mrs R Rennison
Scale - 1:50 at Page Size A3
Date - July 2010