
PERMIT

HAVANT BOROUGH COUNCIL
DEVELOPMENT CONTROL
19 JUL 2010
RECEIVED

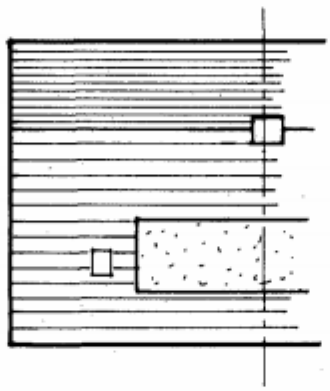



Roof Plan

20 Roundway, Waterlooville


Scale - 1:200 @ A4 Page Size

Drawing No. 3341/200

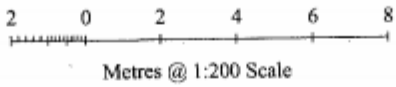

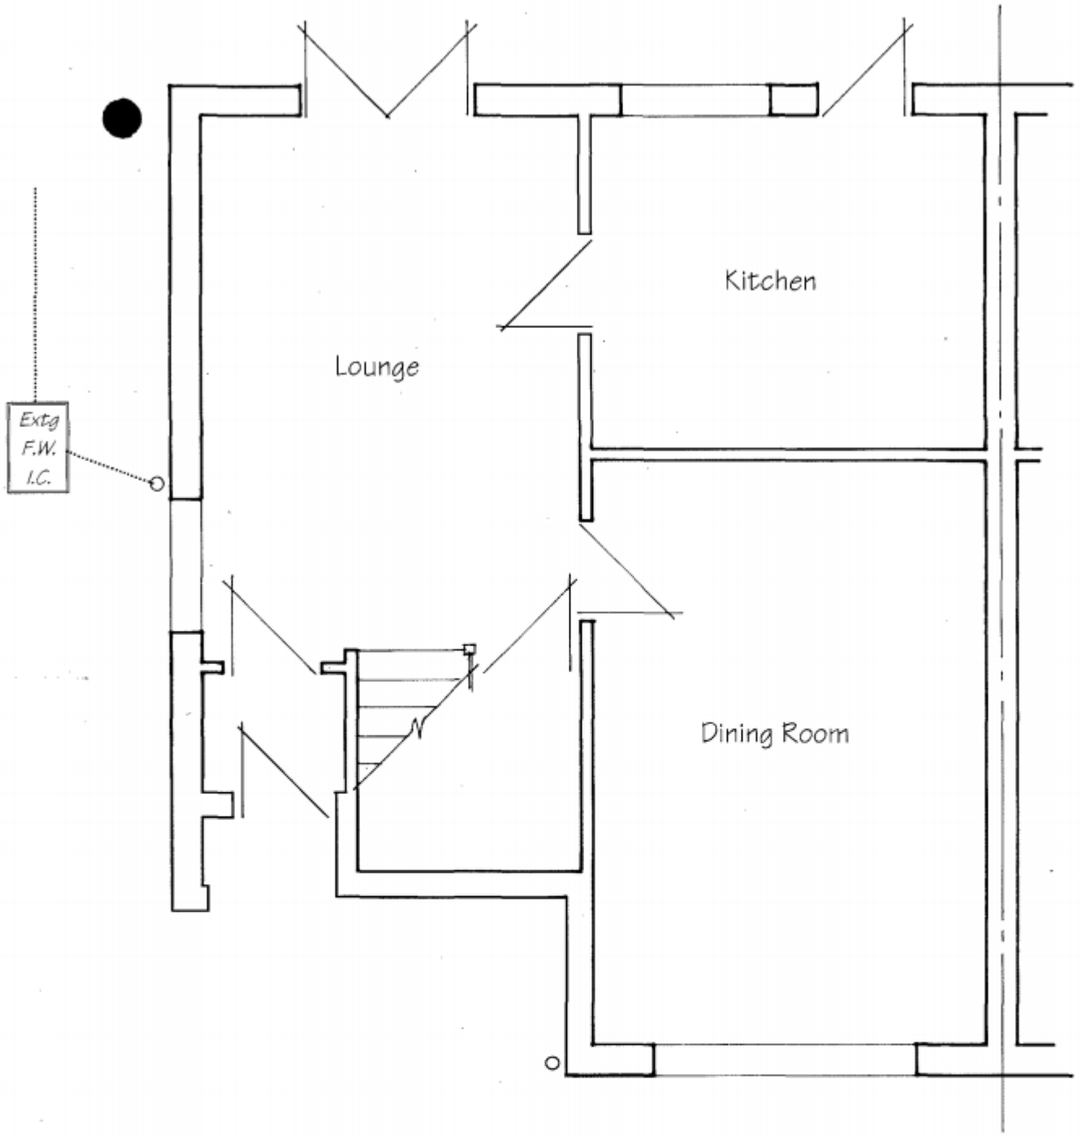

Existing Ground Floor Plan

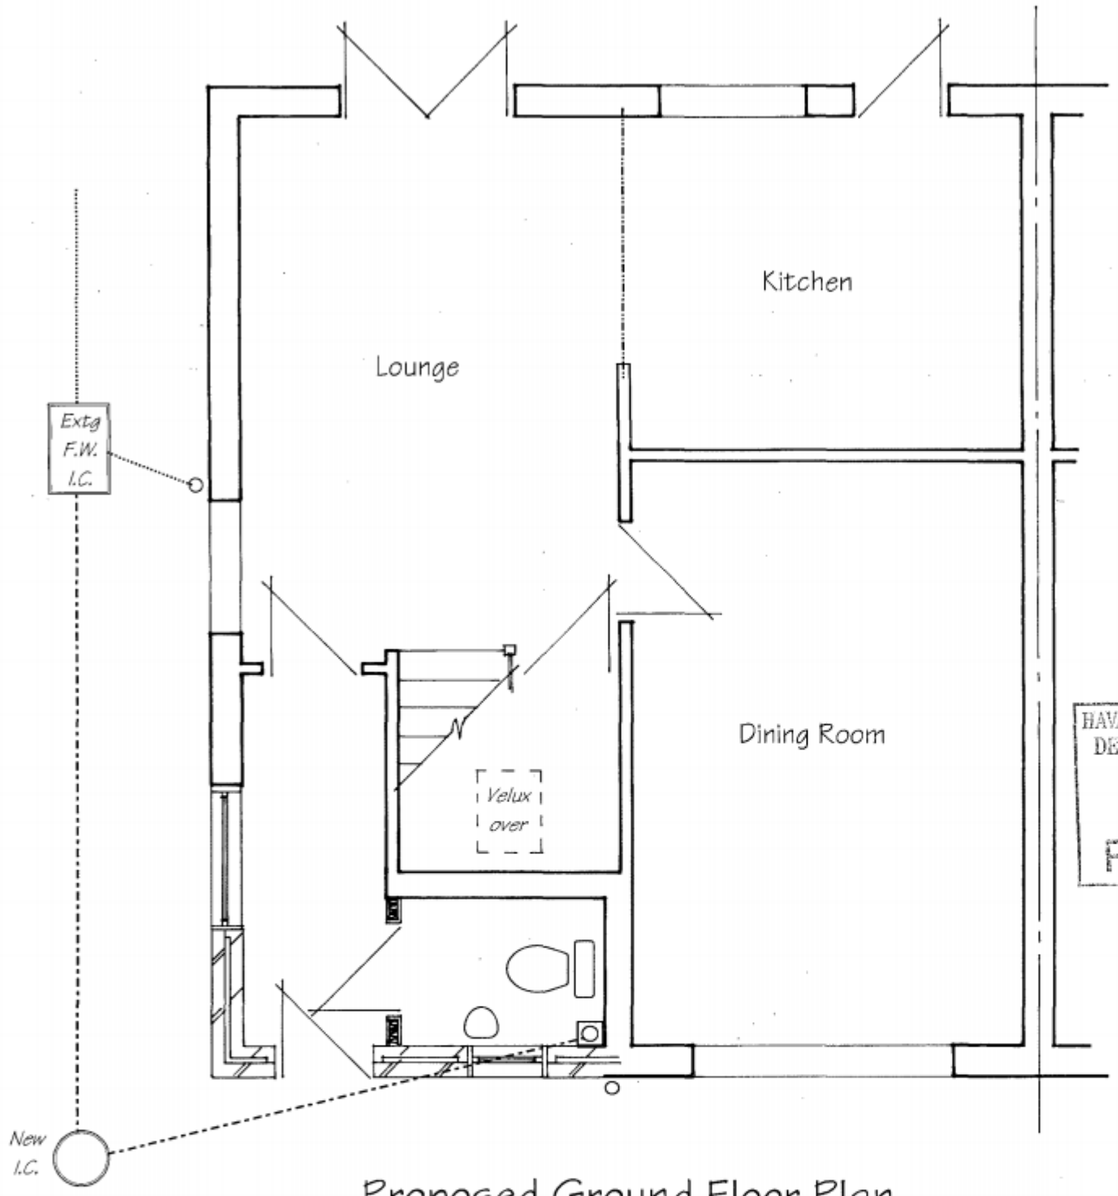


Proposed Ground Floor Plan

HAVANT BOROUGH COUNCIL
DEVELOPMENT CONTROL
19 JUL 2010
RECEIVED

These Plans have been prepared for the purpose of obtaining Planning Permission and/or Building Regulation Approval for the work shown thereon only and should not be used for any other purpose.

© These Plans remain the copyright of the architect and must not be copied or reproduced in any way without written permission with the exception of Local Authorities for Planning Purposes

Andrew R Dunks
BSc(Hons) MRICS MBEng
Chartered Surveyor and Building Engineer
Unit 1, Brambles Enterprise Centre
Waterlooville, Hants, PO7 7TH
Tel: (023) 9225 3034
e-mail: plans@dunks.freeserve.co.uk

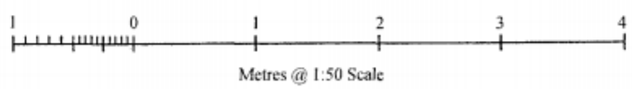


Metres @ 1:50 Scale

Proposed Front Extension
20 Roundway
Waterlooville
For Mr & Mrs
Scale - 1:50, 1:100 at Page Size A3
Date - June 2010


Drawing No. 3341/1

1 0 1 2 3 4


Metres @ 1:100 Scale

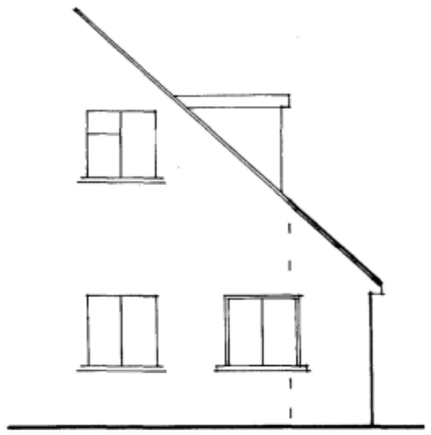

Proposed Side Elevation

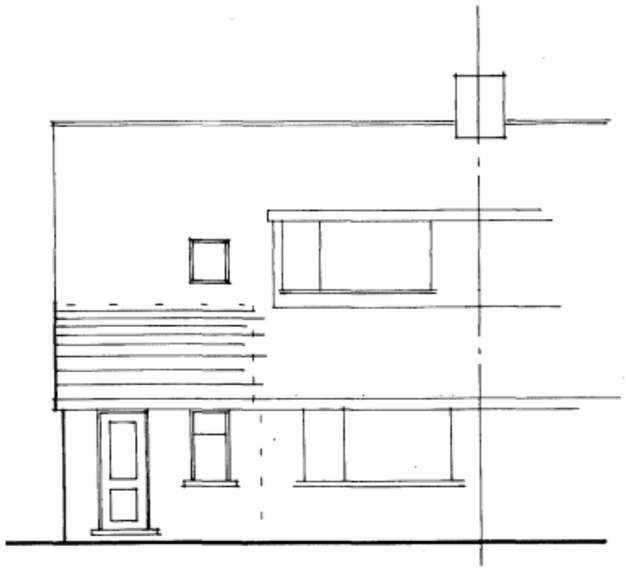


Proposed Front Elevation

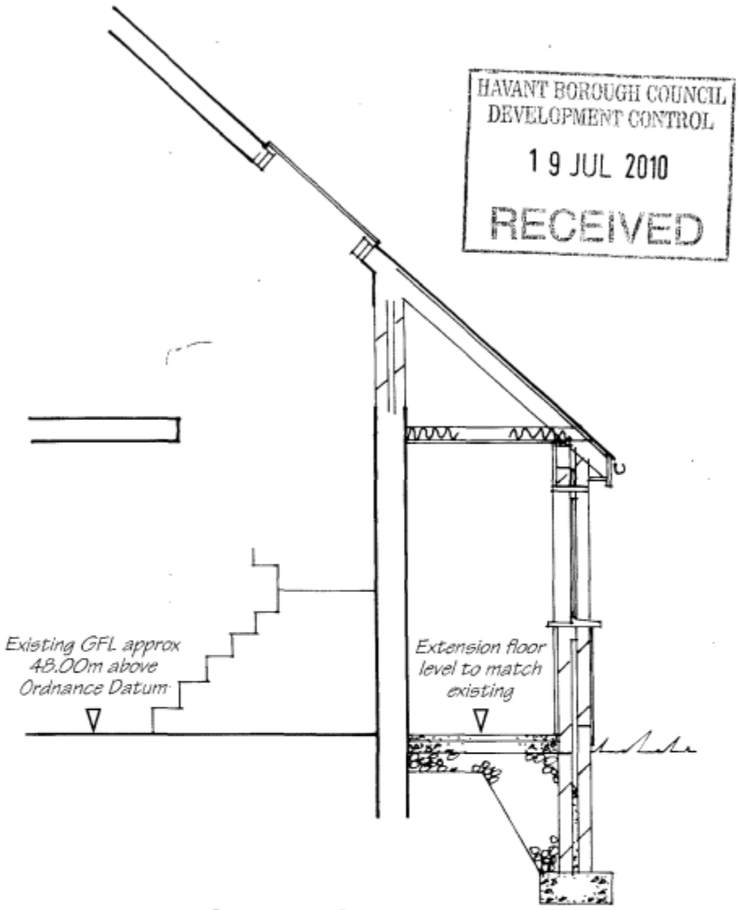


Cross-Section

HAVANT BOROUGH COUNCIL
DEVELOPMENT CONTROL
19 JUL 2010
RECEIVED

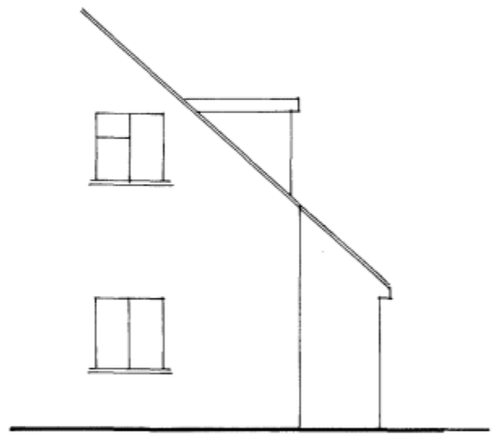

Existing Side Elevation

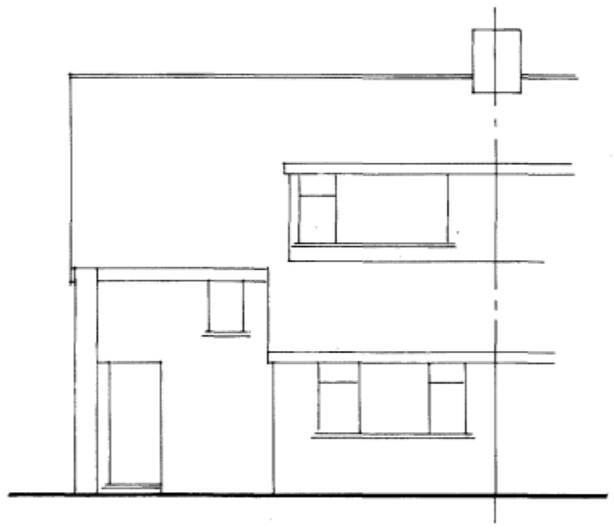

Existing Front Elevation

1 0 1 2 3 4

Metres @ 1:50 Scale

These Plans have been prepared for the purpose of obtaining Planning Permission and/or Building Regulation Approval for the work shown thereon only and should not be used for any other purpose.

© These Plans remain the copyright of the architect and must not be copied or reproduced in any way without written permission with the exception of Local Authorities for Planning Purposes

Andrew R Dunks
BSc(Hons) MRICS MBEng
Chartered Surveyor and Building Engineer
Unit 1, Brambles Enterprise Centre
Waterlooville, Hants. PO7 7TH
Tel: (023) 9225 3034
e-mail: plans@dunks.freeserve.co.uk

Proposed Front Extension

20 Roundway Waterlooville

For Mr & Mrs

Scale - 1:50, 1:100 at Page Size A3

Date - June 2010


Drawing No. 334½ - Rev A



2.0m High Timber Fencing

Open Boundary

HAVANT BOROUGH COUNCIL
DEVELOPMENT CONTROL
19 JUL 2010
RECEIVED

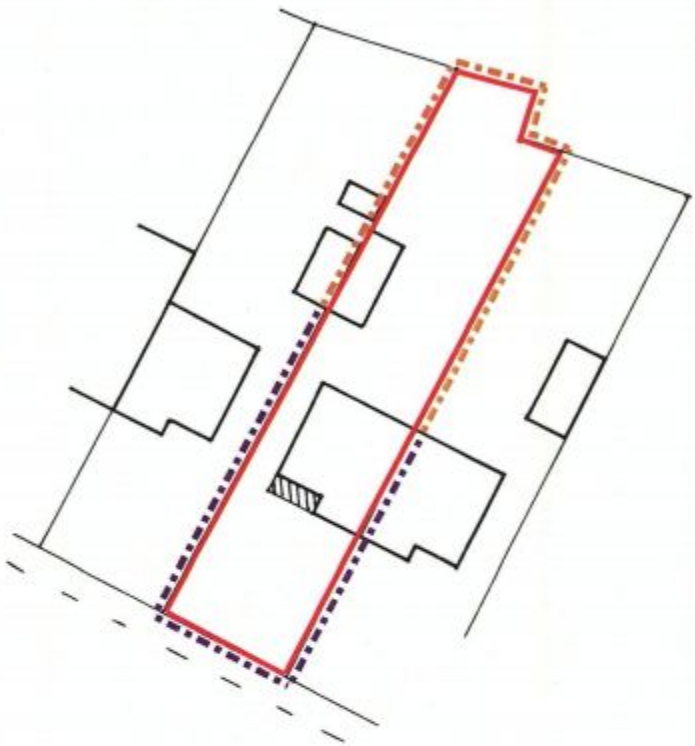


Site Layout Plan

20 Roundway, Waterlooville

Scale - 1:500 @ A4 Page Size

Drawing No. 3341/500

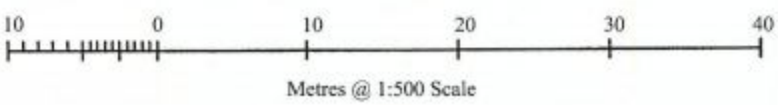

Ordnance Survey®

Superplan®

Planning Extract - 1

Site-centred

CHART BOROUGH COUNCIL
DEVELOPMENT CONTROL
19 JUL 2010
RECEIVED



Produced 24 Aug 2004 from Ordnance Survey digital data and incorporating surveyed revision available at this date. © Crown Copyright 2004.

Reproduction in whole or in part is prohibited without the prior permission of Ordnance Survey.

Ordnance Survey, the OS symbol and Superplan are registered trade marks of Ordnance Survey, the national mapping agency of Great Britain.

Metres
0 20 40

Scale 1: 1250
at A4 paper size

National Grid sheet reference at centre of this Superplan: SU6809NE

The representation of a road, track or path is no evidence of a right of way.

This Superplan product does not contain all recorded map information.

Centre Coordinates: 468946 109874
Supplied by: Dome Map Services
Serial Number: 00012529