



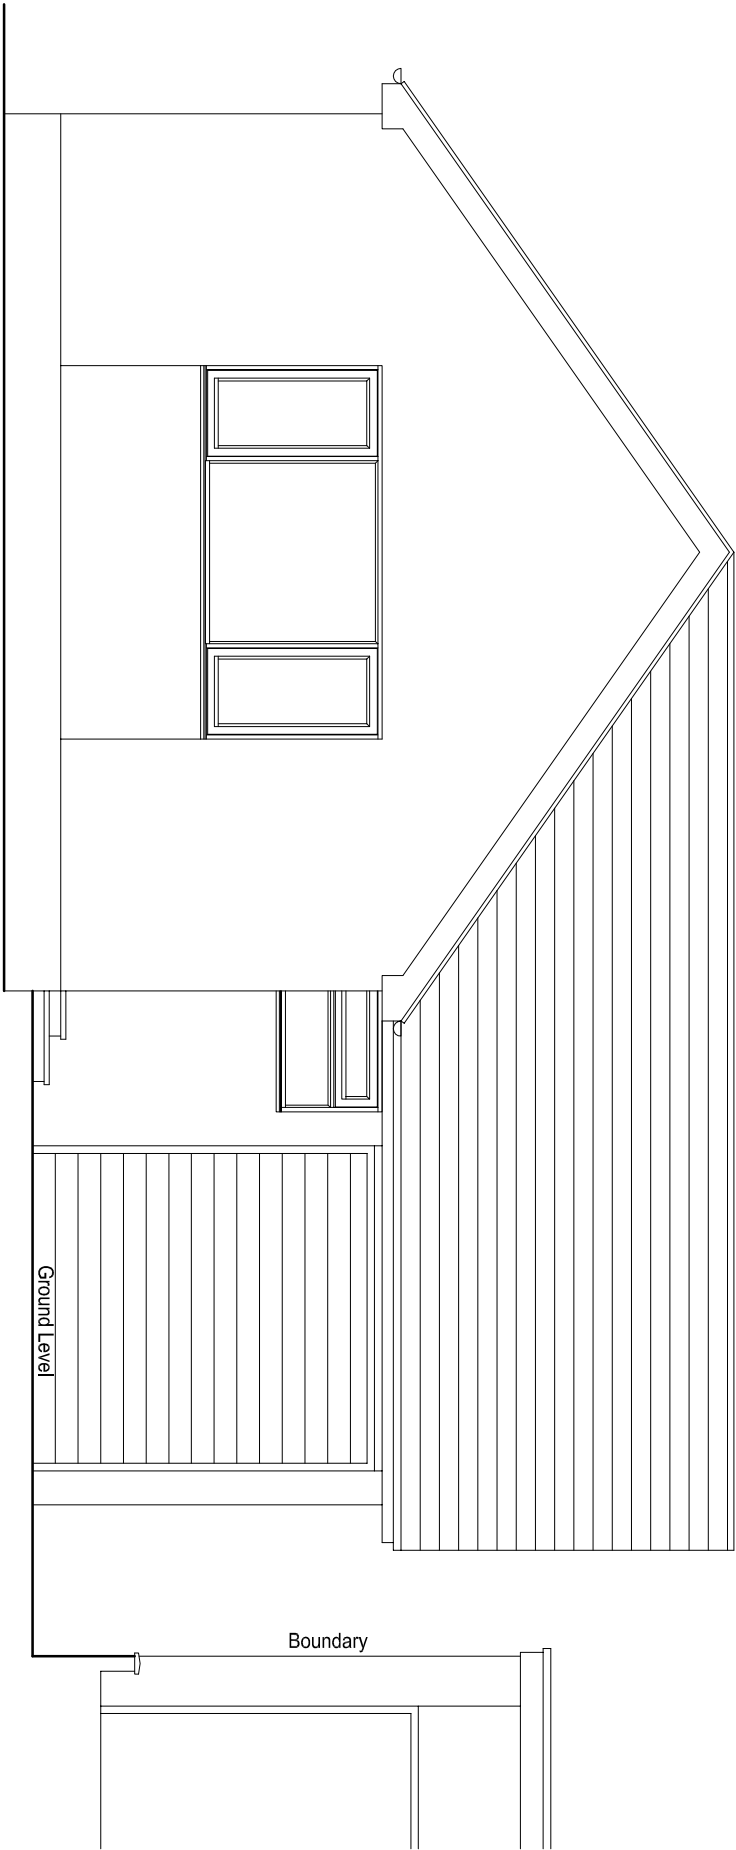

Existing Front (North) Elevation
Scale 1:50

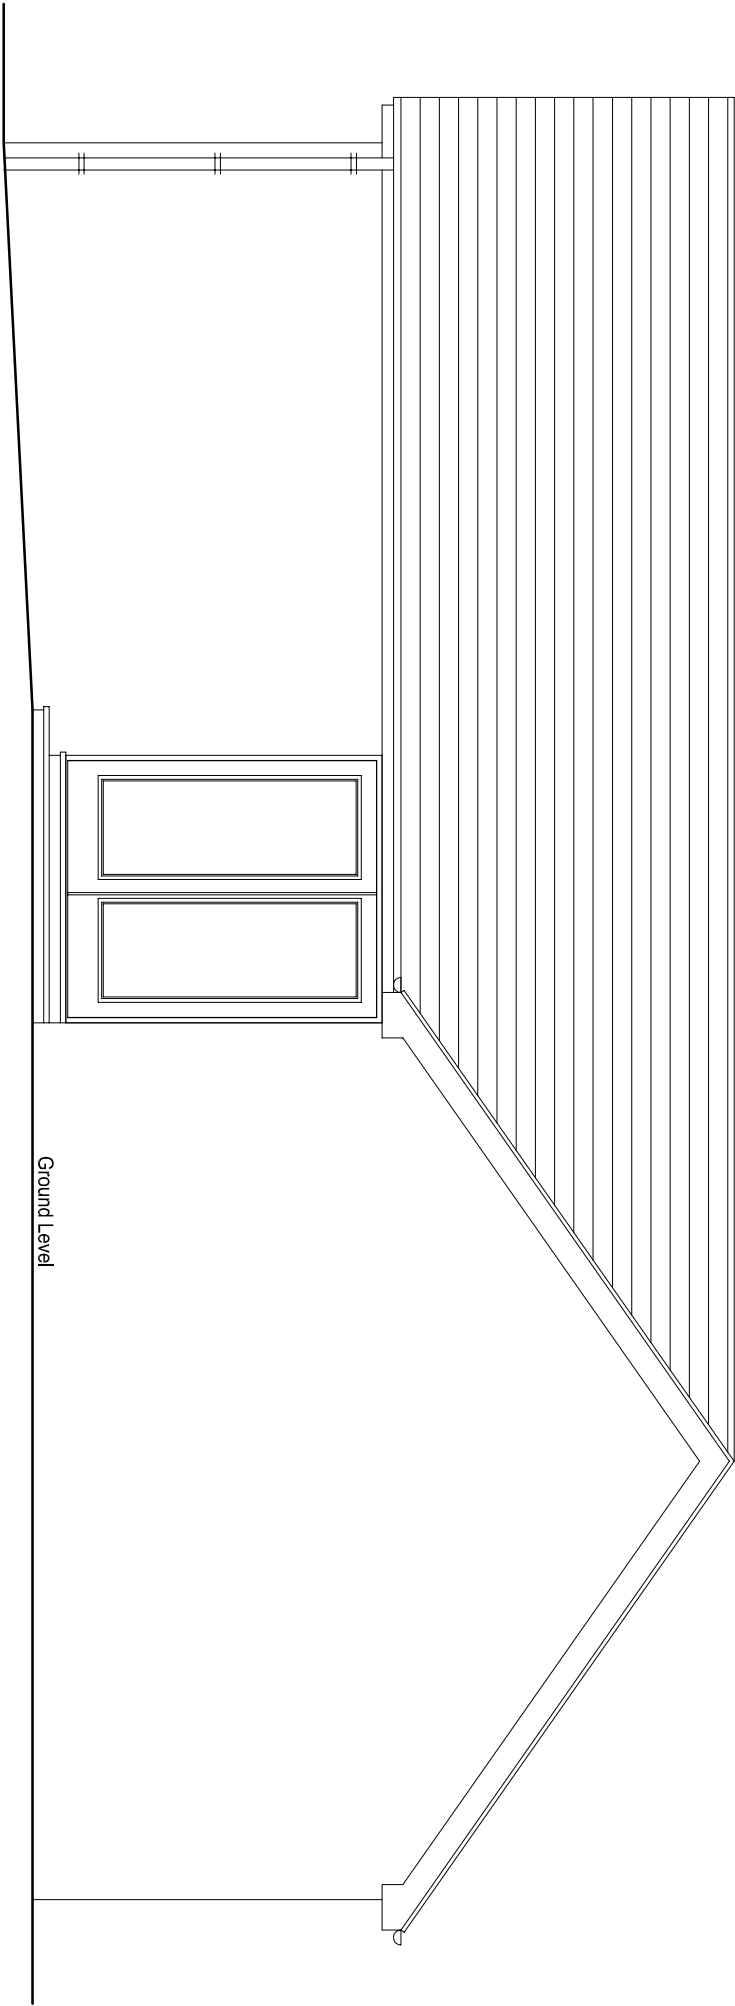

Existing Gable (West) Elevation
Scale 1:50



Drawing Title: Elevations As Existing			
Drawn By: WJ	Date: 16.04.16	Scale: 1:50 @ A3	