
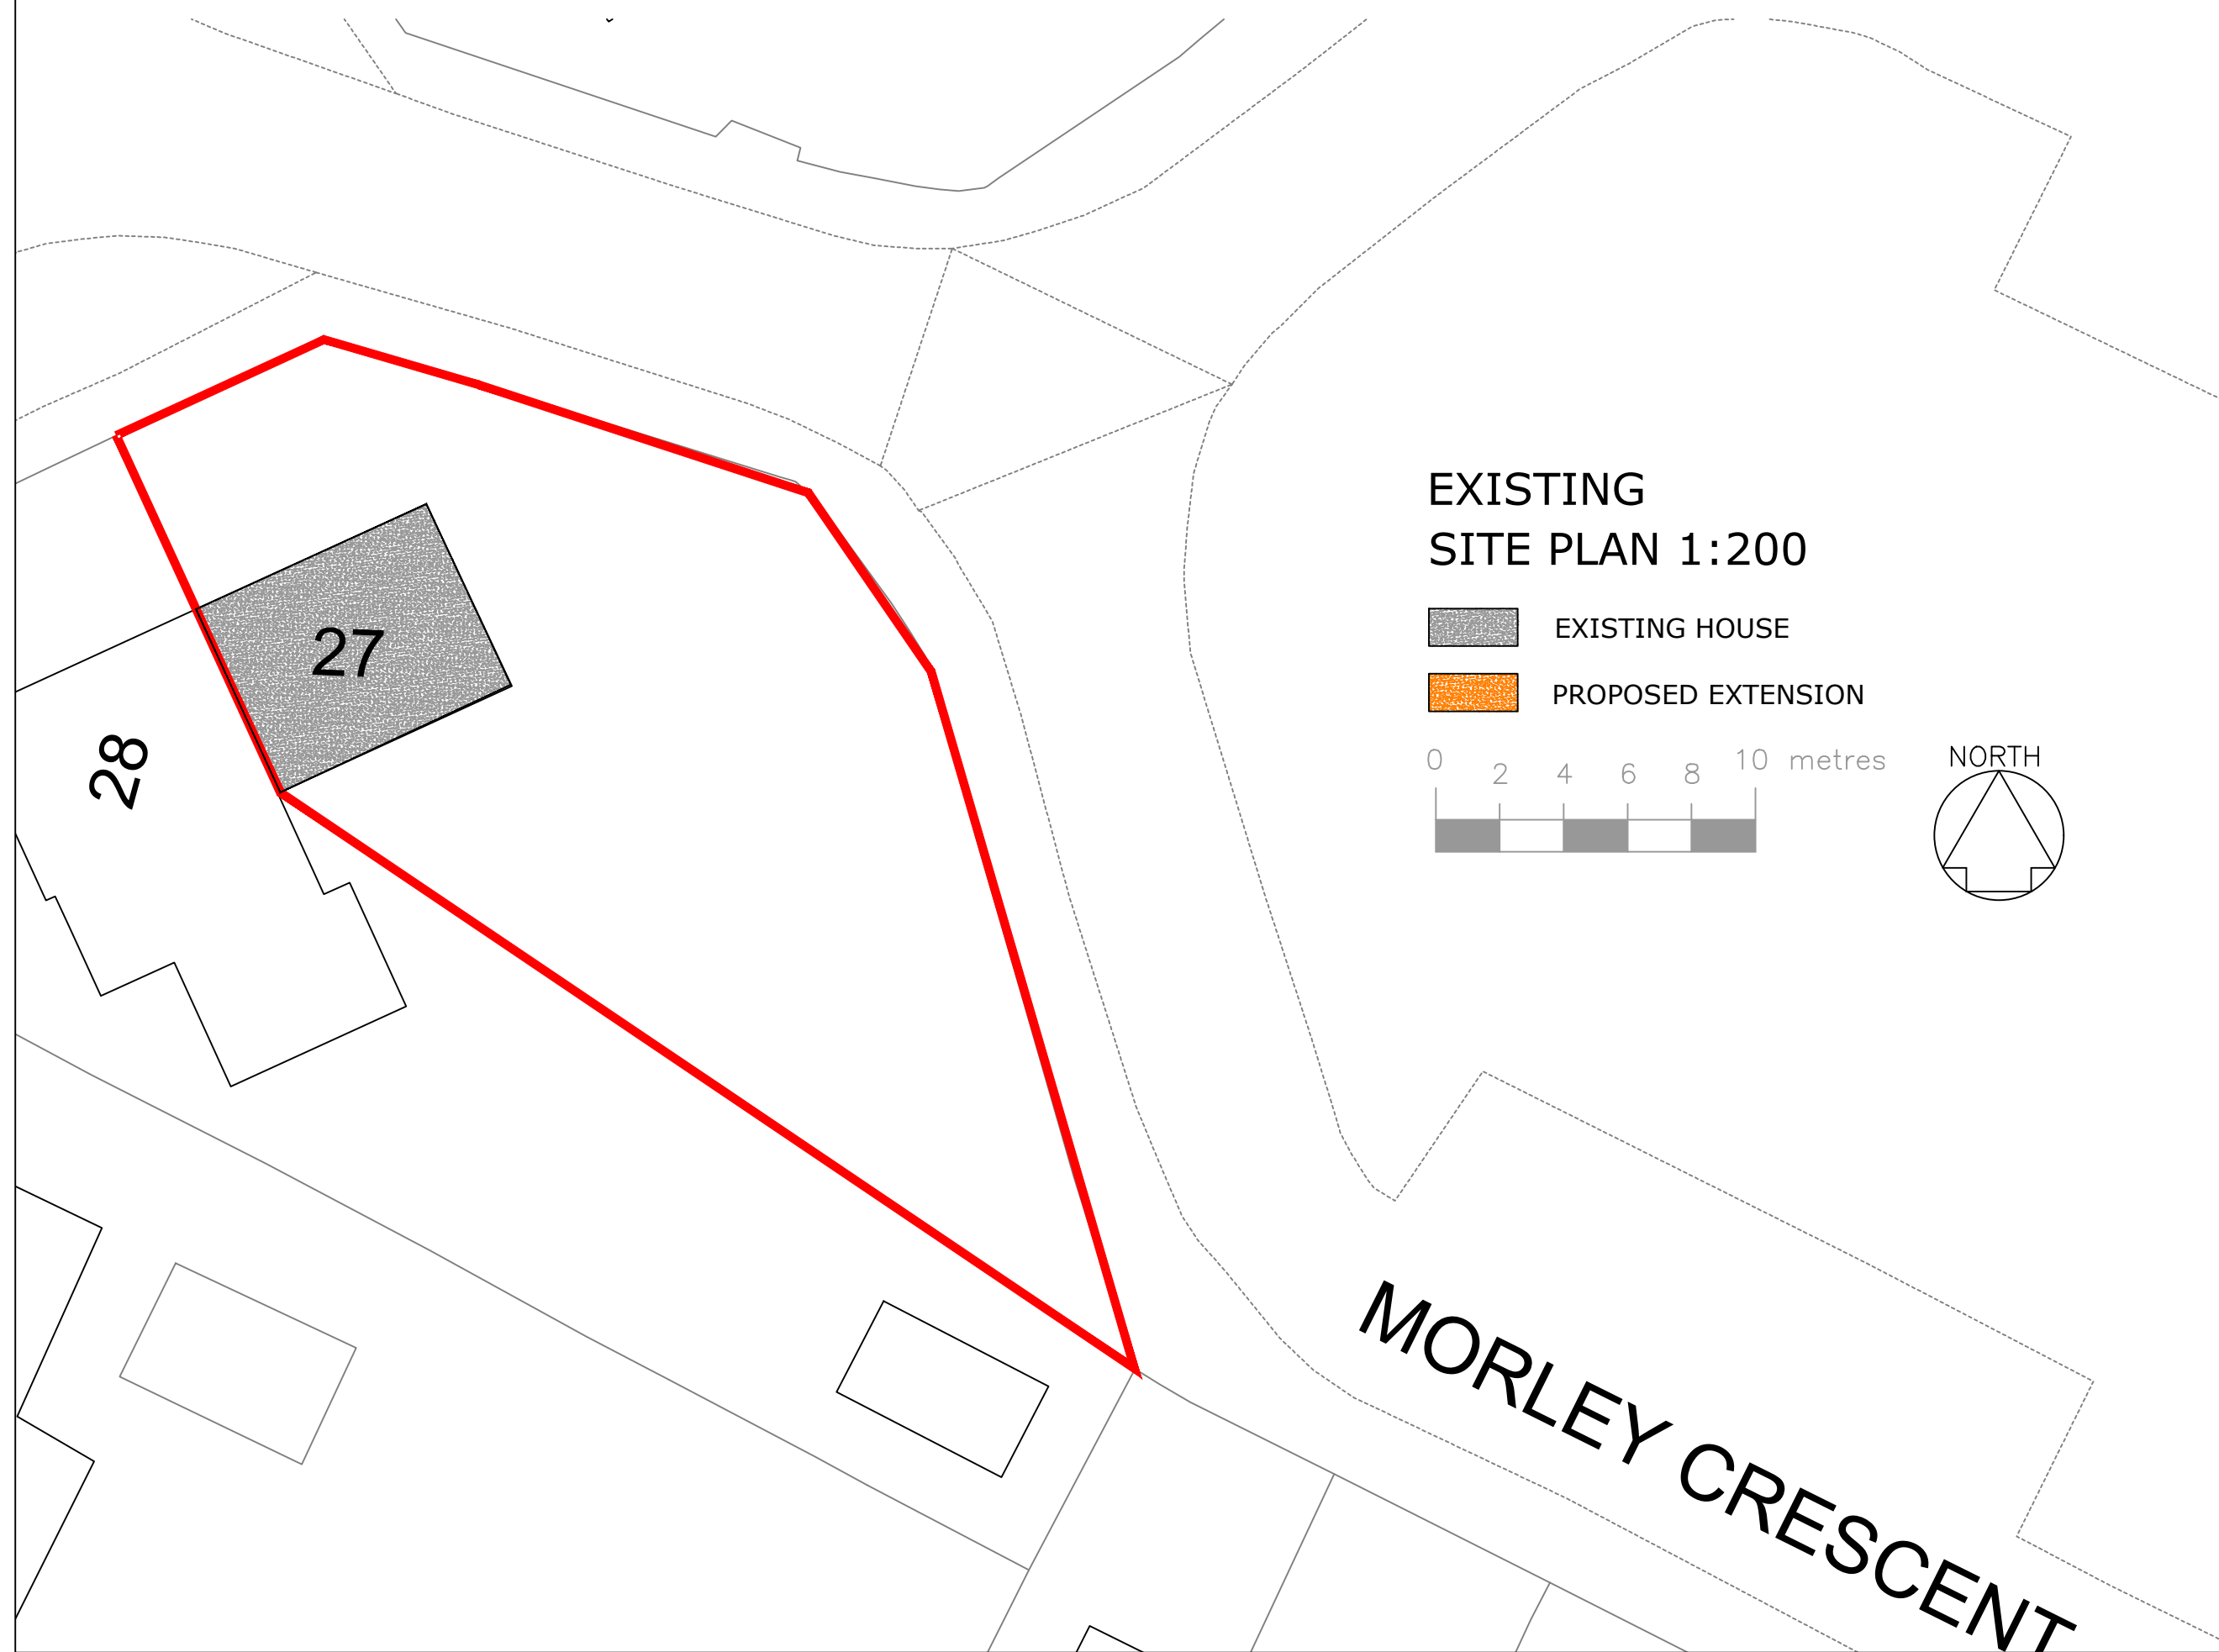
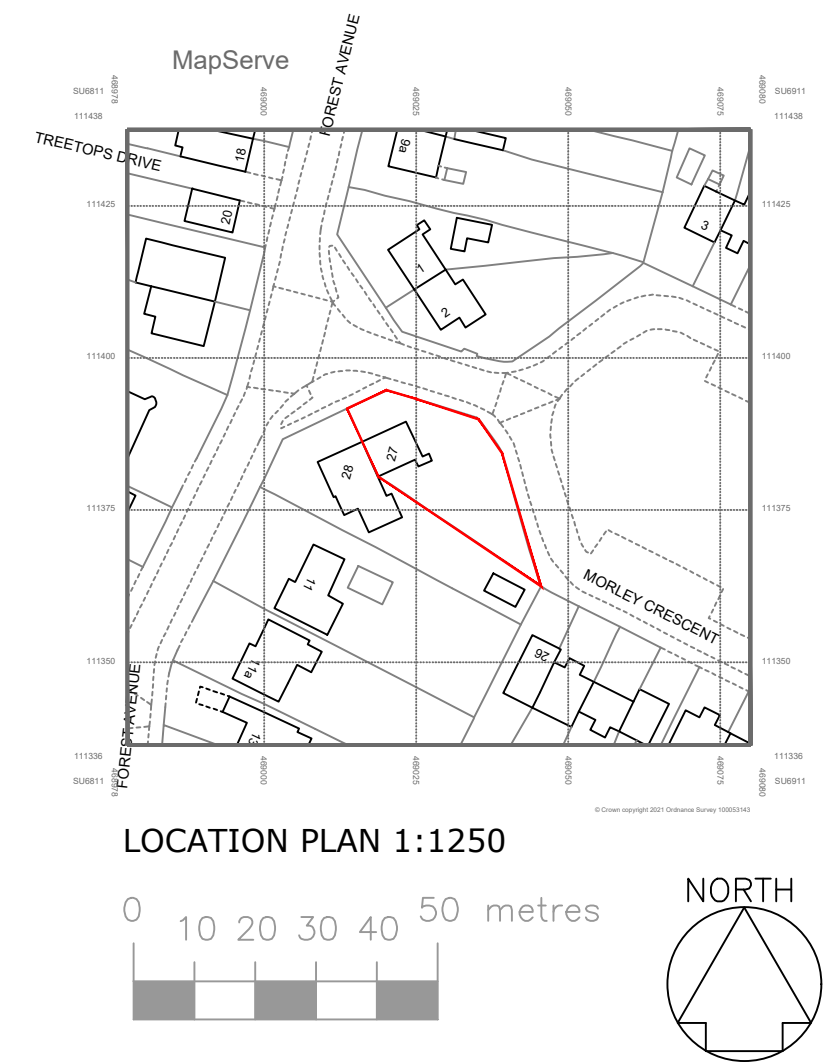
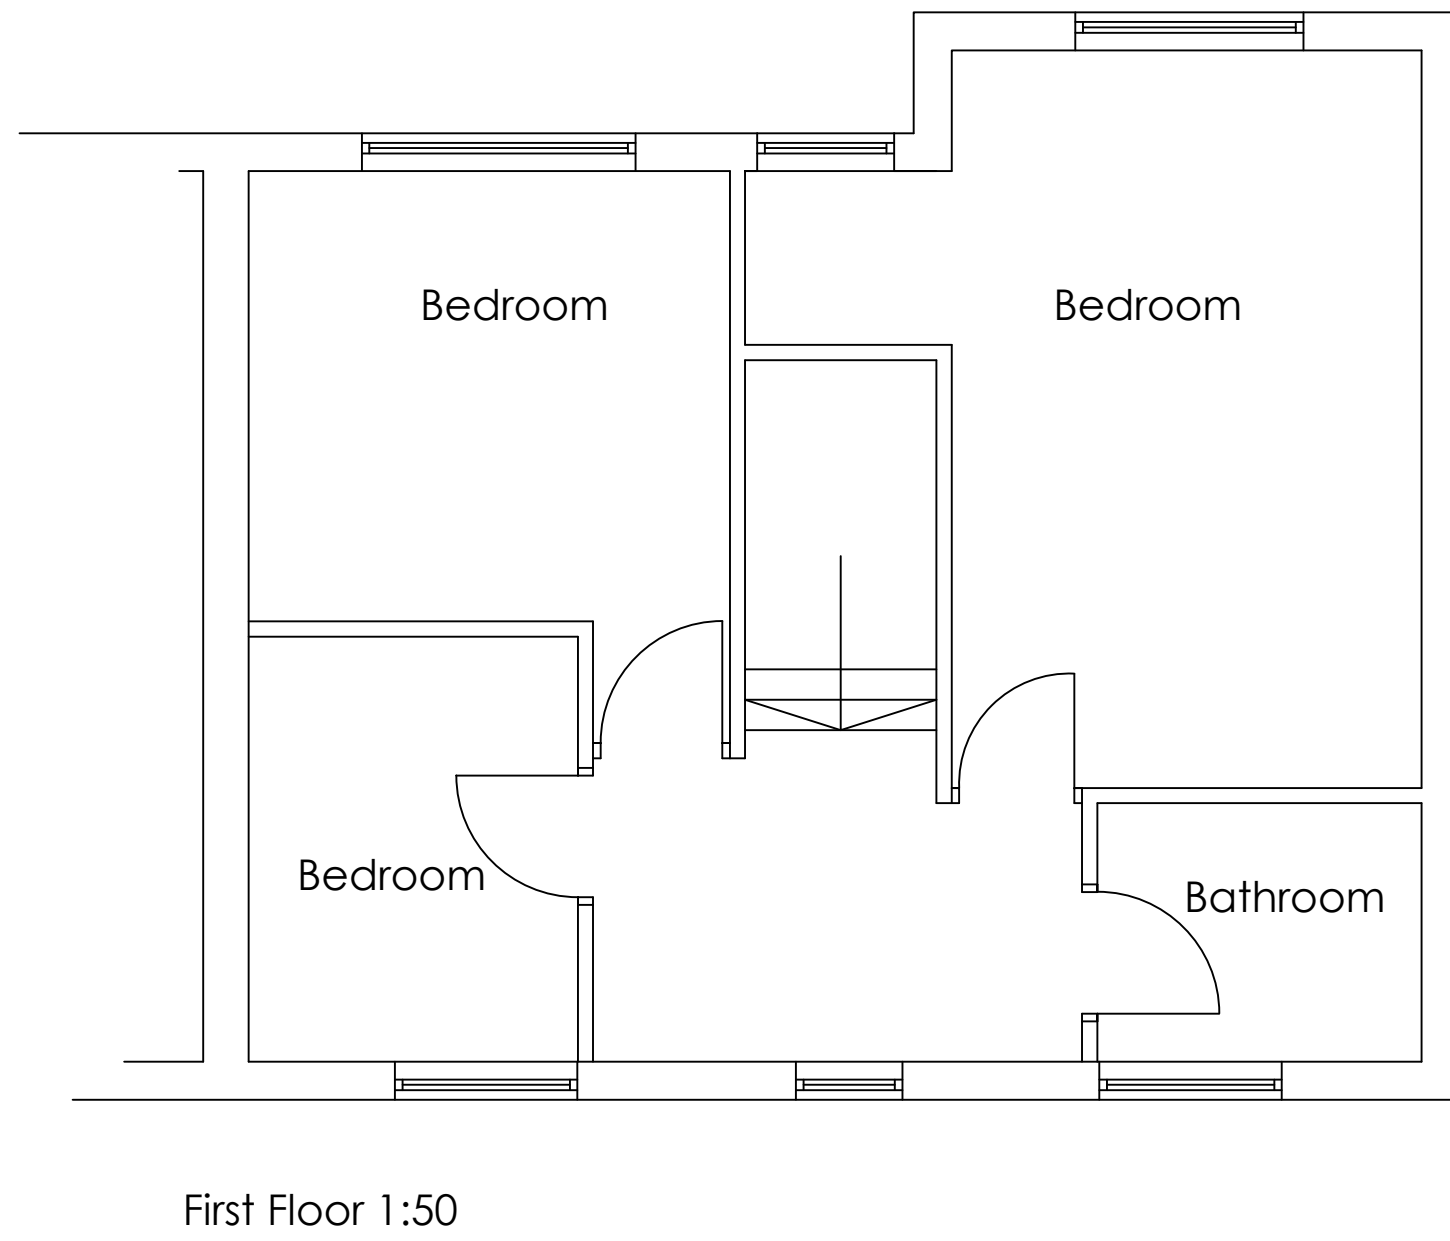
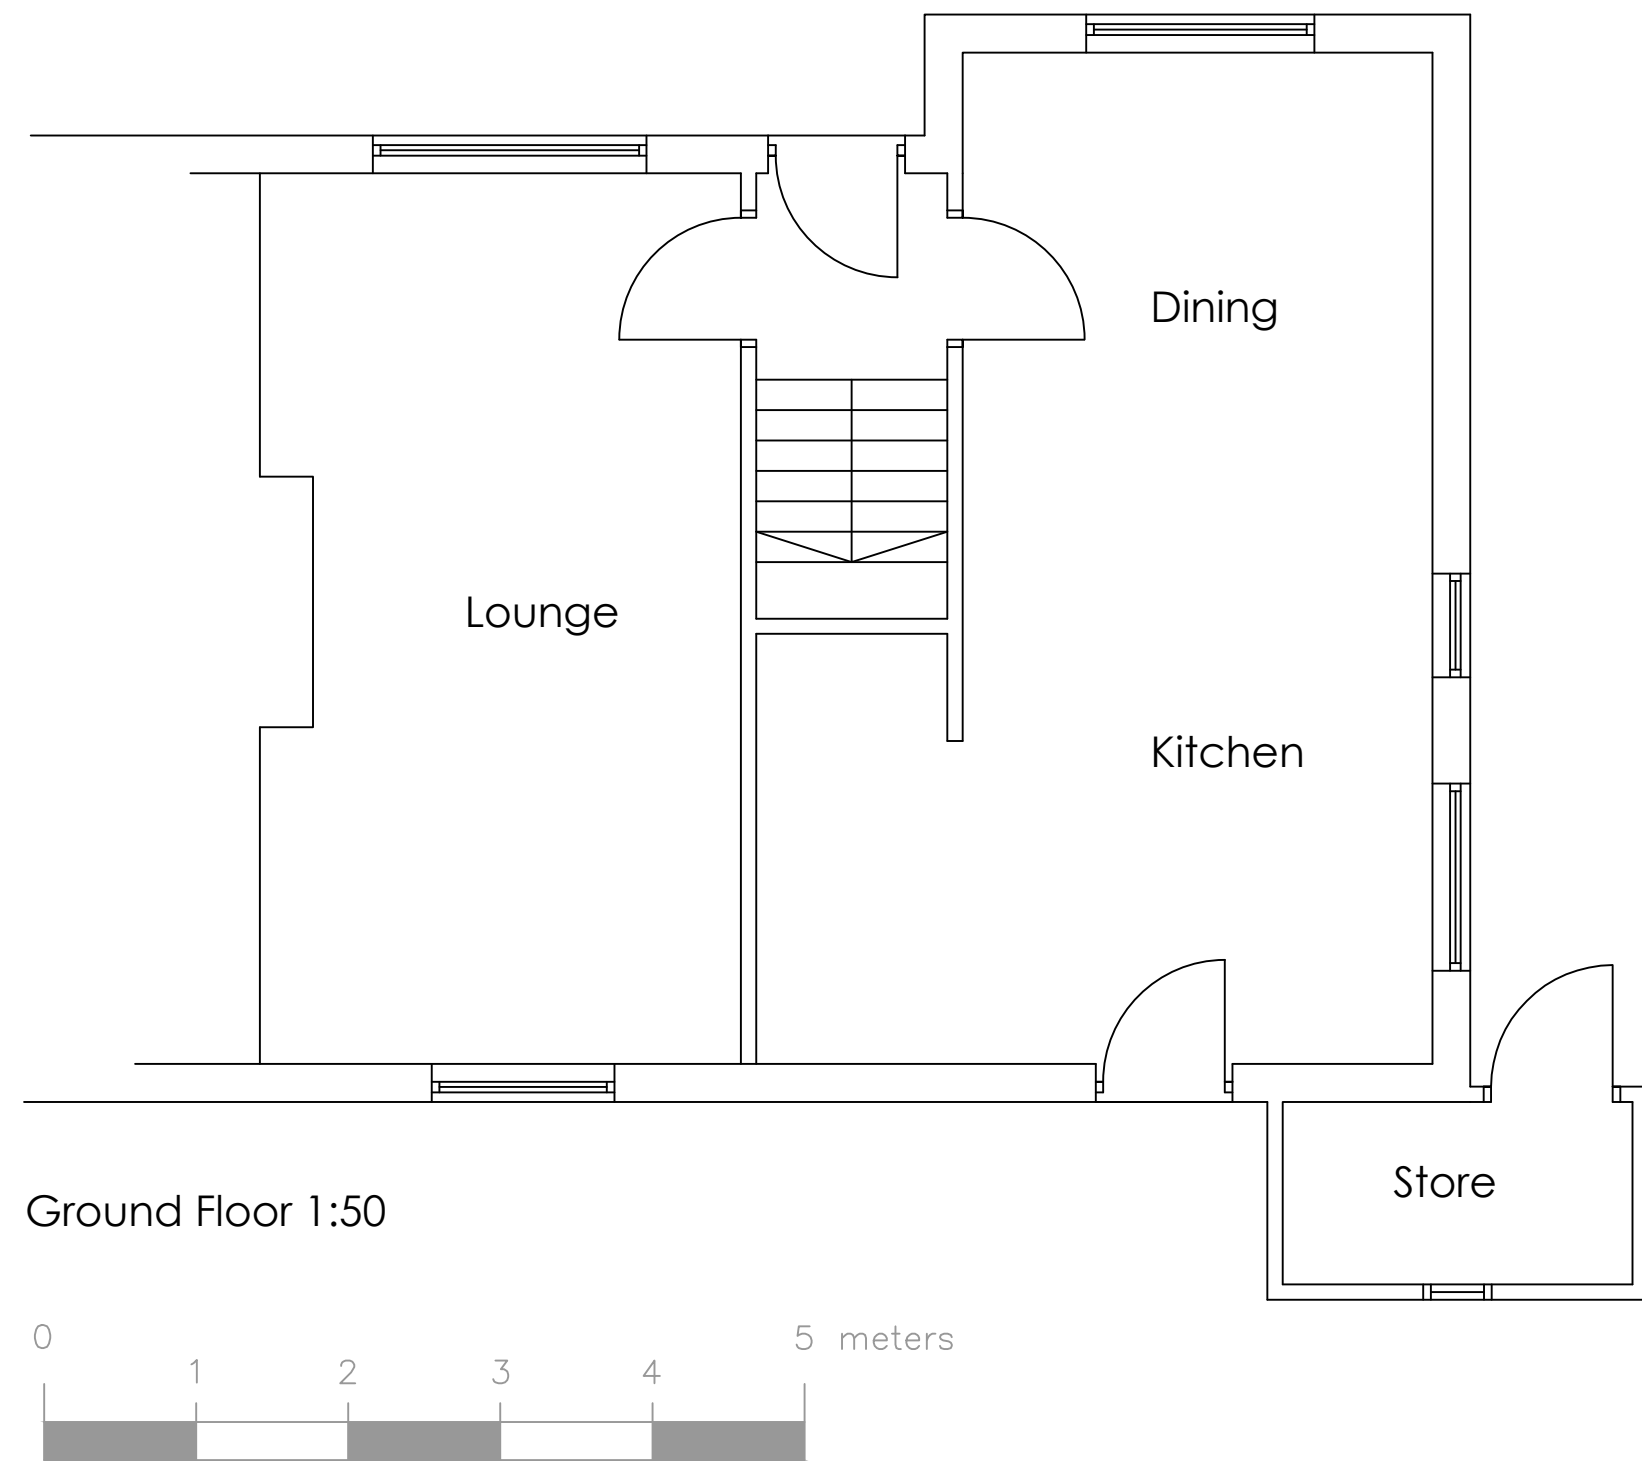


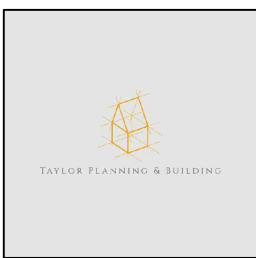

Revision:	
Project:	Moreley Cres. Waterloooville
Description:	EXISTING 001
Date:	12-3-21
Scale & Sheet Size:	1:50 / 100 @ A1
Drawing Ref:	EX01
	
Taylor Planning & Building Consultants 4 Dapple Gardens Whittlesey Peterborough PE7 1LW 07469210782 www.TaylorPlanningandBuilding.co.uk	
J2107	
 Find us on Facebook @TaylorPlanningandBuildingConsultants	
Copyright The details shown on this drawing are confidential and the exclusive property of Taylor Planning and Building Consultants No use, copy or disclosure of this drawing may be made without written permission and it is to be returned to RPS Limited upon request.	