




PROPOSED SIDE EXTENSION
 20A ASTON ROAD
 WATERLOOVILLE 1/100 @ A3
 PROPOSED ELEVATIONS

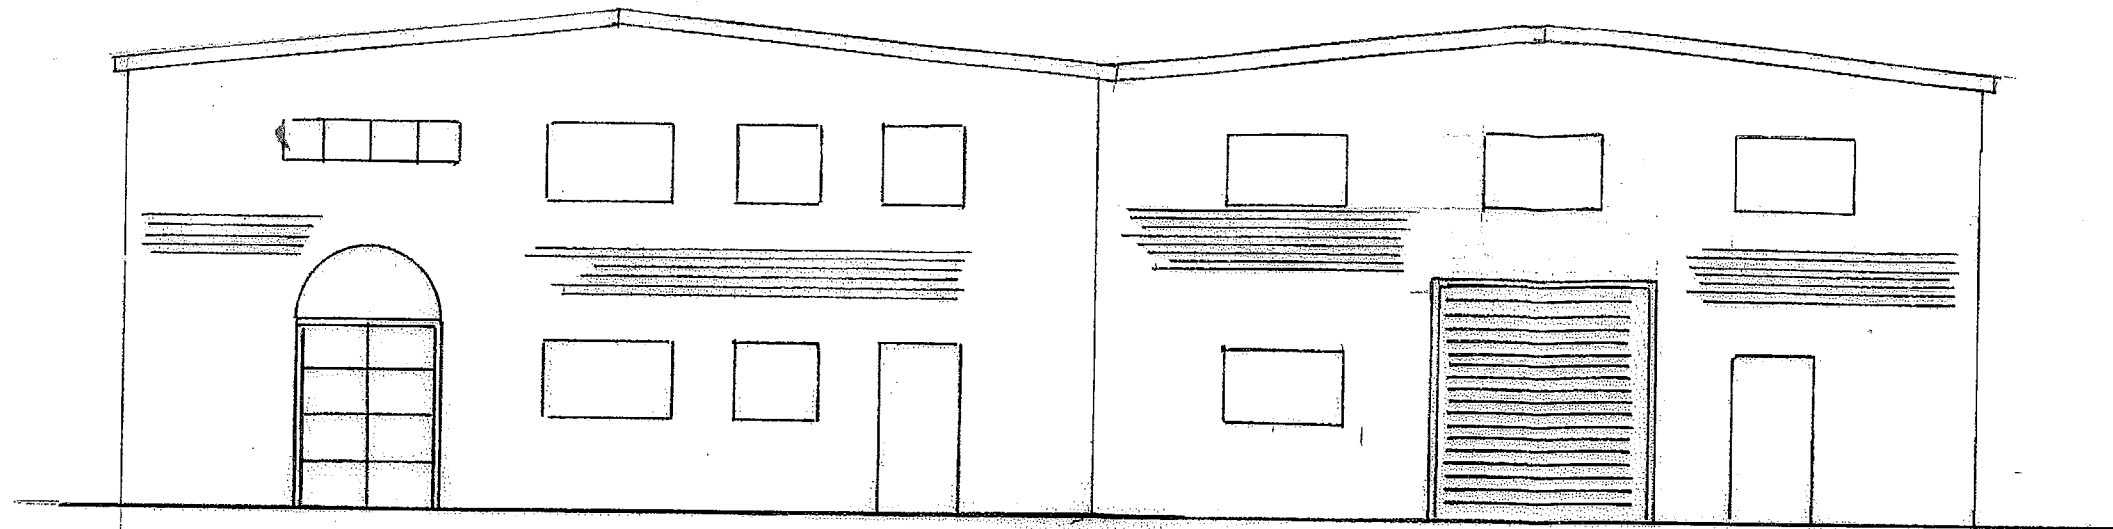

ELEVATION 1

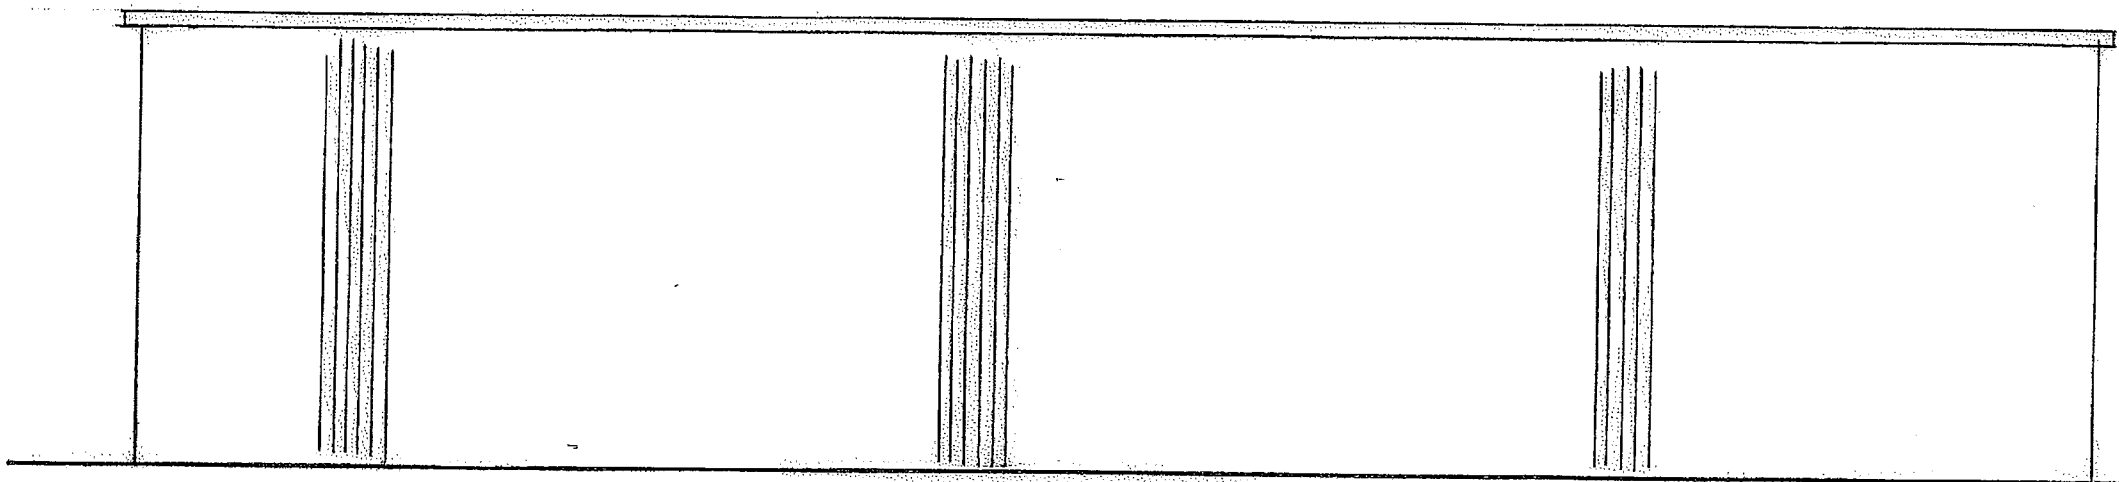

ELEVATION 2

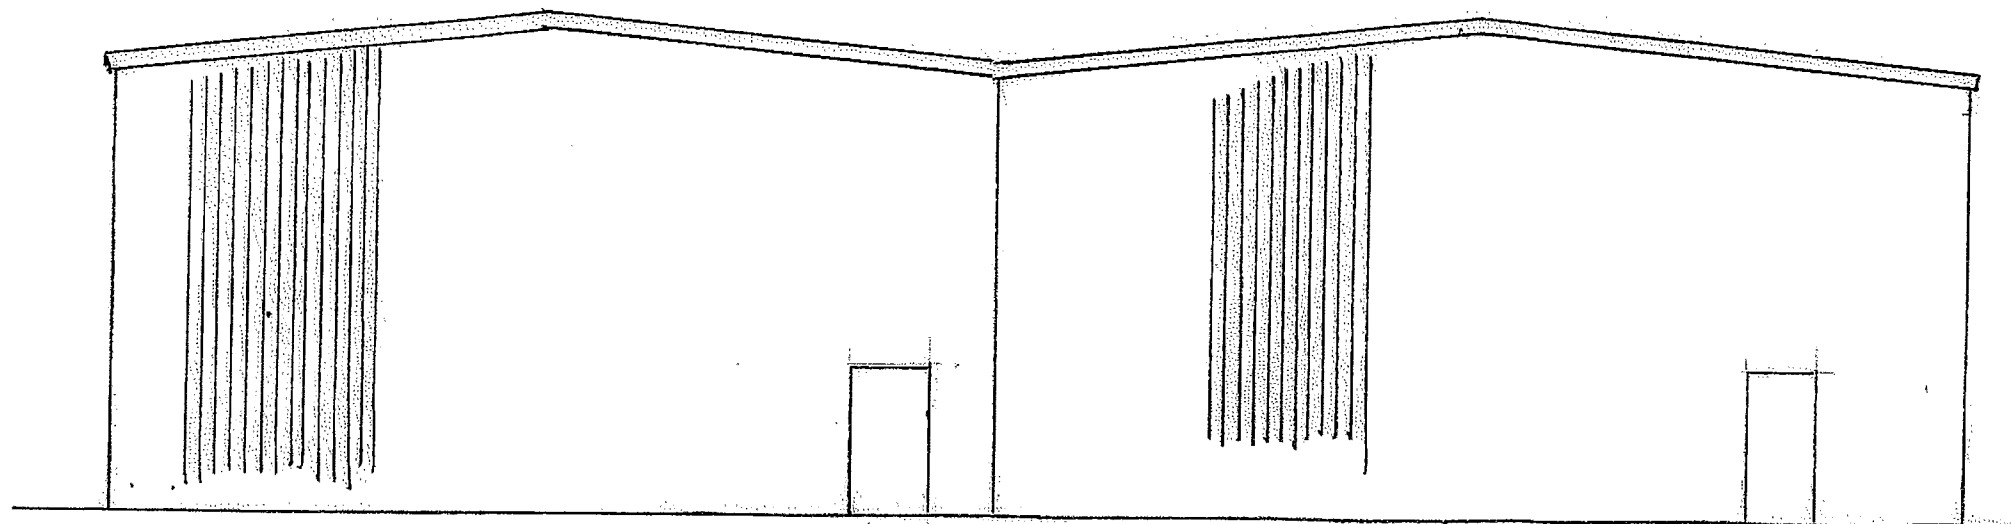

ELEVATION 3

