

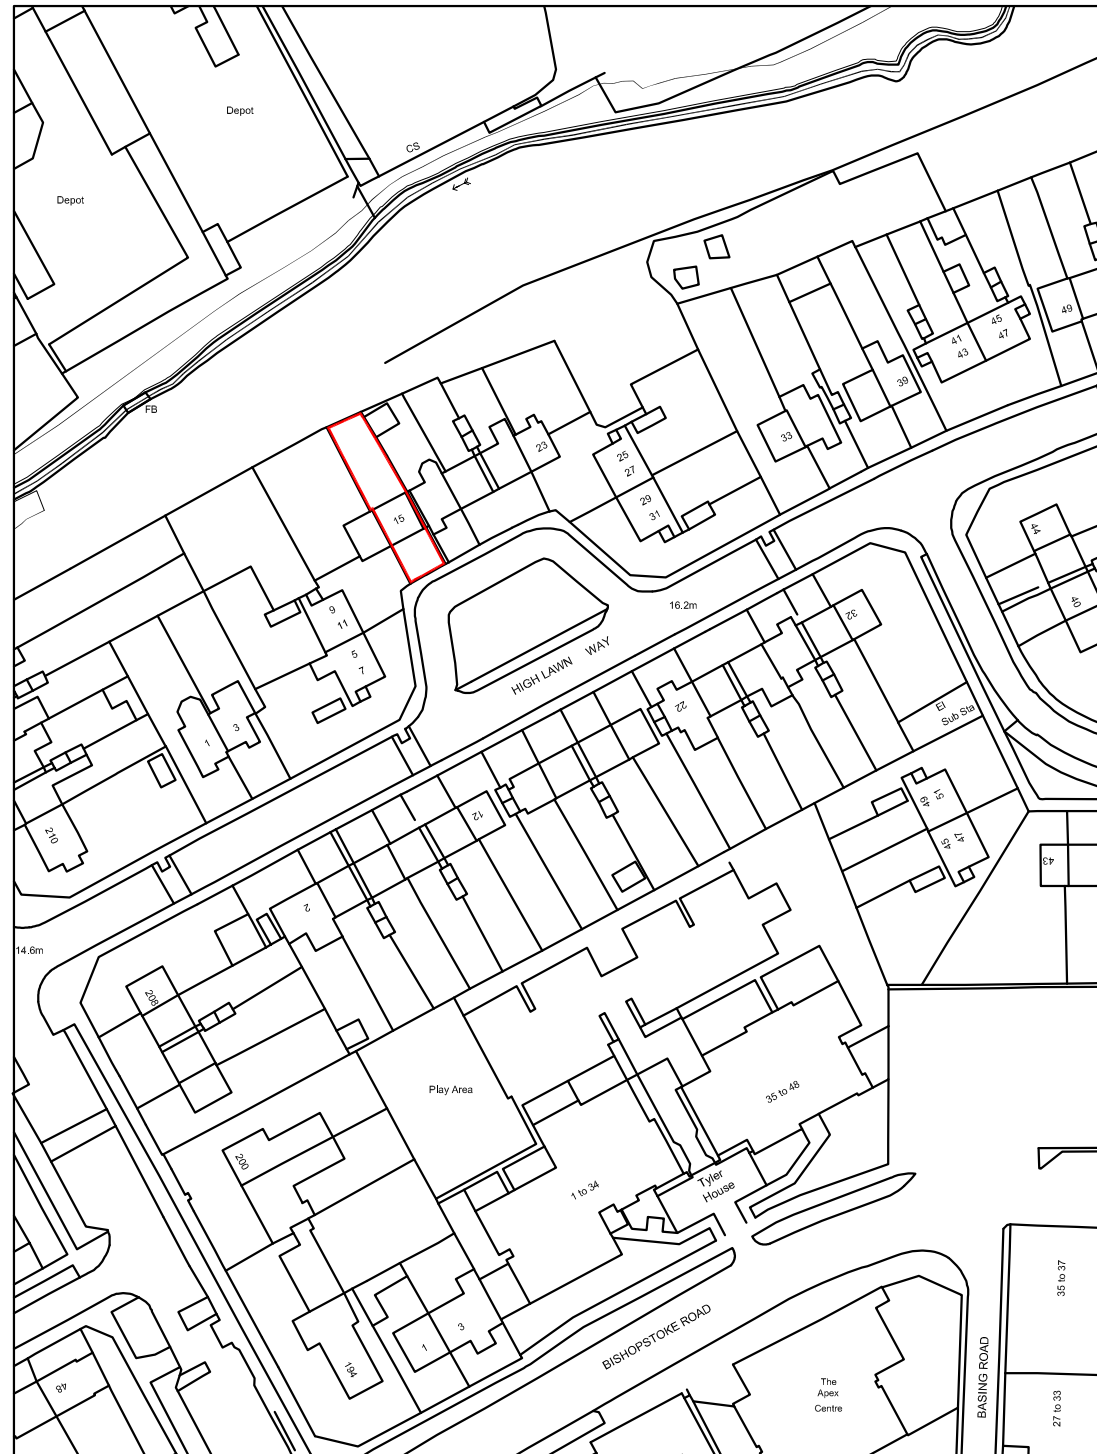


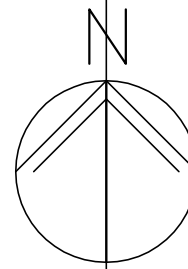

LOCATION PLAN 1:1250

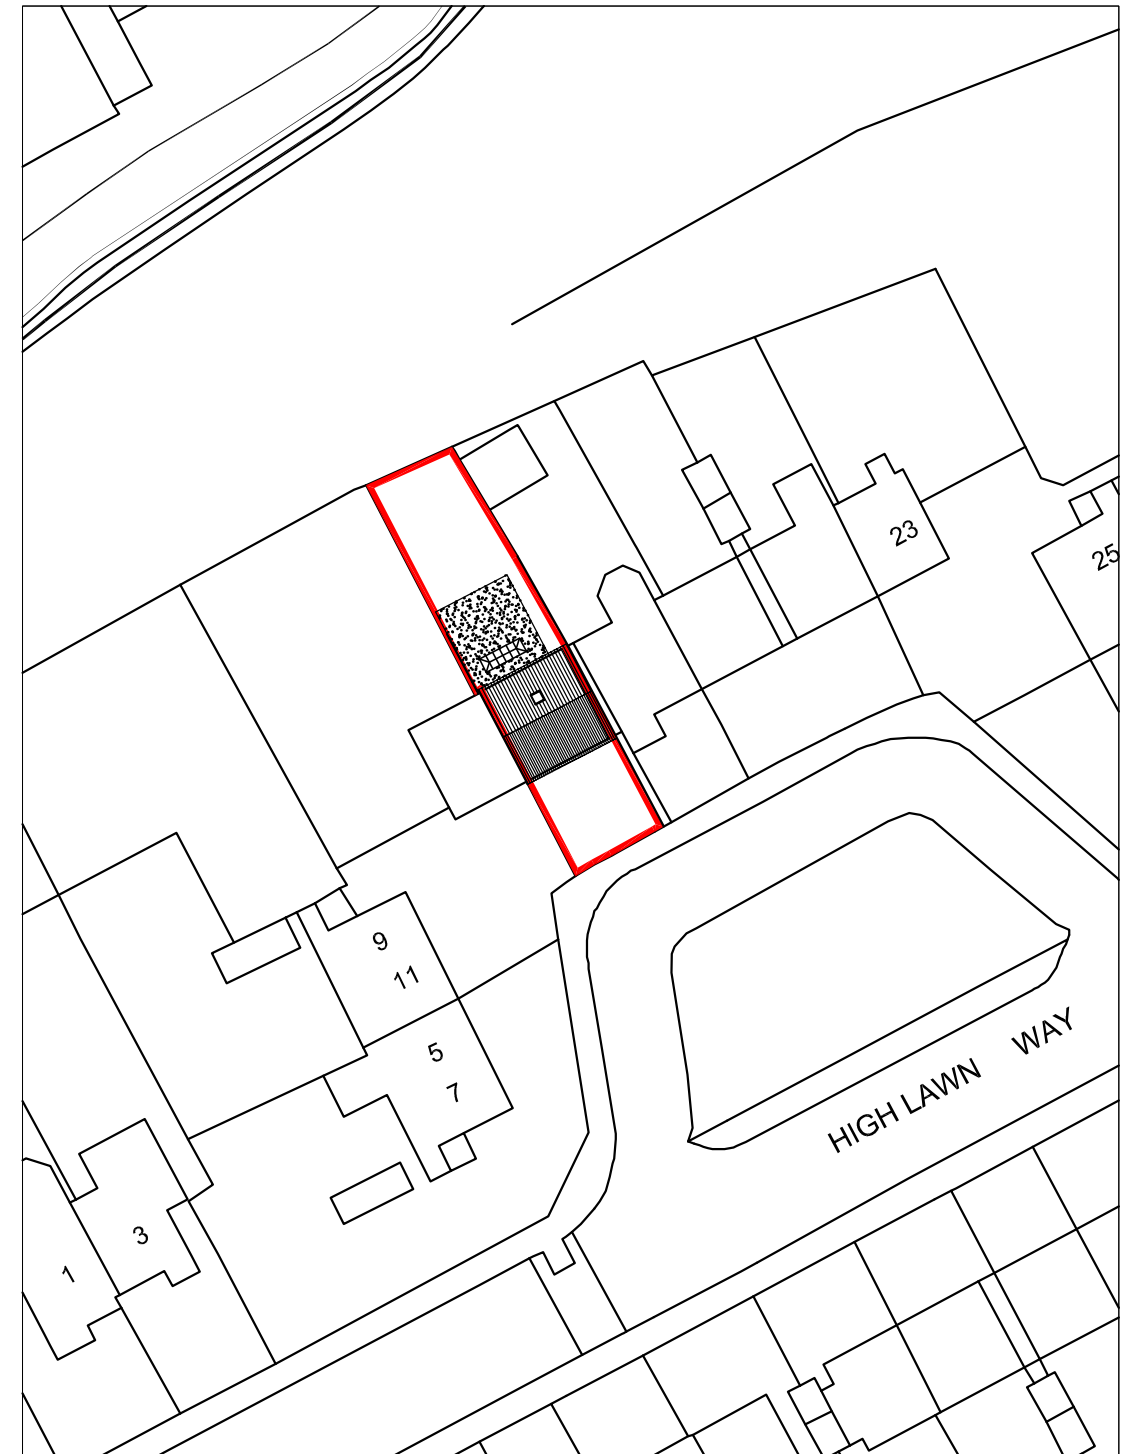

BLOCK PLAN 1:500

m 10 20 30 40

15 High Lawn Way
Havant
PO9 5BP

SITE PLANS

Revisions

- A. Extension lengthened 10/08/16
- B.
- C.
- D.

metres 10 20 30 40



Scale A3 = AS SHOWN
Date 10/08/16
Drawn OS

1626-101 A

© Crown Copyright
All rights reserved.
Reproduced by Permission.
Licence No. 100046837