
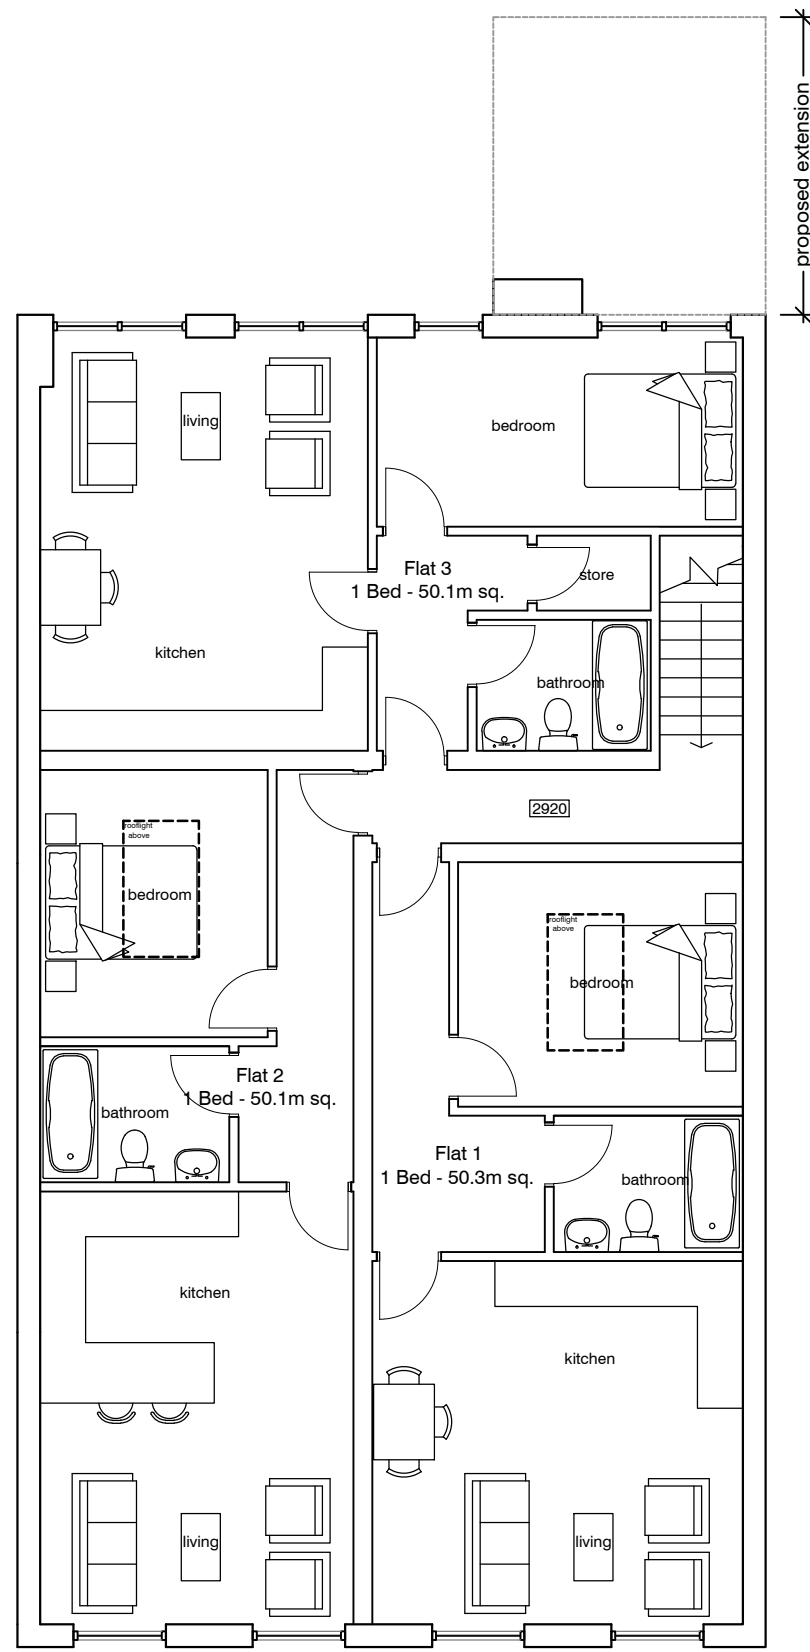
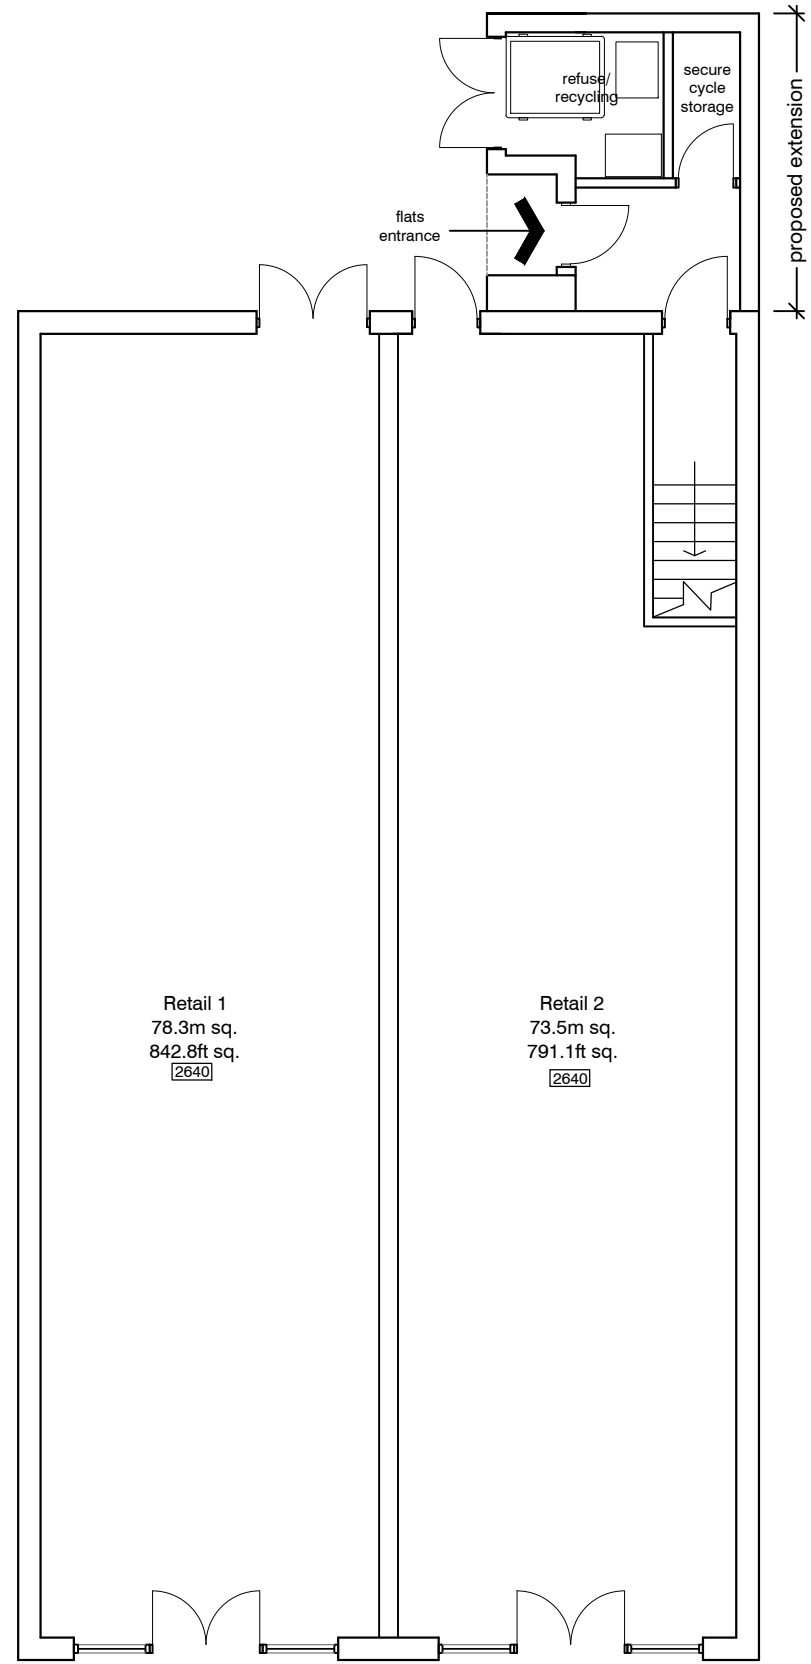
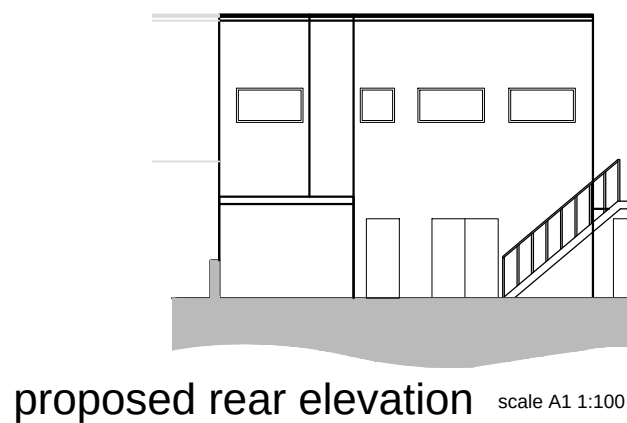
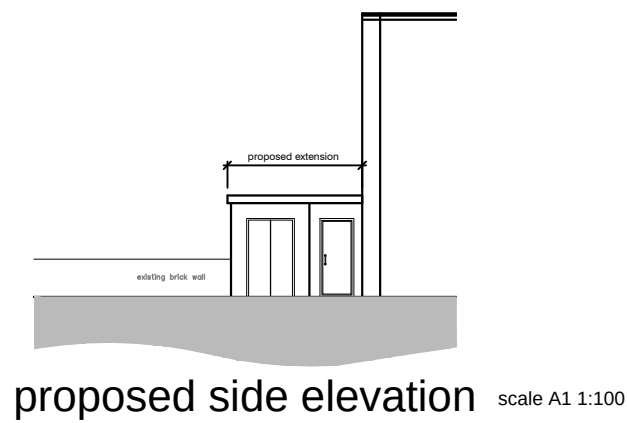


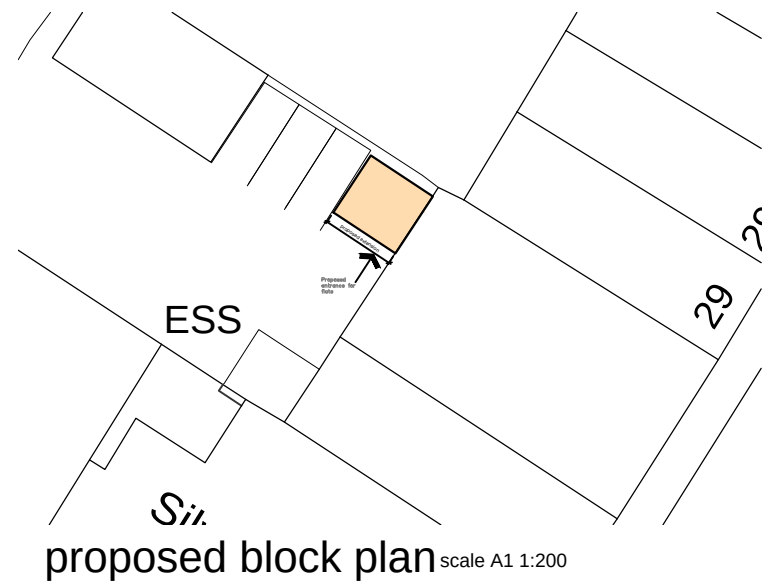

SCHEDULE OF ACCOMMODATION		
unit no:	no. of bedrooms:	nett area:
Retail 1	n/a	78.3m sq.
Retail 2	n/a	73.5m sq.
Flat 1	1 bedroom	50.3m sq.
Flat 2	1 bedroom	50.3m sq.
Flat 3	1 bedroom	50.1m sq.

notes

this drawing is the copyright of the Holman Reading partnership llp and must not be reproduced in whole or part or used for the execution of works without their permission.

all dimensions to be checked on site prior to commencement of construction works and the architect notified of any discrepancy.

figured dimensions are to be used in preference to scaled dimensions.

no deviation from this drawing will be permitted without prior consent of the architect.

all drawings are prepared subject to a full measured and structural survey of the buildings and site.

all structural work is subject to the appointment of a structural engineer to confirm and agree the structural proposals.

os promap licence no. 100020449.

scale width 100mm @ a1 - 50mm @ a3

client

revision	notes	date	drawn	checked
A	Amendments following comments from planning officer	15/02/2016	arp	

hrp
architects

holman reading
partnership llp

18 Limberline Spur
hilsea, portsmouth, hampshire, po3 5hj

tel: 023 9269 1843
fax: 023 9263 9722
email: info@hrp-architects.com
website: hrp-architects.com

project
Proposed change of use
to flats and retail space
27 London Road, Cowplain

detail
Proposed
plans & elevations

drawn
arp

checked

date
Jan 16

status
Planning

a1 scale
as shown

a3 scale
8510 -02

rev
A