


PROPOSED TWO STOREY SIDE ADDITION
CLEAR COTTAGE, MANOR RD, HAYLING IS HANTS
FOR M. WILSON.

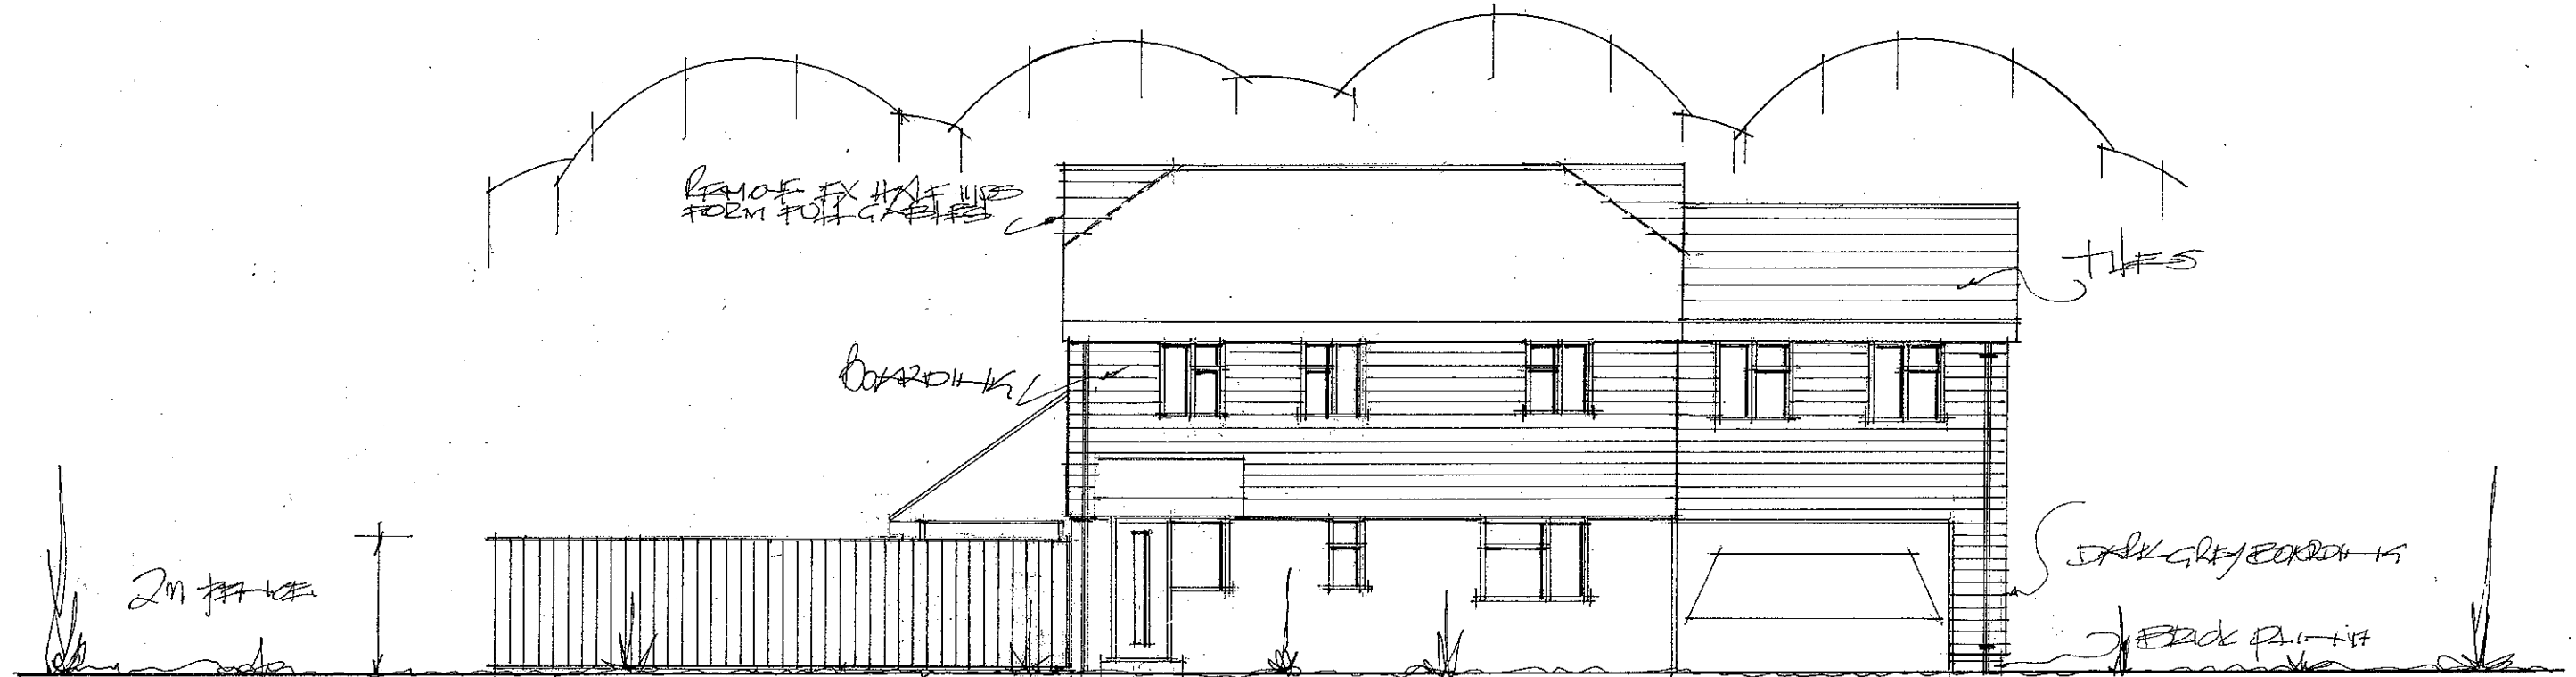

front



side

rear

side

date june 16 (AMENDED 16/16)
scale 1:100

PROPOSED ELEVATIONS

PETER J. WALKER MRICS
CHARTERED SURVEYOR