



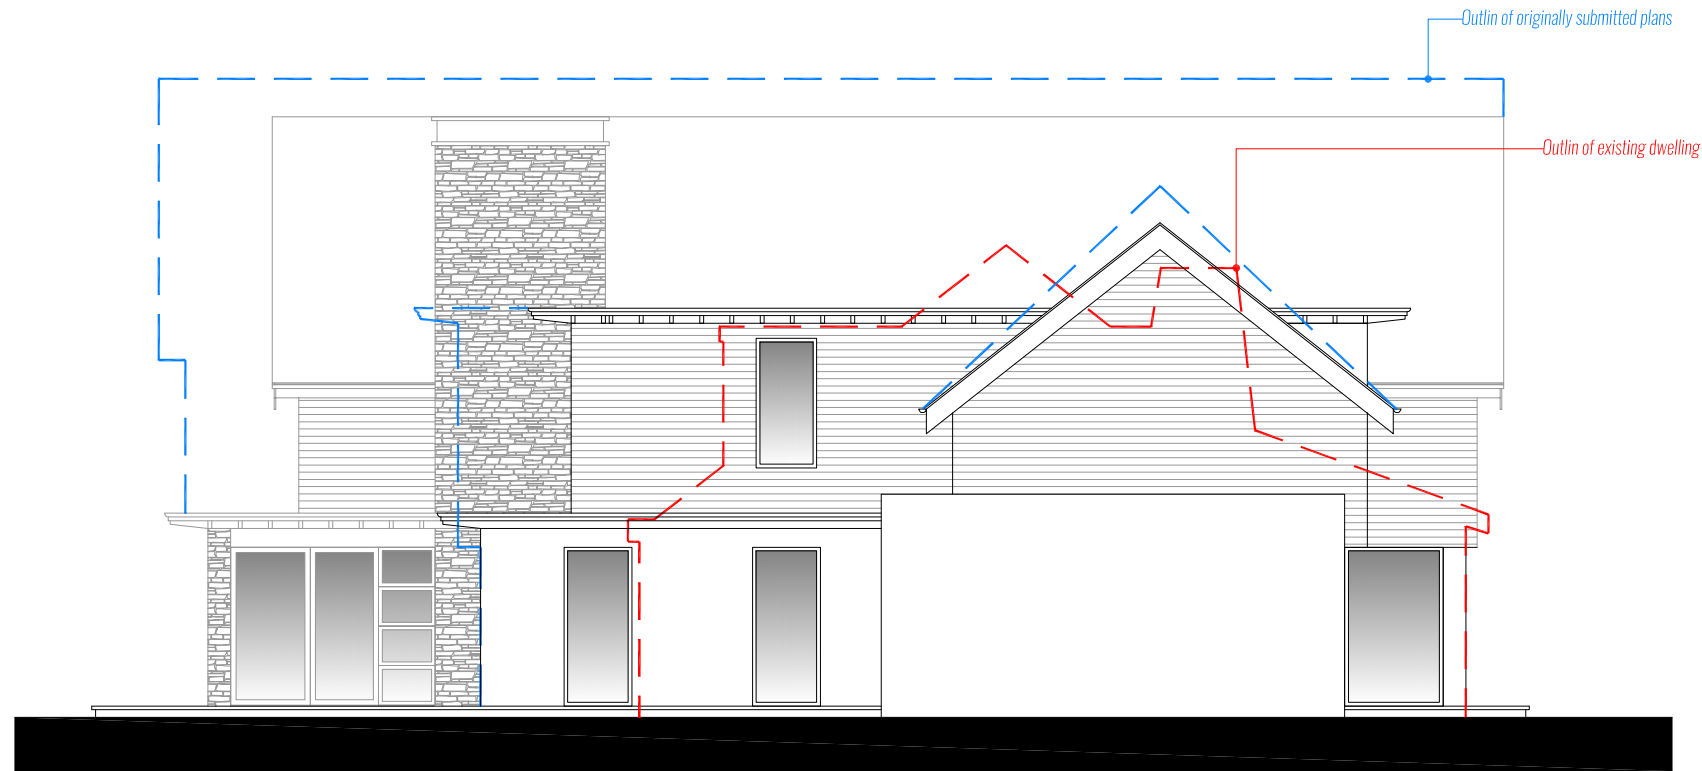

South West Elevation | *Proposed*

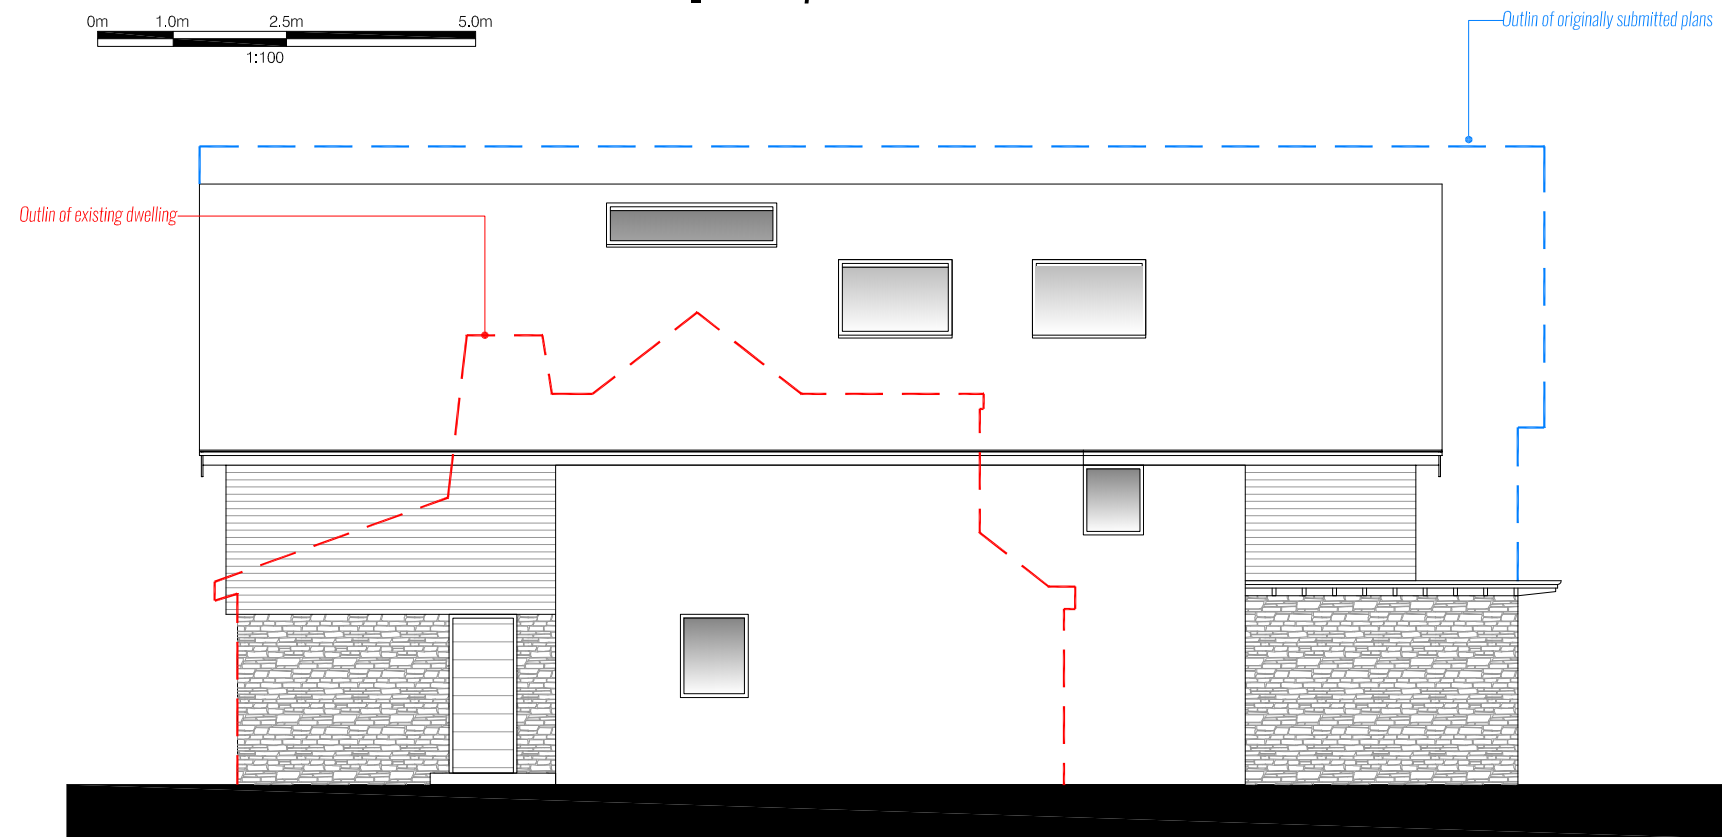

North East Elevation | *Proposed*