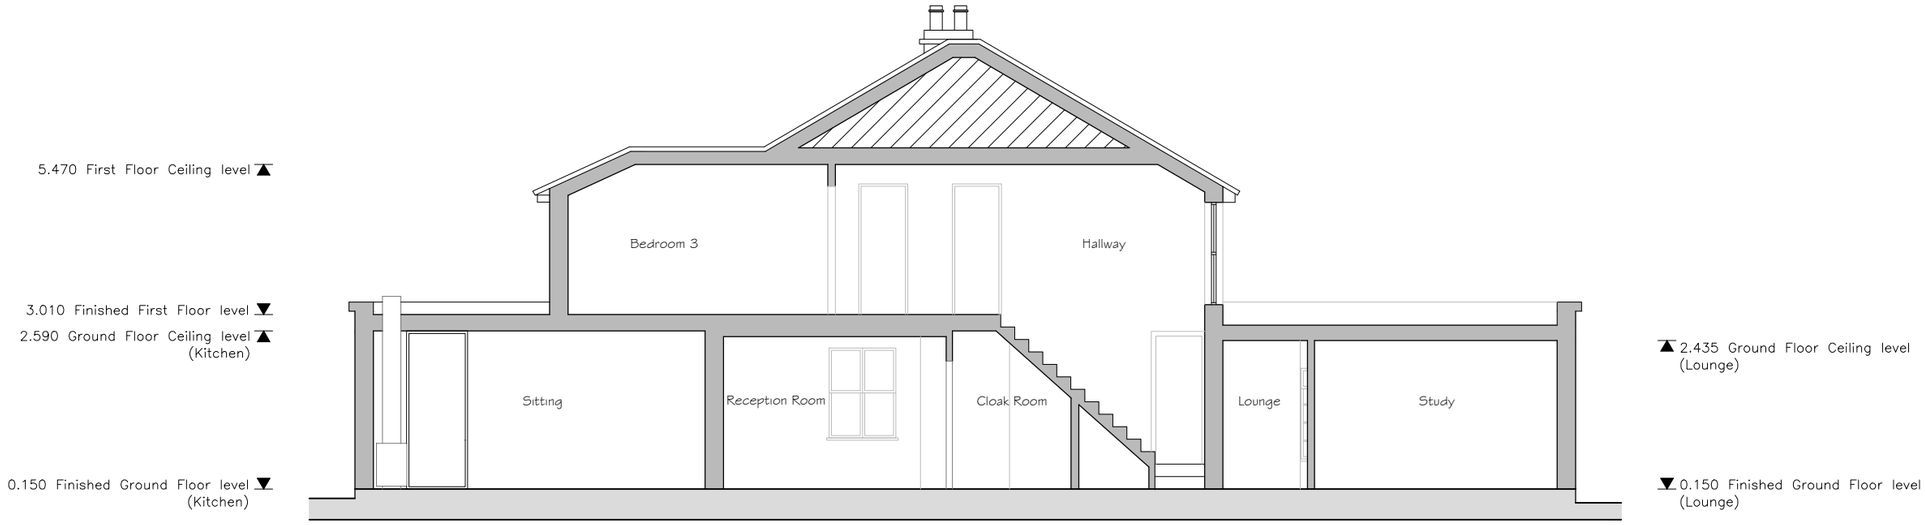

Proposed Section A-A

Scale 1:100

Proposed Section B-B

Scale 1:100

Rev	Date	Description	By	PM
B	23.08.16	Planning Revisions	NM	JM
A	21.07.16	Issued for Planning	CJ	JM

REVISIONS

0 1 1.5 2 3 4 5m

Design Team Studios LLP
Copyright Reserved
Check Dimensions on Site

© Crown copyright and database rights [2015]
Ordnance Survey 0100031673
© Local Government Information House Limited copyright and database rights [2015] 0100031673

DRAWING STATUS: Planning

REVISION: B

PROJECT
Whitefriars
15 Alexandra Avenue

CLIENT
Petro Henning

Scale @ A3: 1:100
Date : © July 2016
Drawn by : CJ
Checked by : JM

DRAWING TITLE
Proposed Sections
A-A and B-B

DRAWING NUMBER:
262.P105_B

Design Team Studios

City Office (Design Drawn)
The Clock Tower, Great Southsea Street at Castle Road
Southsea, Portsmouth, Hants, PO5 3BY
Tel: 02392 837149

FS 16342

E: info@designteamstudios.com
W: www.designteamstudios.com