



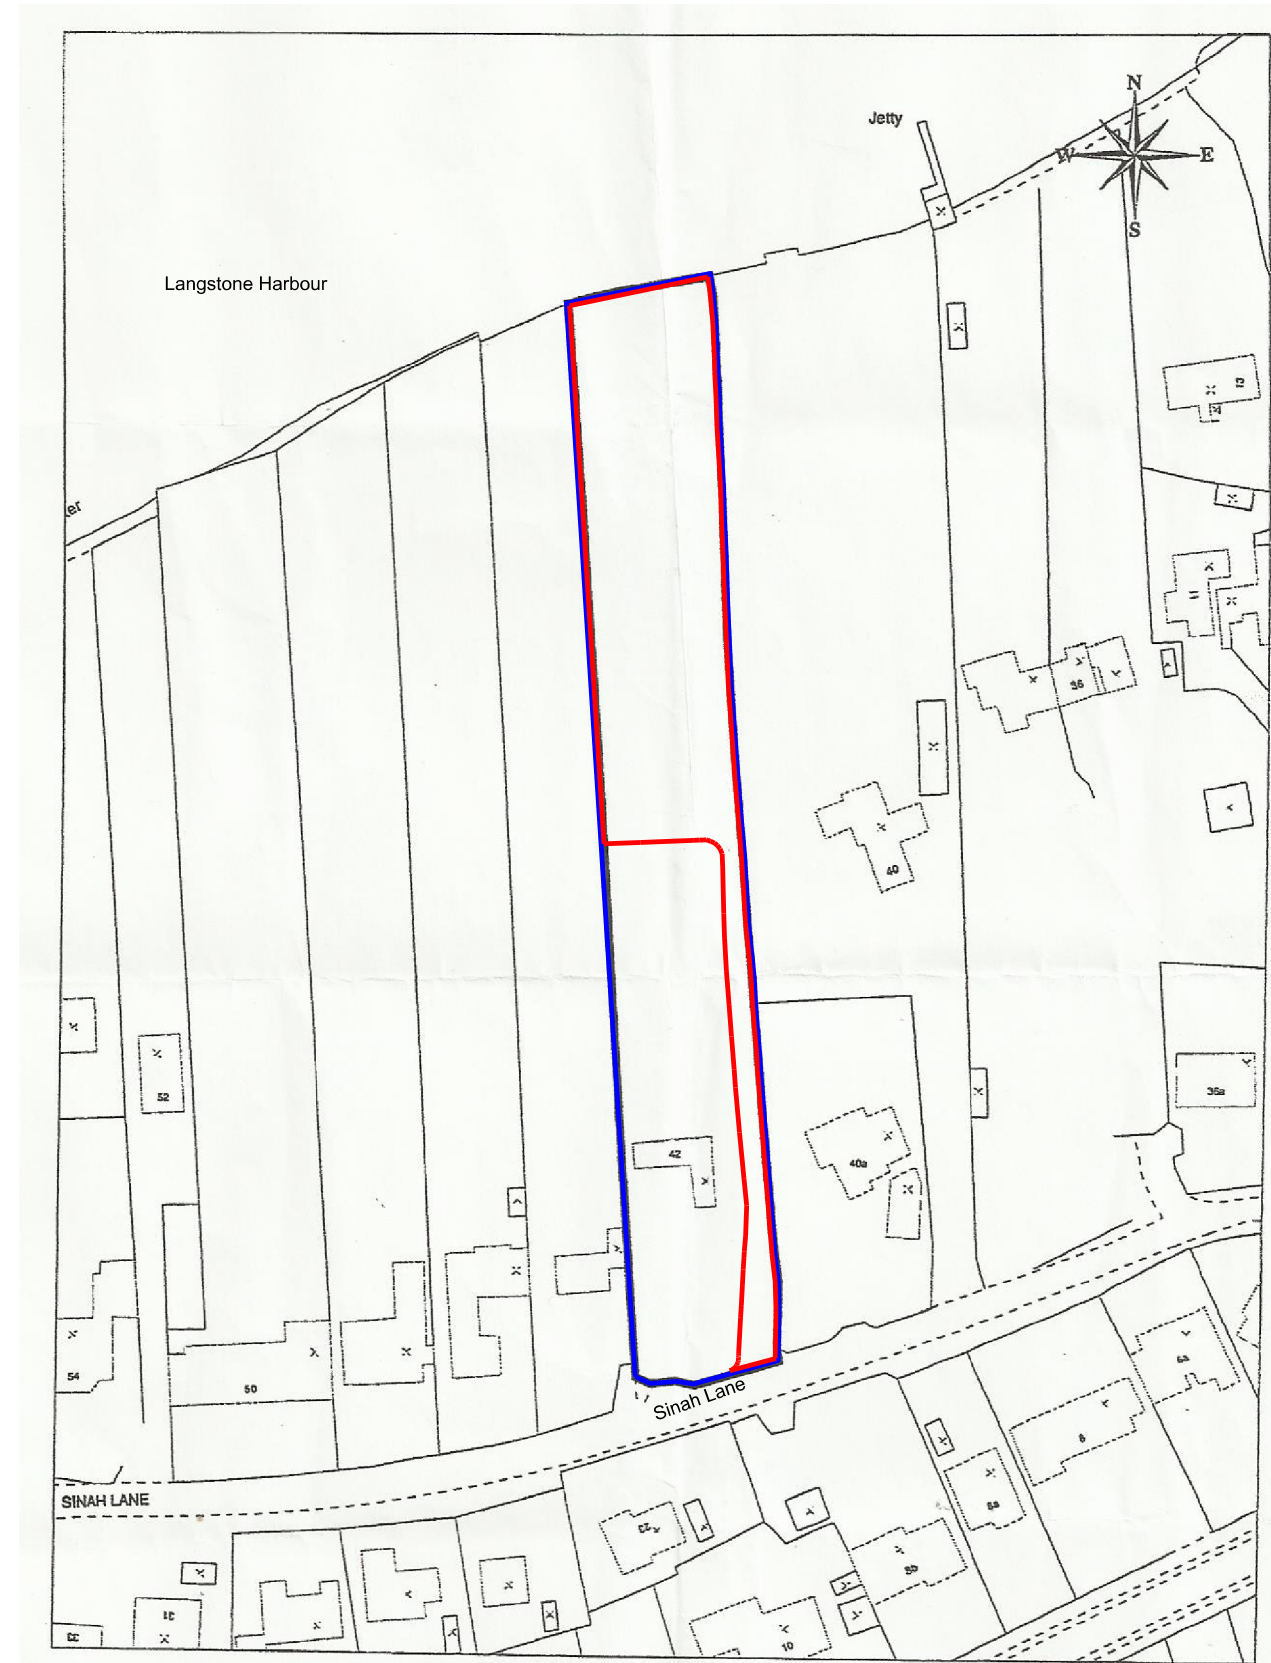

— Application boundary
— Ownership boundary

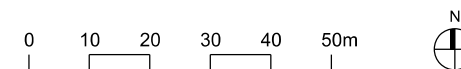

Notes
Contractor to check all dimensions on site.
Do not scale from this drawing.
Bocci Ghodke + Studio Pike to be advised of any variation between the drawings and site conditions.

© Bocci Ghodke + Studio Pike
All rights described in Chapter IV of the
Copyright, Designers and Patents Act 1998
have been asserted.

To be read in conjunction with the
specification and all relevant drawings.

Revision	Date	Description	Location
P1	08.06.16	OS Map replaced with Land Registry Plan	

**BOCCI +
GHODKE**

Bocci + Ghodke Architects
11 Brooklands Park
London SE3 9BN
M: +44 (0)781 5705155
M: +44 (0)777 1983510
E: mail@bocci-ghodke.com

studiopike
architecture & interior design

Studio Pike
3 - 5 Bleeding Heart Yard
London EC1N 8SJ
M: +44 (0)7881 921201
E: rebecca@studiopike.co.uk

Project
House on Hayling Island
Land to rear of 42 Sinah Lane
Hayling Island
Portsmouth, PO11 0HH

Drawing Title
Site Location Plan

Date	Scale @ A3	Status
13.04.2016	1:1250	Planning

Project No.	Drawing No.	Revision
1517	PL_01	P1