


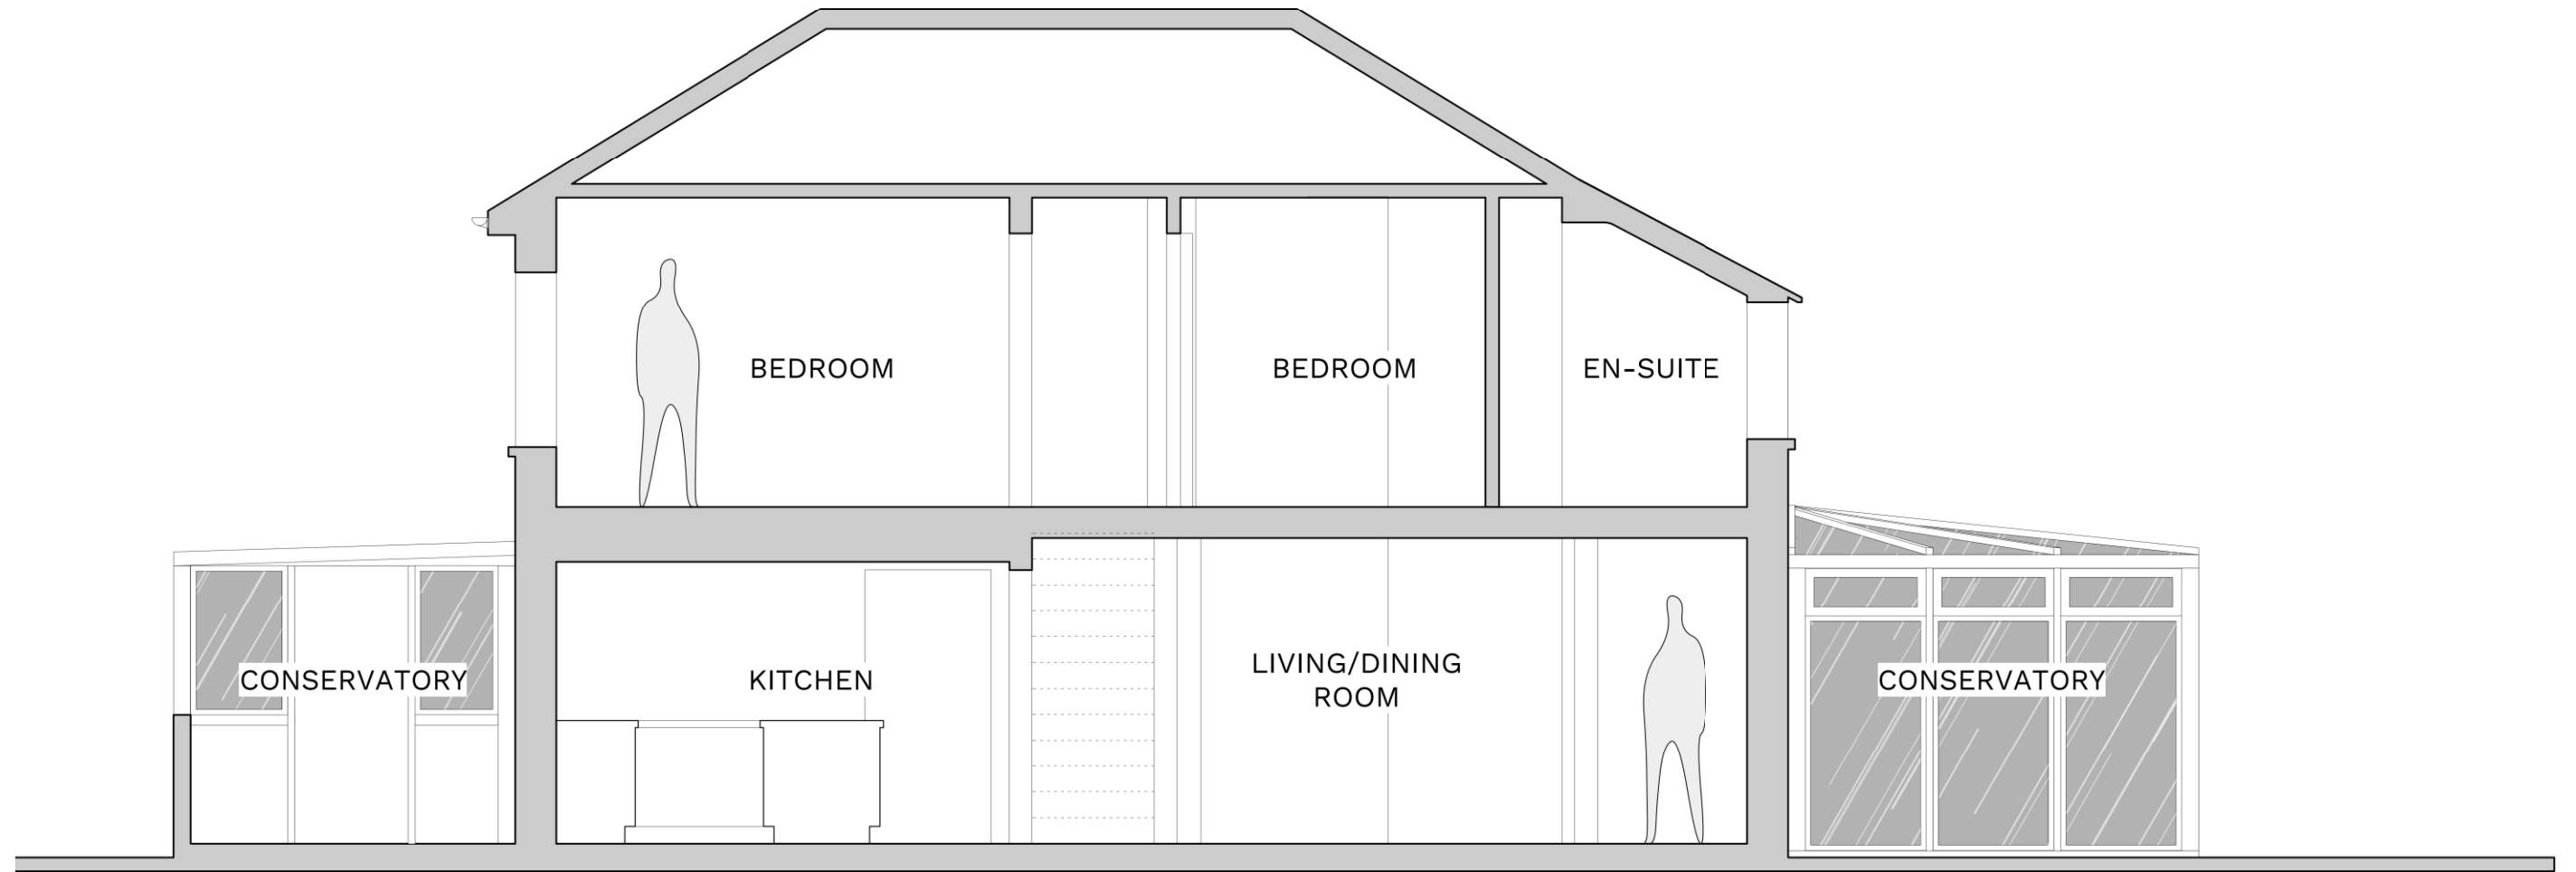

EXISTING Sections

PROJECT NAME:

WISE HOUSE

Victoria Cottage, Woodgaston Lane, Hayling Island, PO11 0RL

toutlemonde design

All dimensions are in millimetres
All dimensions to be checked on site.
© toutlemonde design

DATE:
2021-06-11

SCALE:
1:50@A3

DWG NO:

2015-004 B

REV:

TLM

10m