


20 Rowan Avenue PO8 8AZ - Location Plan

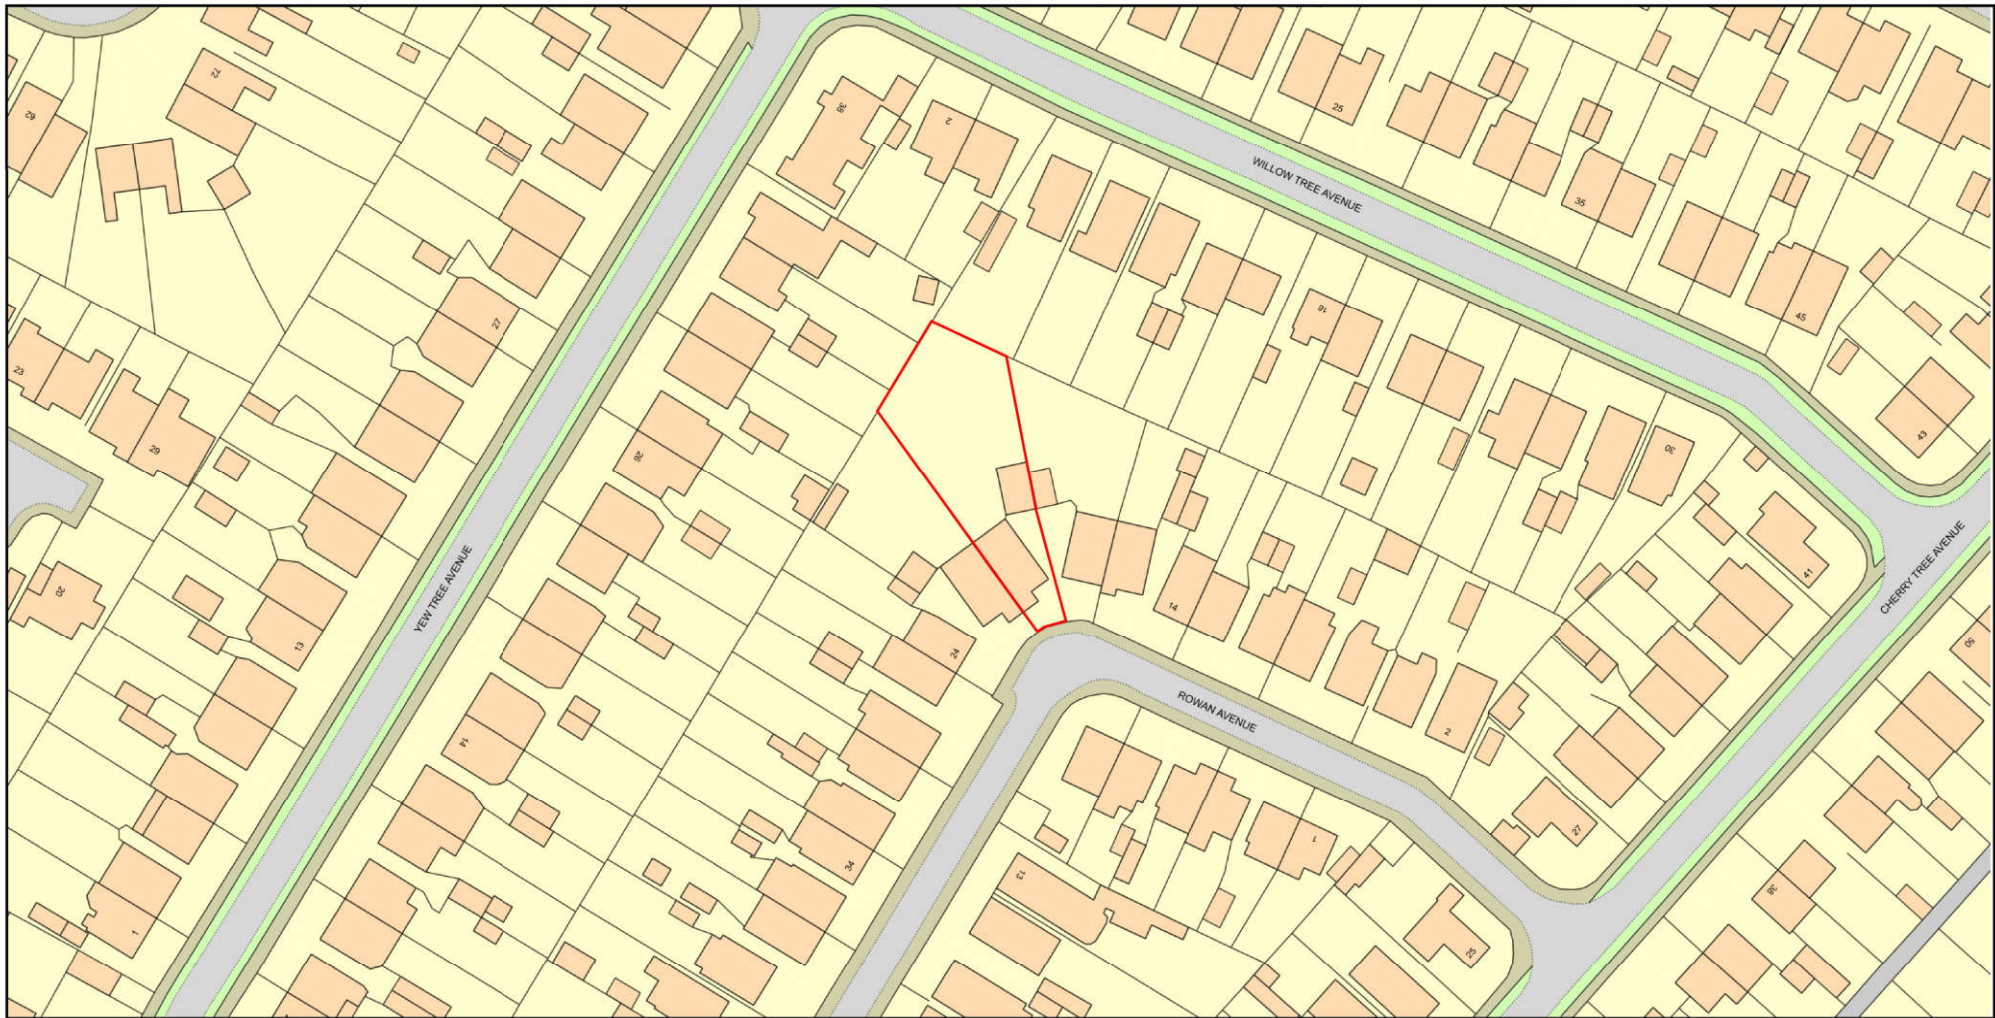

0 50
Metres



Plan Produced for: Parkers Design
 Date Produced: 31 May 2021
 Plan Reference Number: TQRQM21151211854967
 Scale: 1:1250 @ A4
 © Crown copyright and database rights 2021 OS 100042766

1:500		50
1:200		20
1:100		10
1:50		5



All measurement to be checked on site prior to any comment.
 (C) Copyright of Parkers Design (Southern) Limited. Any reproduction of these drawings will require written authority from the copyright owner.

Parkers Design Limited - The Studio @ 90, PO9 2PR

www.pexd.co.uk - info@pexd.co.uk - 07776 008822

PROJECT	20 Rowan Avenue
SHEET	Location

CLIENT Ayres			
Date	Issue Date	Scale (@ A3)	
Drawn by	SW	DRAWING NUMBER	REV
Checked by	SR	P 8	