


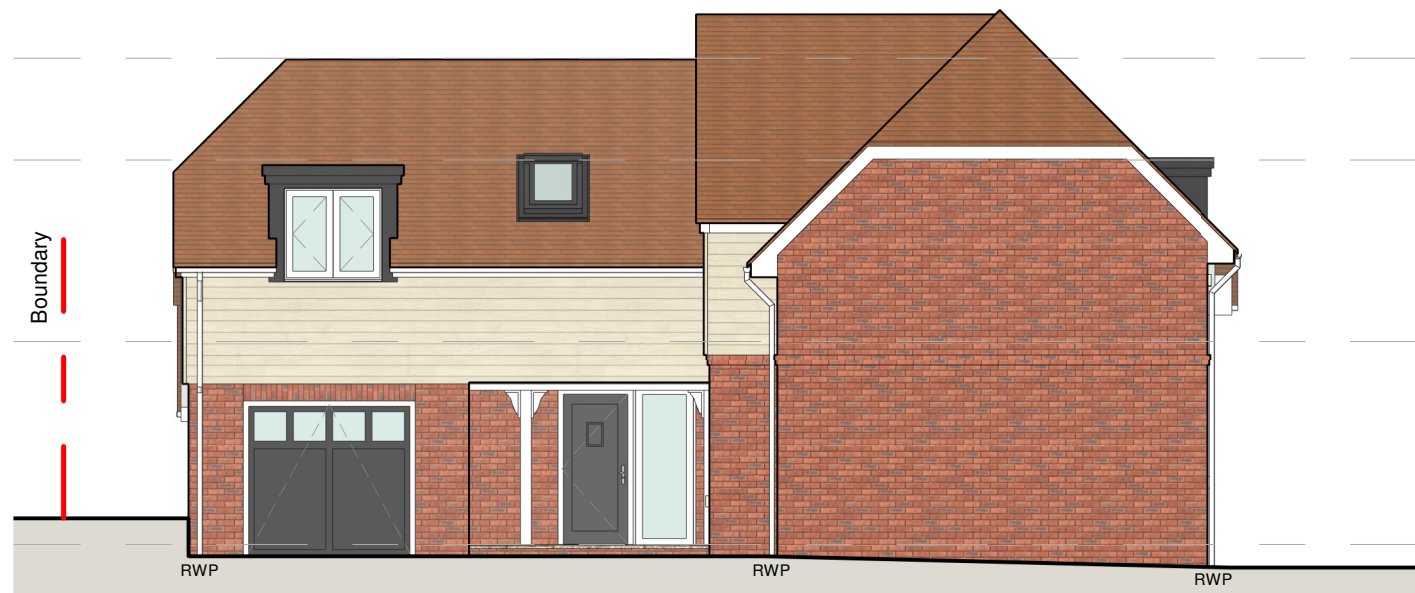


FRONT (SOUTH WEST) ELEVATION
Scale 1:100



SIDE (NORTH WEST) ELEVATION
Scale 1:100



REAR (SOUTH EAST) ELEVATION
Scale 1:100

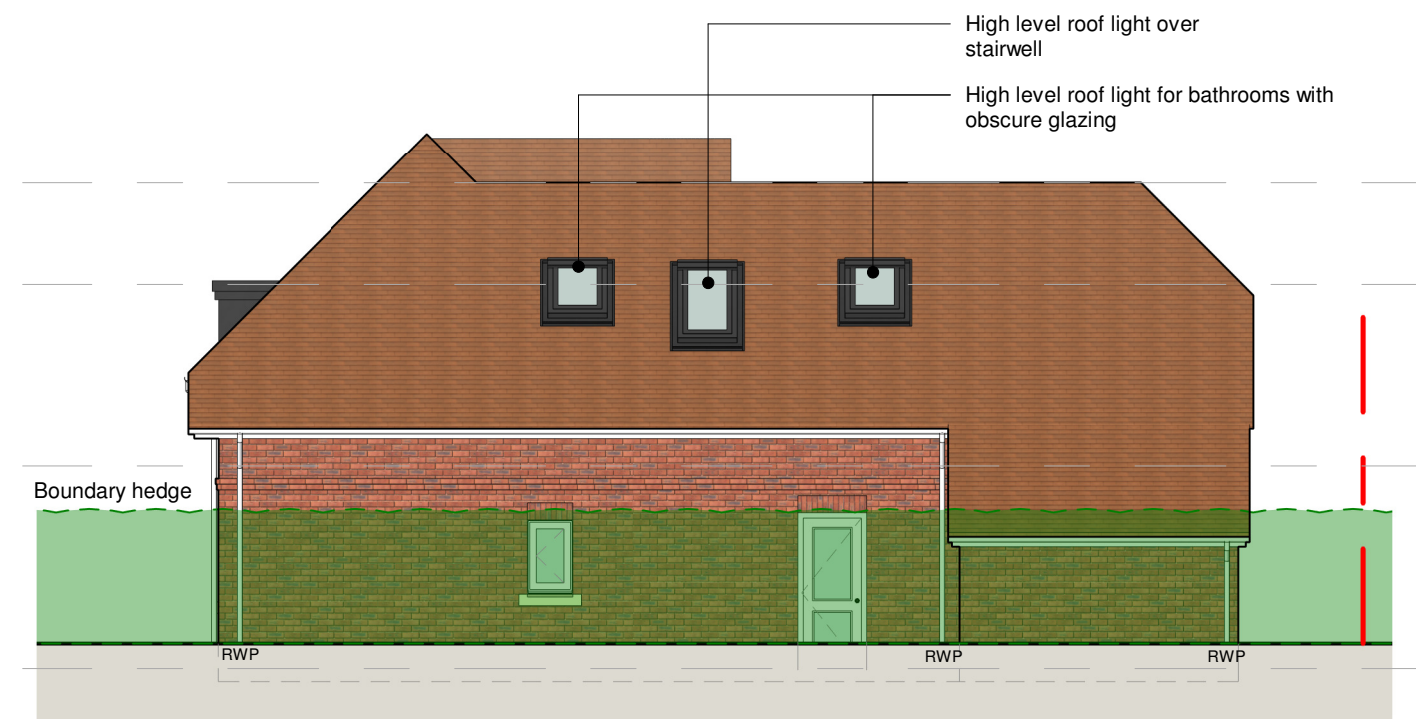

SIDE (NORTH EAST) ELEVATION
Scale 1:100

External Materials

Roof: Single cambered plain clay peg tile; colour brown
Walls: Multi-Finish Face Brick and Marley Cedral Lap Weatherboard
Windows: White powder coated aluminium/ uPVC frames
Guttering: GRP White

Style Front Holdings Ltd

Rear of 114 London Road, Cowplain,
PO8 8HB

© 2016 - The contents of this drawing and the designs depicted are and remain the exclusive property under copyright of Style Front London Ltd.

Proposed Elevations

Project number 114LR

Date 03-11-2016

PL-02

Scale As indicated @ A3