


PROPOSED




West facing




East facing

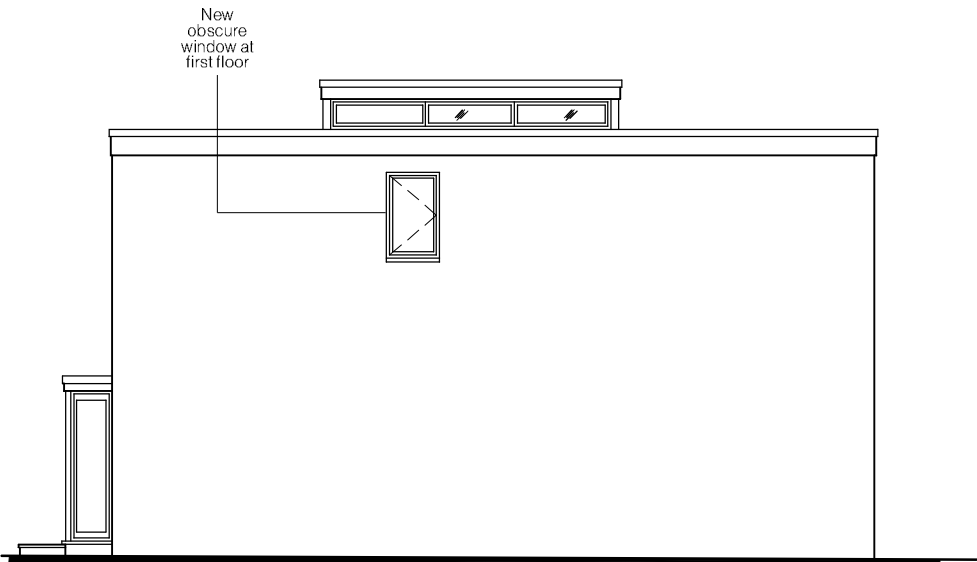


South facing

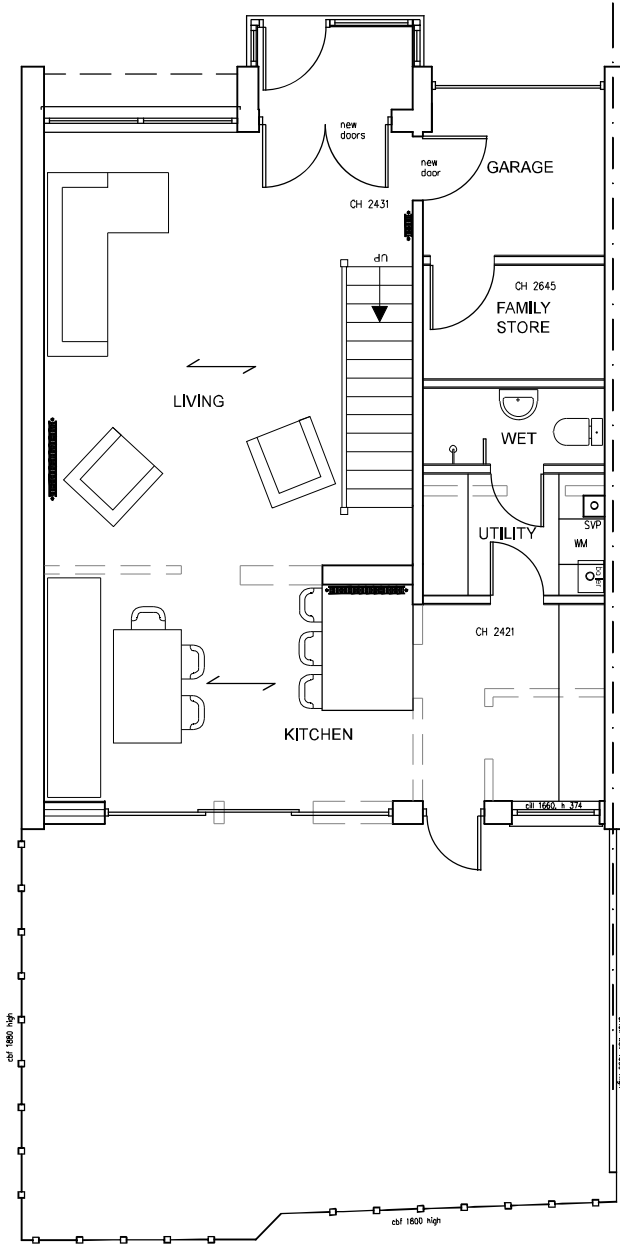

Ground Floor

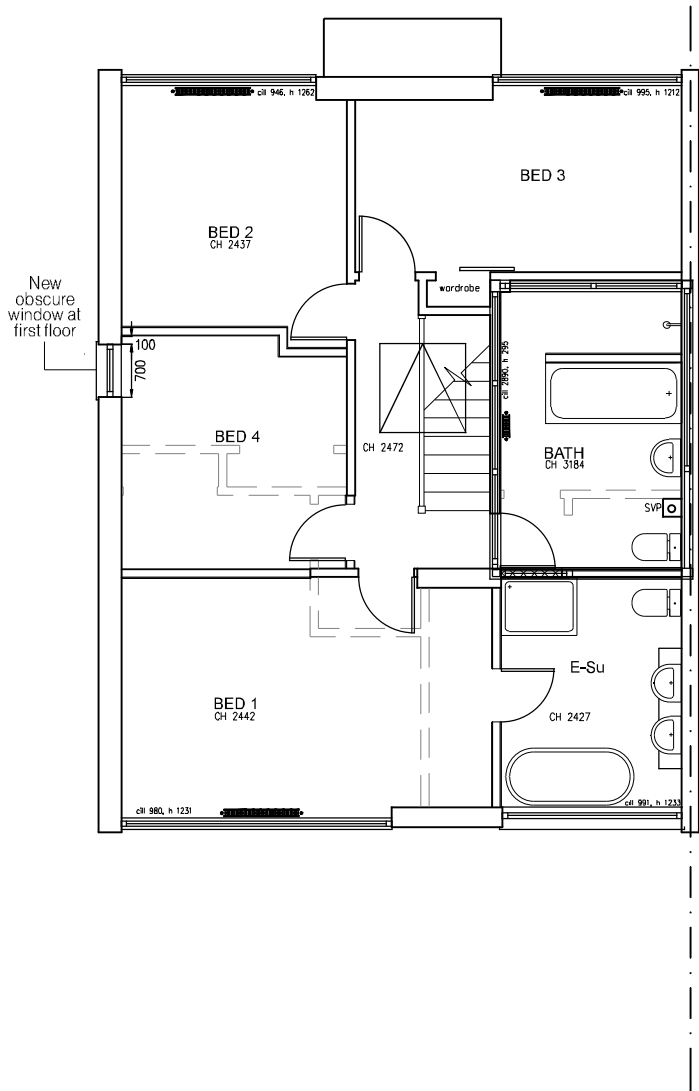

First Floor

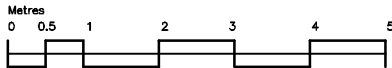

 space2scape designs www.space2scape.co.uk 07703 270246 contact@space2scape.co.uk South Park Suite Stansted House Stansted Park Foundation Rowlands Castle Hampshire PO9 6DX	Designed by SH	Proposed Plans and Elevations
	Drawn by AB	
	Date 181016	
	Scale 1:100	A3
Client Mr, Mrs McGhie 66 Maisemore Gardens, Emsworth, PO10 7JX		
Reference MCGMAI181016		Version