

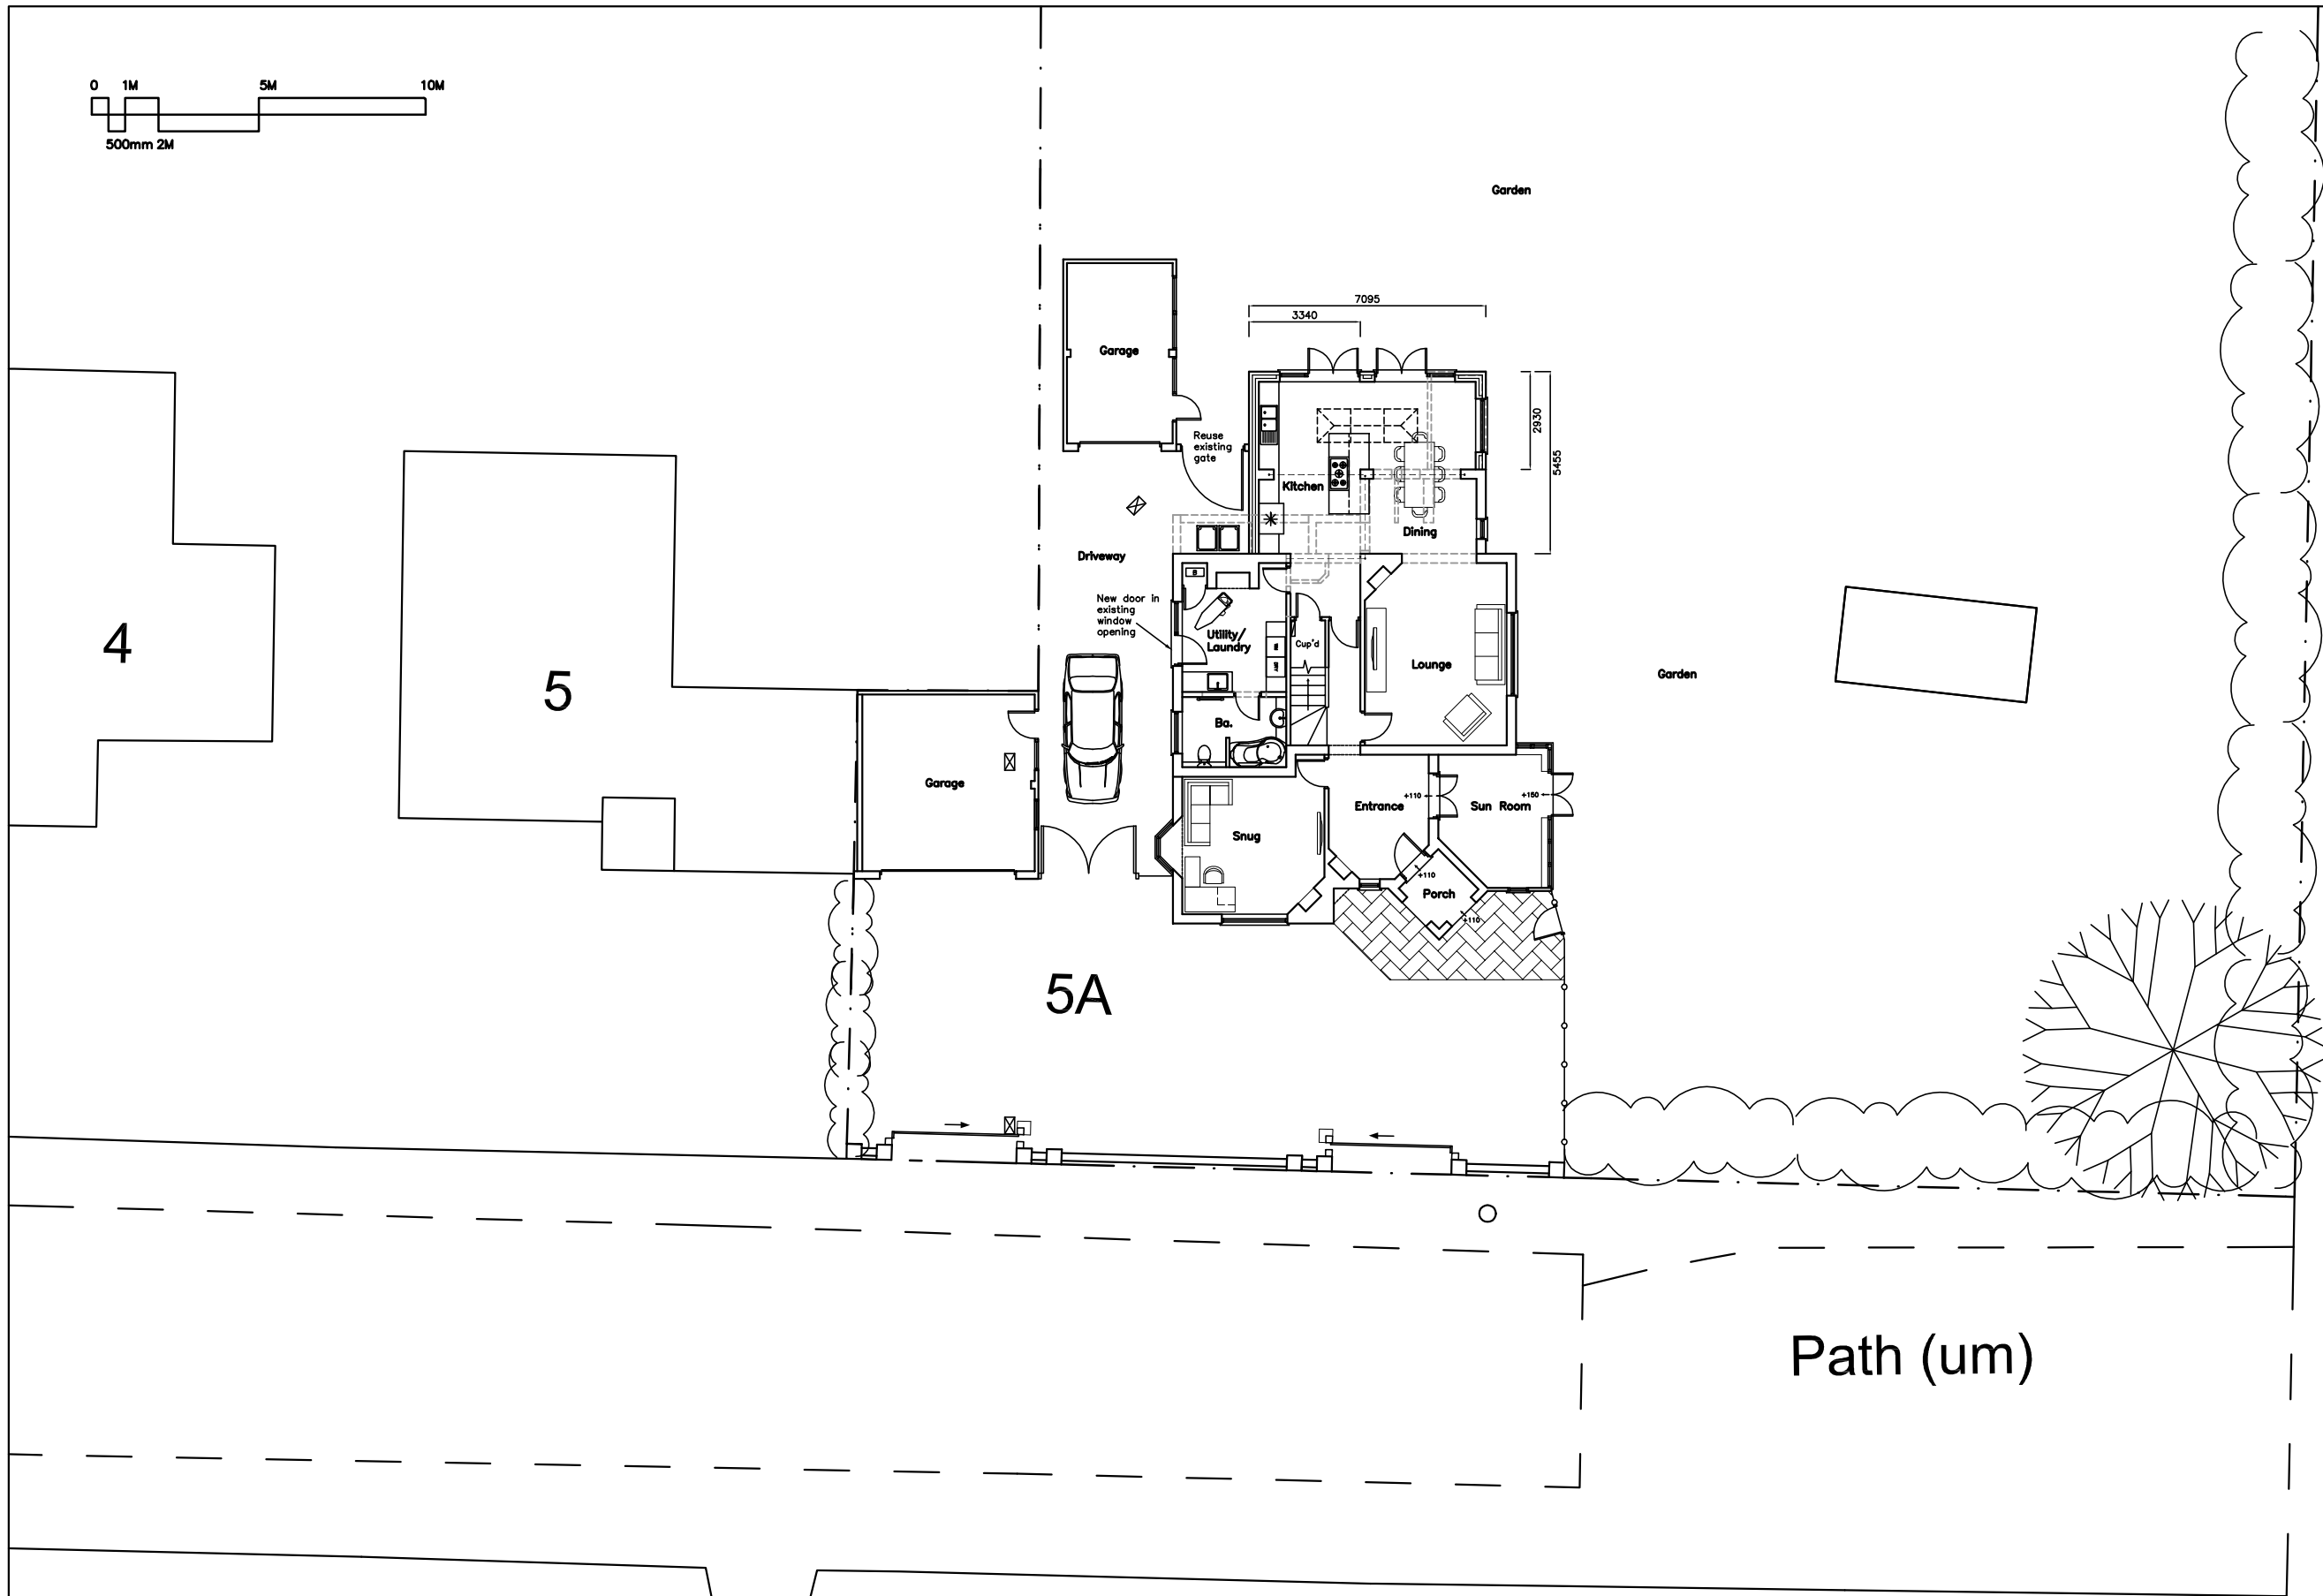
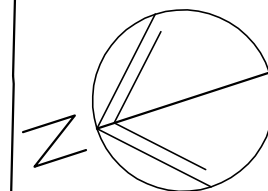


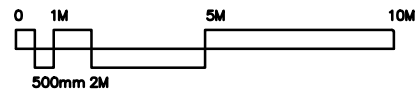

5A Shawfield Road
Havant
P09 2SY

PROPOSED SITE PLAN

Revisions
A. New boundary wall. 25/10/16

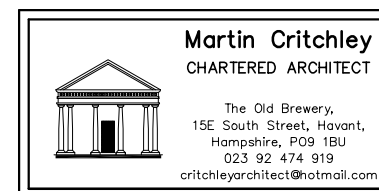

Scale A3 = 1:100
Drawn SAR/JHL
Date 05/08/16

1656-103^A