


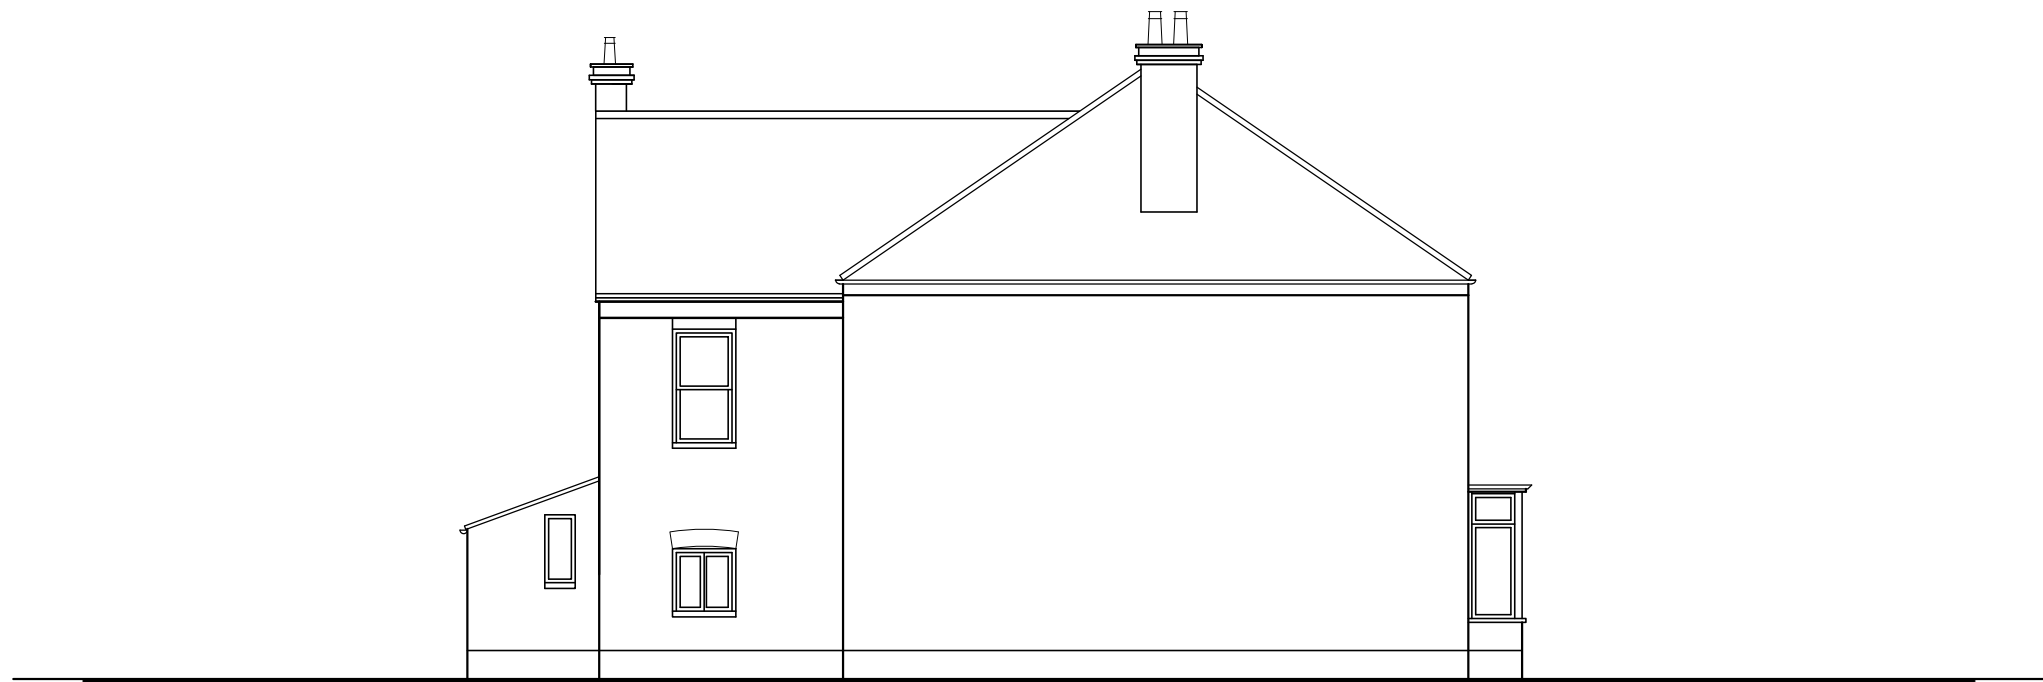


EAST



NORTH

21

23

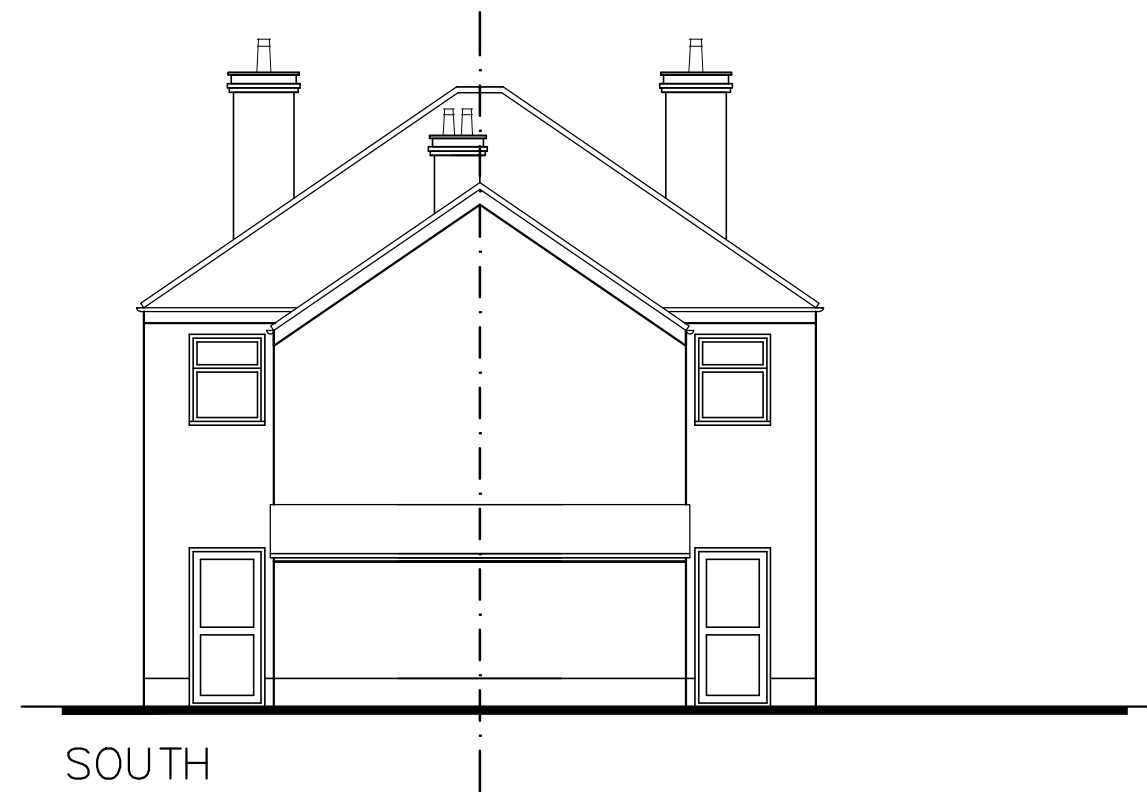

SOUTH

21 Park Way,
Havant,
PO8 1HH

SURVEY ELEVATIONS

Revisions

- A. Next door added 02/08/16
- B.
- C.
- D.



Scale A1 = 1:50, A3 = 1:100
Date 18/07/16
Drawn ELR

metres

10

20

30

1649-301^A