


NOTES:


Dimensions to be checked on site before commencing work. Any discrepancies shall be reported to the architect immediately.

Do not scale from these drawings except for planning purposes. Use figured dimensions only.


Where applicable this drawing is to be read in conjunction with other consultants' drawings.

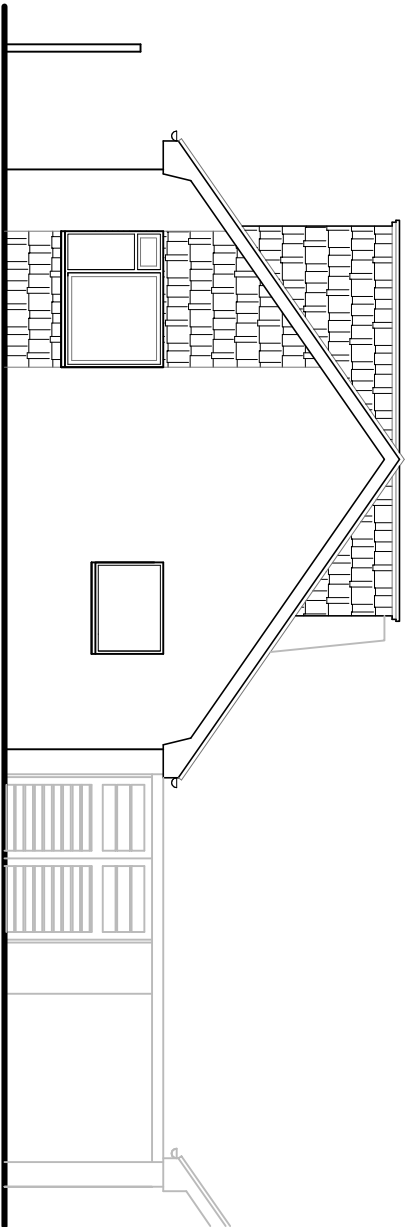


North (front) elevation
(unchanged in new proposal)

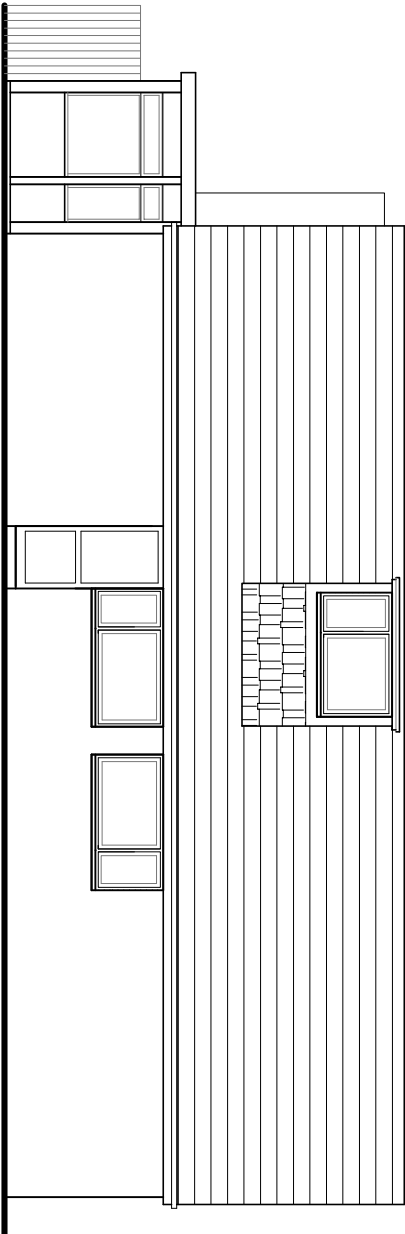

East (side) elevation

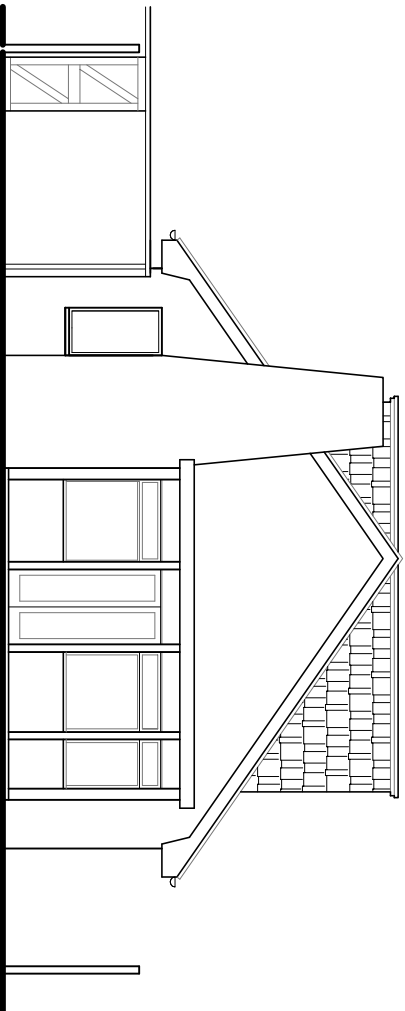


South (rear) elevation

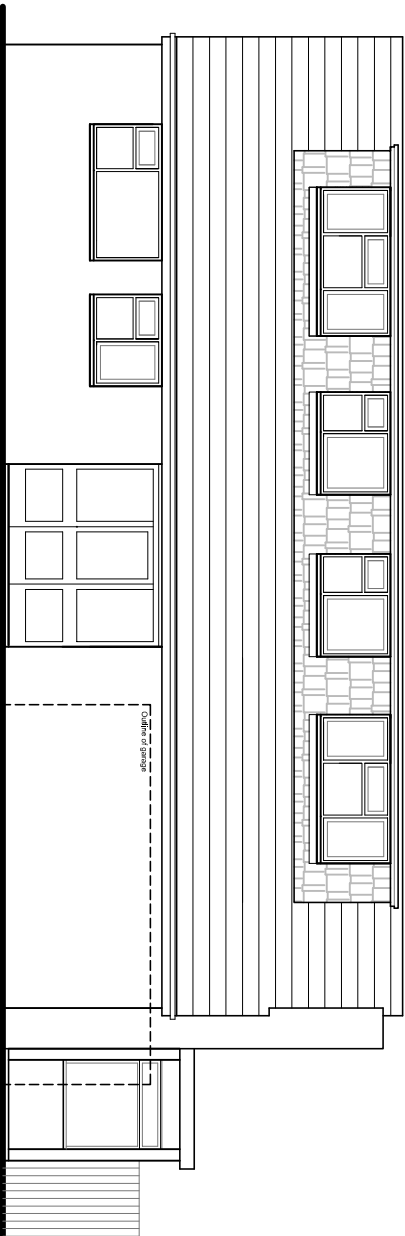

West (side) elevation

Existing elevations scale 1:100

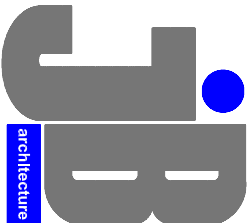

JIMMY BESSANT ARCHITECTURE

TEL: 01243 373620 M: 07769904282

E: jimmy@jb-architecture.co.uk

Web: www.jb-architecture.co.uk

For
MR & MRS JONES

Project

PROPOSED REAR EXTENSION AT
19 BIRCH TREE DRIVE
EMSWORTH
PO10 7RS

Title

EXISTING ELEVATIONS

Date	Drawn	Scale	Checked
OCT 2016	JB	1:100 @ A3	-
Job Number	Drawing Number	Revision	
PL10416	409		