

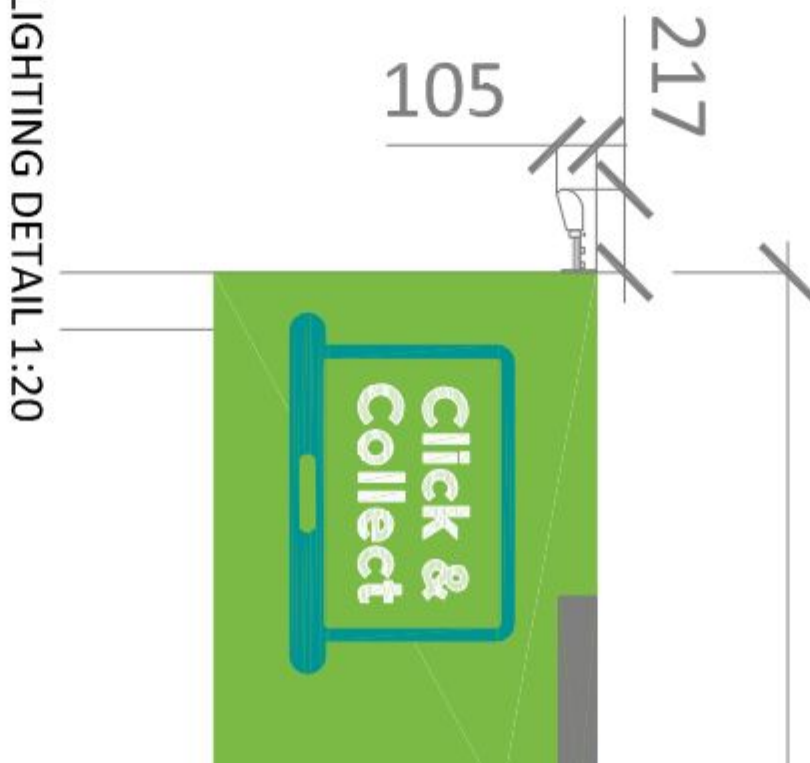
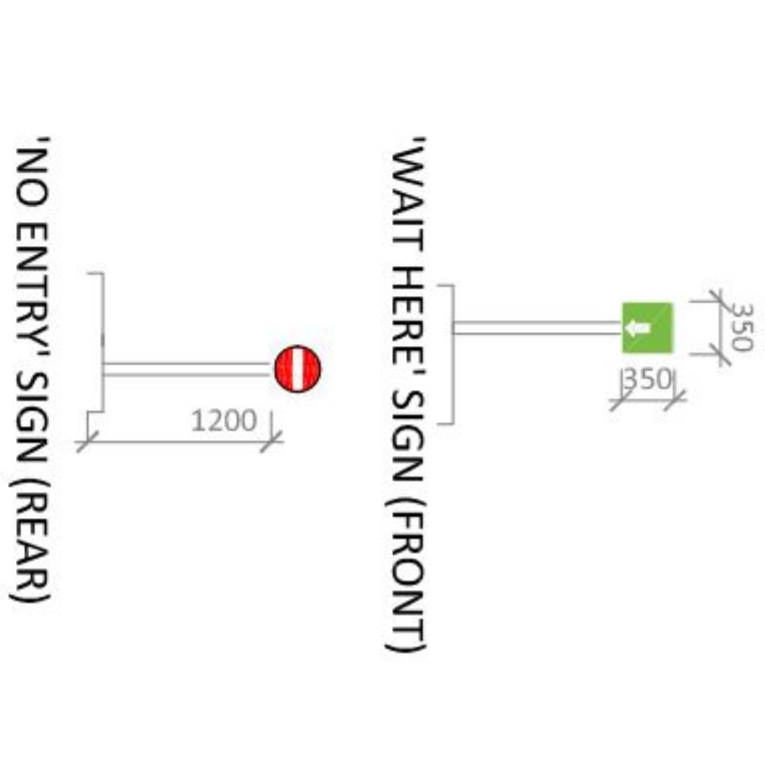


CAR LOADING BAY SIGNAGE
UNDER CANOPY



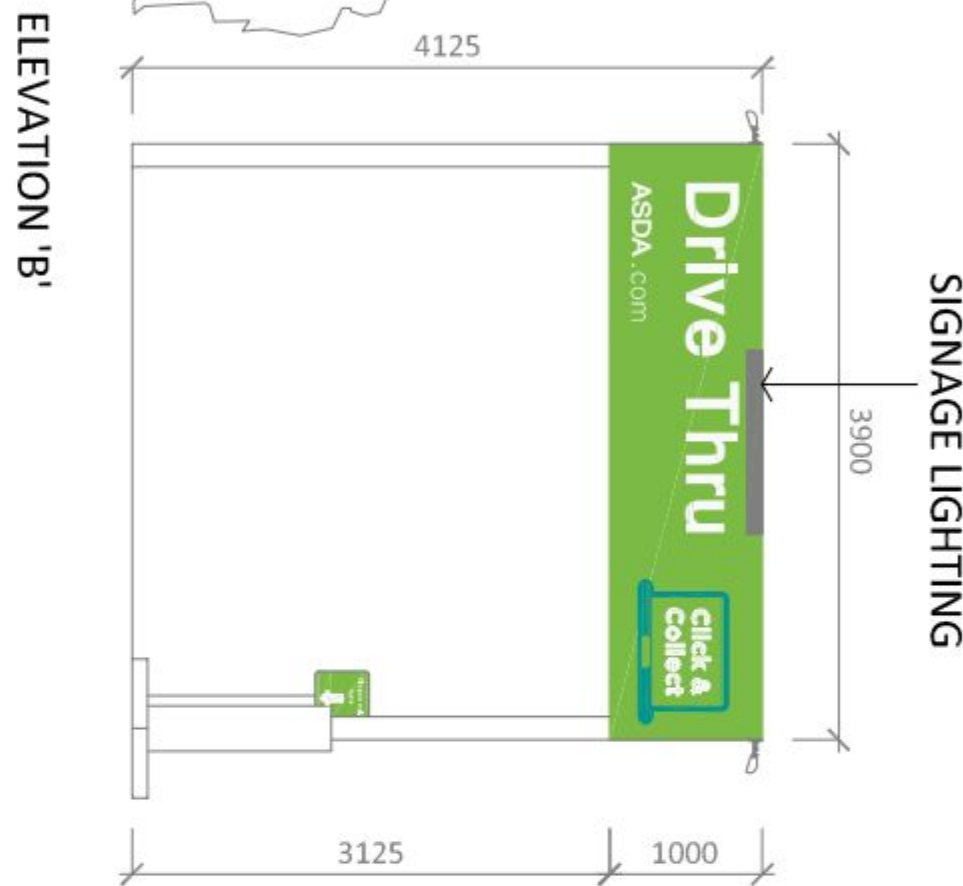


LIGHTWEIGHT PROFILED STEEL
LOW PITCH ROOF SHEETS,
COLOUR: GOOSEWING GREY.

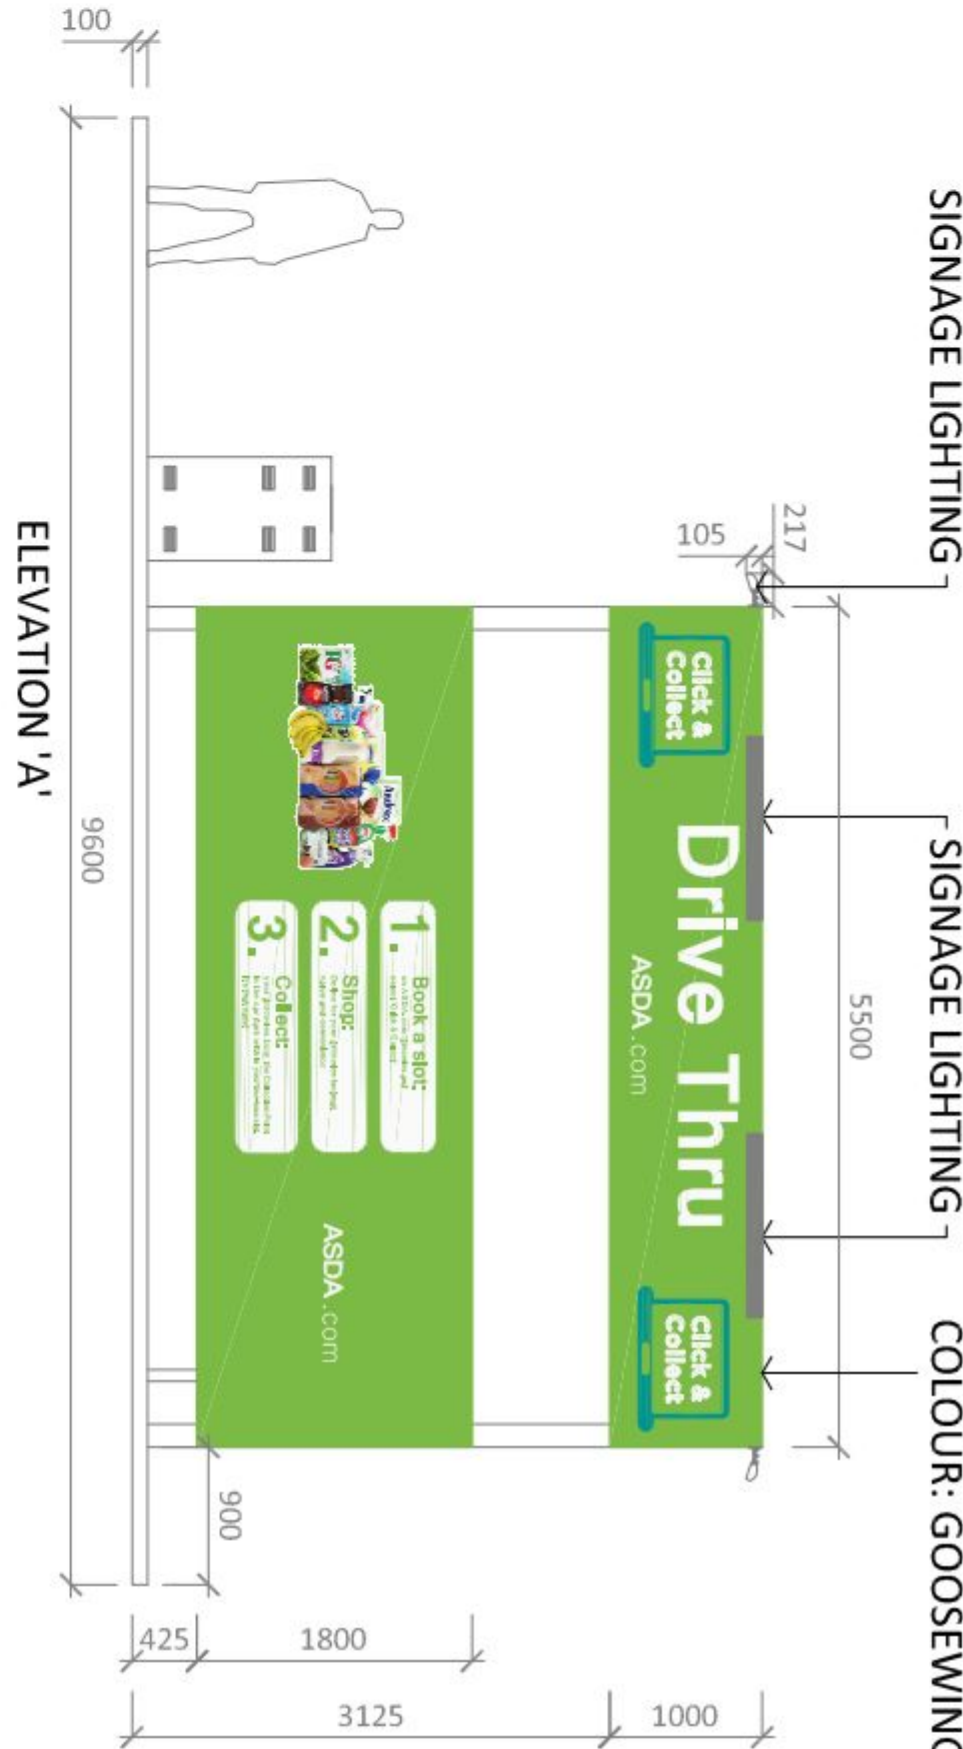

- NOTES:
1. Contract between o
 2. All signs mounting; founder
 3. Contract works und
 4. Foundat
 5. Customc contractor
 6. Colleagl home shof
 7. Remove
 8. Signage 34%, Yello
 9. Contract to match e
 10. Concre brush finis
- t straight line
ith the sign
ovide concrete
n detail.
electrical
ictor.
within the
hen exit from
ising safetrack
7%, Magenta
as of car park
aterial
owel edges &

SUPERSEDED

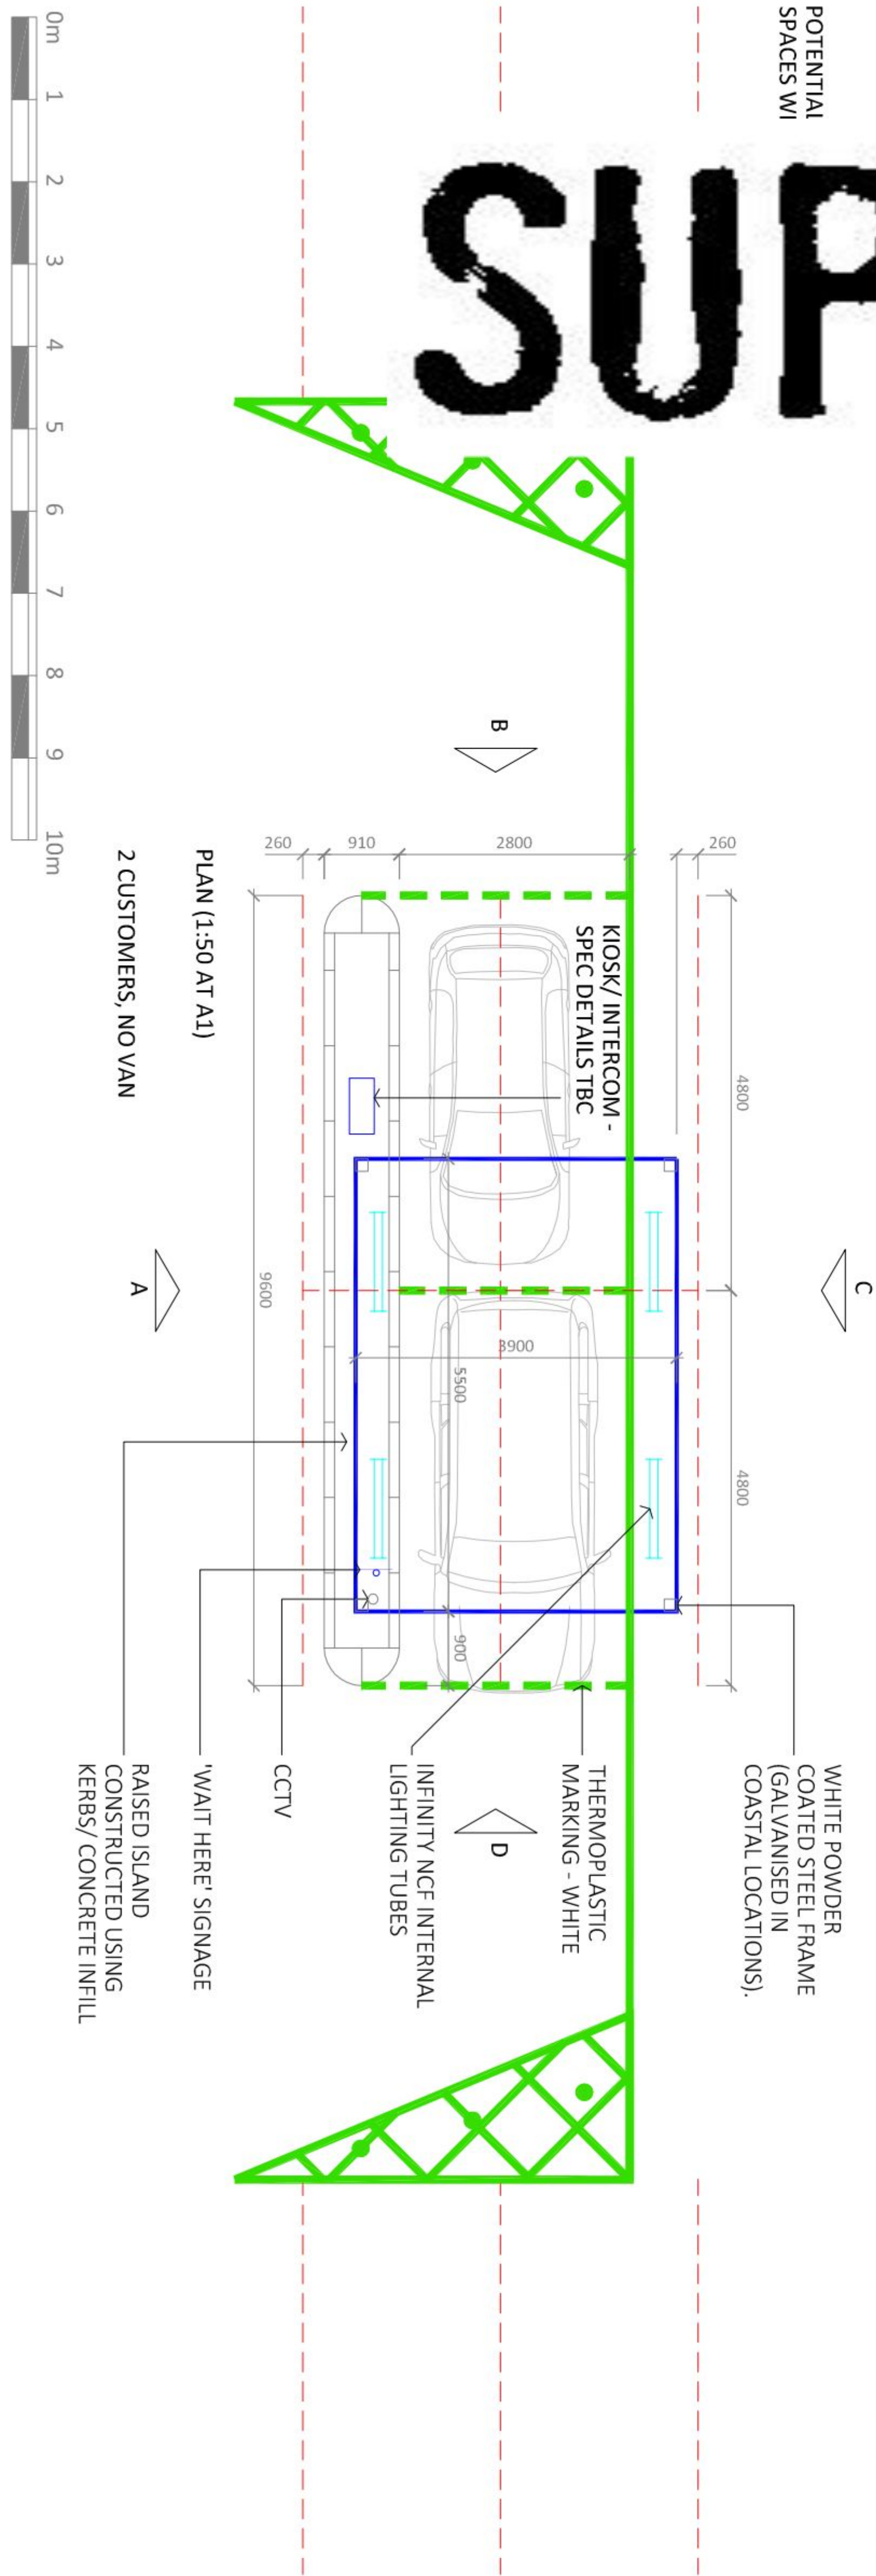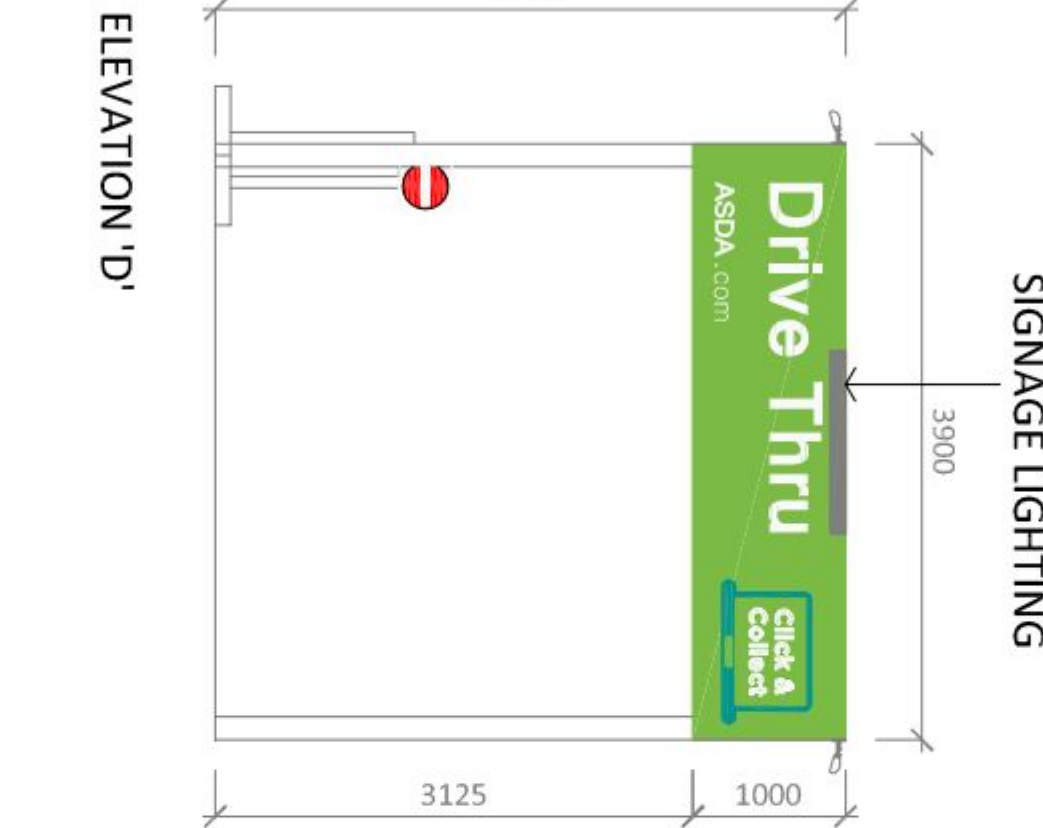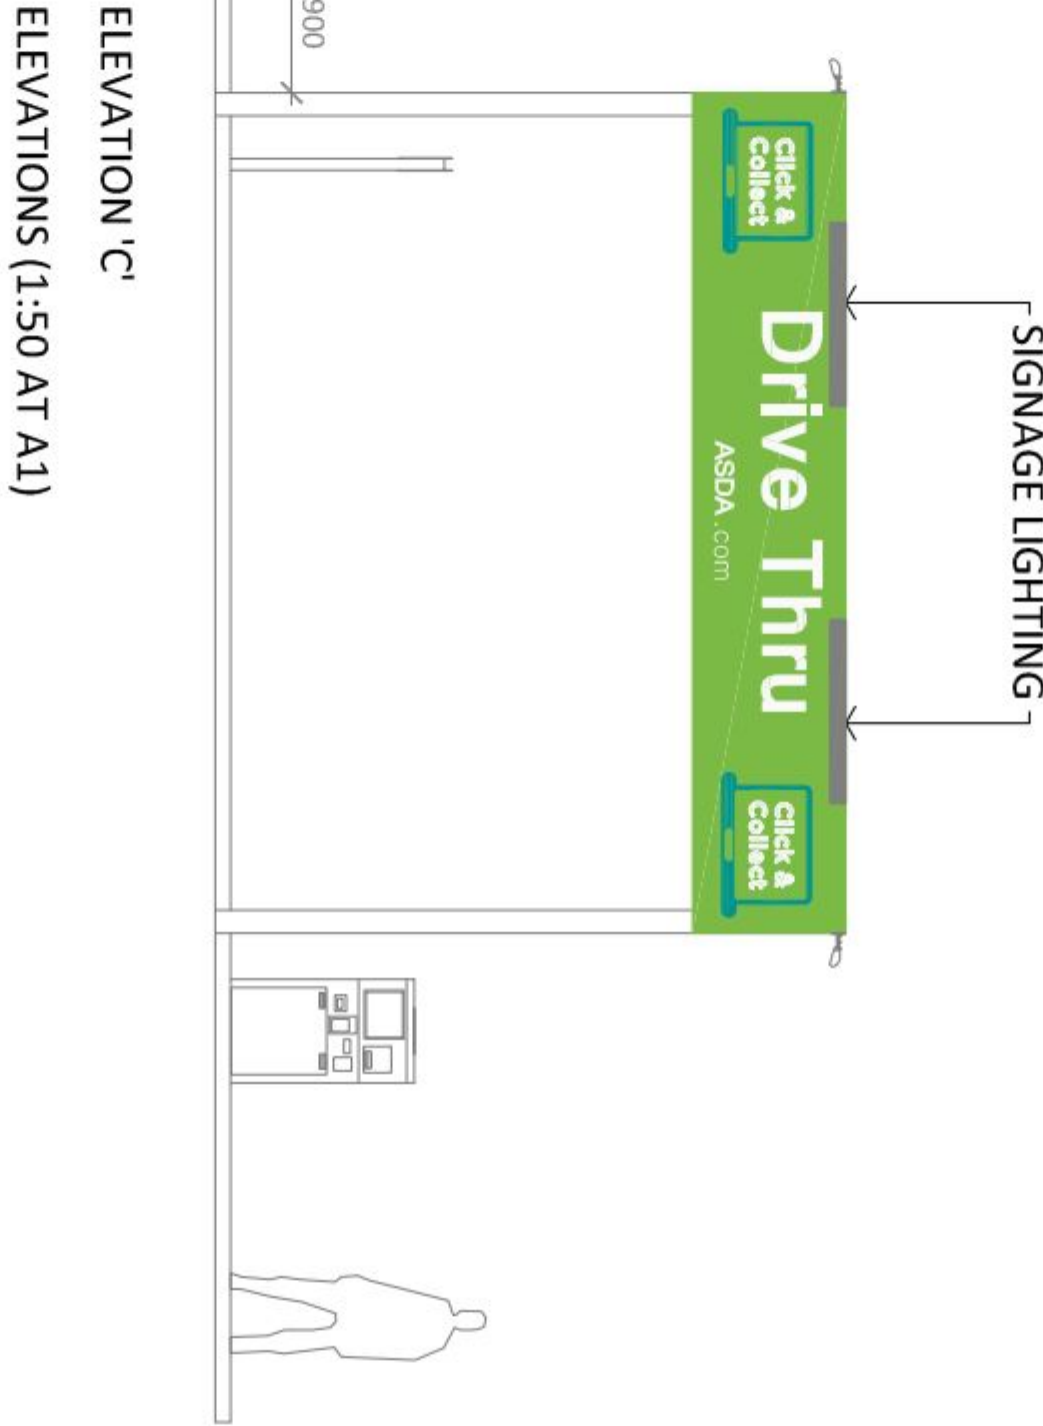

POTENTIAL SPACES WI
WHITE POWDER
COATED STEEL FRAME
(GALVANISED IN
COASTAL LOCATIONS).



PLANNING

Project No	Dwg No	Rev
0636,4672	(0)015	-
Proposed Canopy Elevations and Plan		
Date	Scale	As Shown @A1
April 2013	AL	TG

Project
ASDA - Havant
Grocery Collection



2 Pelion Place
Bradley Business Park
Dyson Wood Way
Huddersfield
HD2 1GT
Tel: 01484 422219
Fax: 01484 513617