



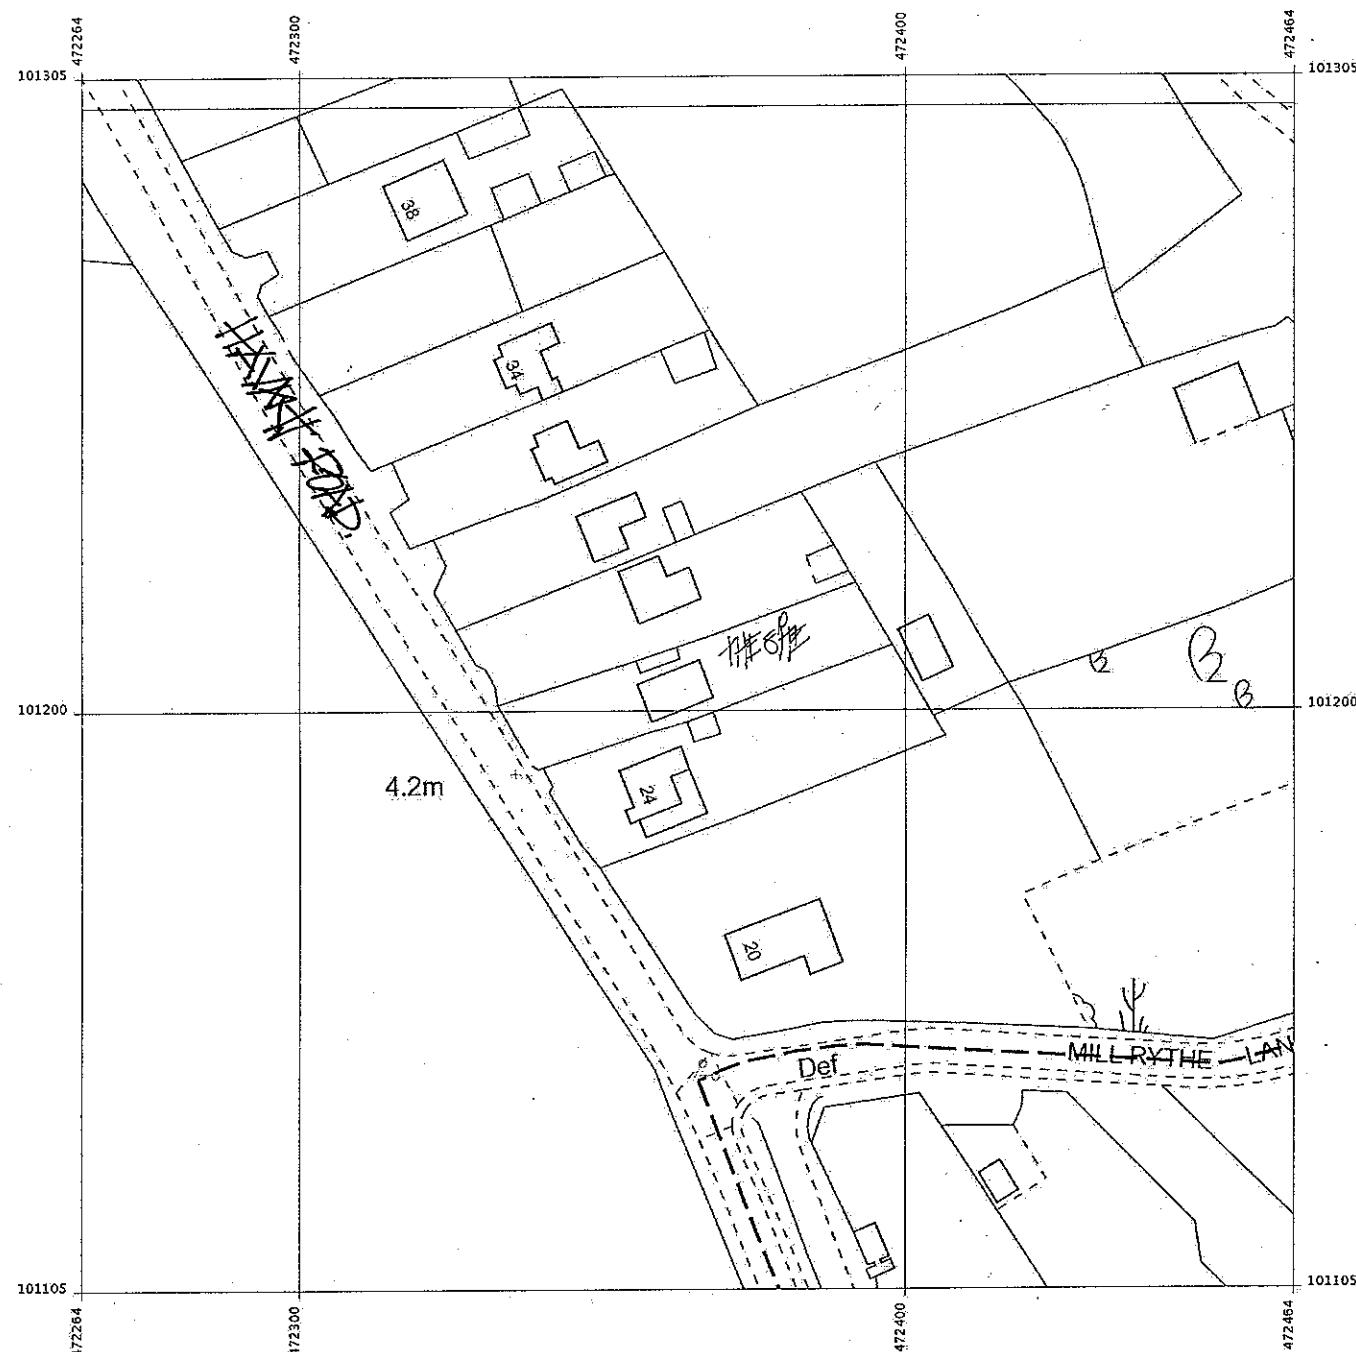

Produced 09 Sep 2015 from the Ordnance Survey MasterMap (Topography) Database and incorporating surveyed revision available at this date.


The representation of a road, track or path is no evidence of a right of way. The representation of features as lines is no evidence of a property boundary.

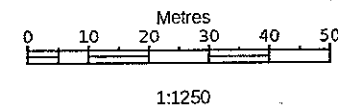

Supplied by: Latitude Mapping Ltd
Licence: © Crown Copyright and
database rights 2015 OS 100038864
Reference: OI902604
Centre coordinates: 472364 101205


26, Havant Rd, Hayling Island
PO11 0PX

PROPOSED SINGLE STOREY FRONT ADDITION 26, HAVANT ROAD, HAYLING ISLAND, HANTS. FOR MR & MRS T. NORGATE.

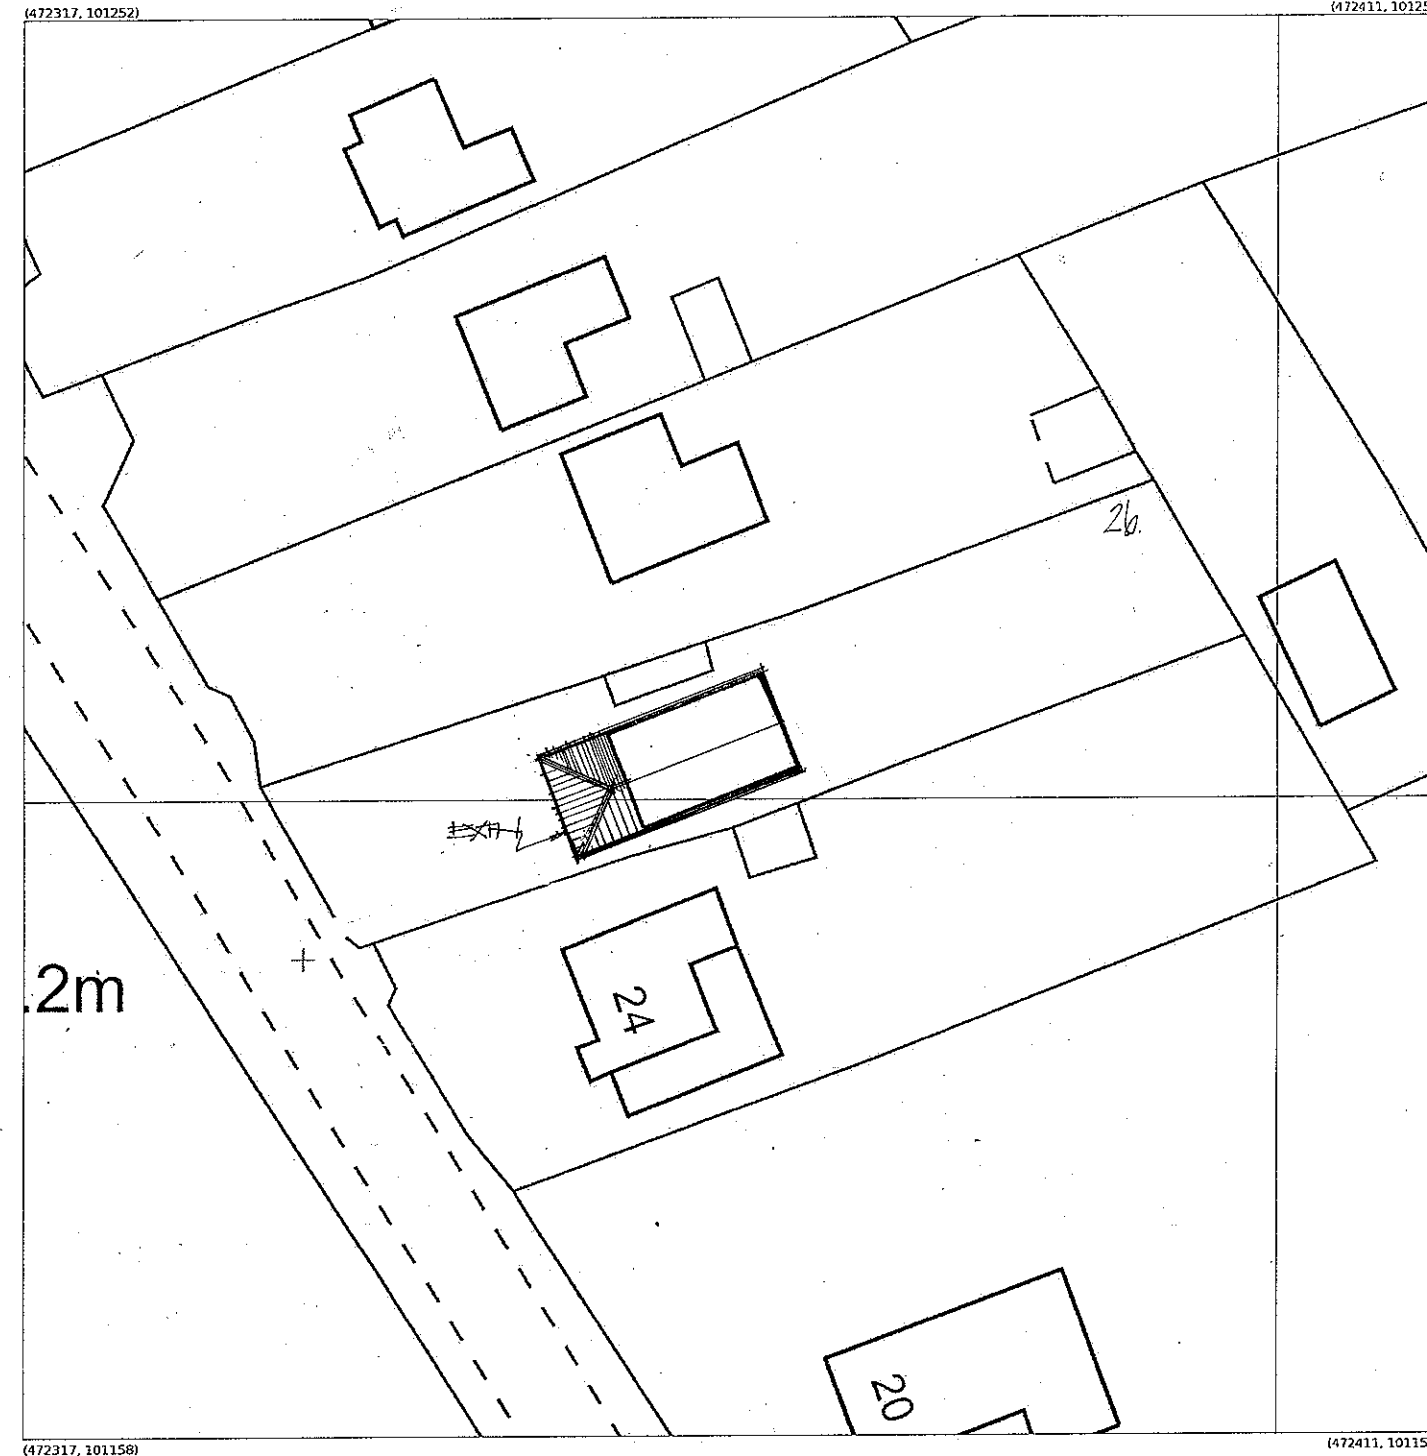

Produced 08 Nov 2016 from the Ordnance Survey MasterMap (Topography) Database and incorporating surveyed revision available at this date.

The representation of a road, track or path is no evidence of a right of way. The representation of features as lines is no evidence of a property boundary.

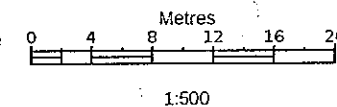

Supplied by: Latitude Mapping Ltd
Licence: © Crown Copyright and
database rights 2016 OS 100038864
Reference: OI1058477
Centre coordinates: 472364 101205

26, Havant Rd, Hayling Island
PO11 0PX

AMENDED DEC 16.