




A	Totem size changed to show it at its largest dimensions, 1509 x 500mm See Drawing by Tara Signs.	07.11.2016
REV	DESCRIPTION	DATE
REVISION		

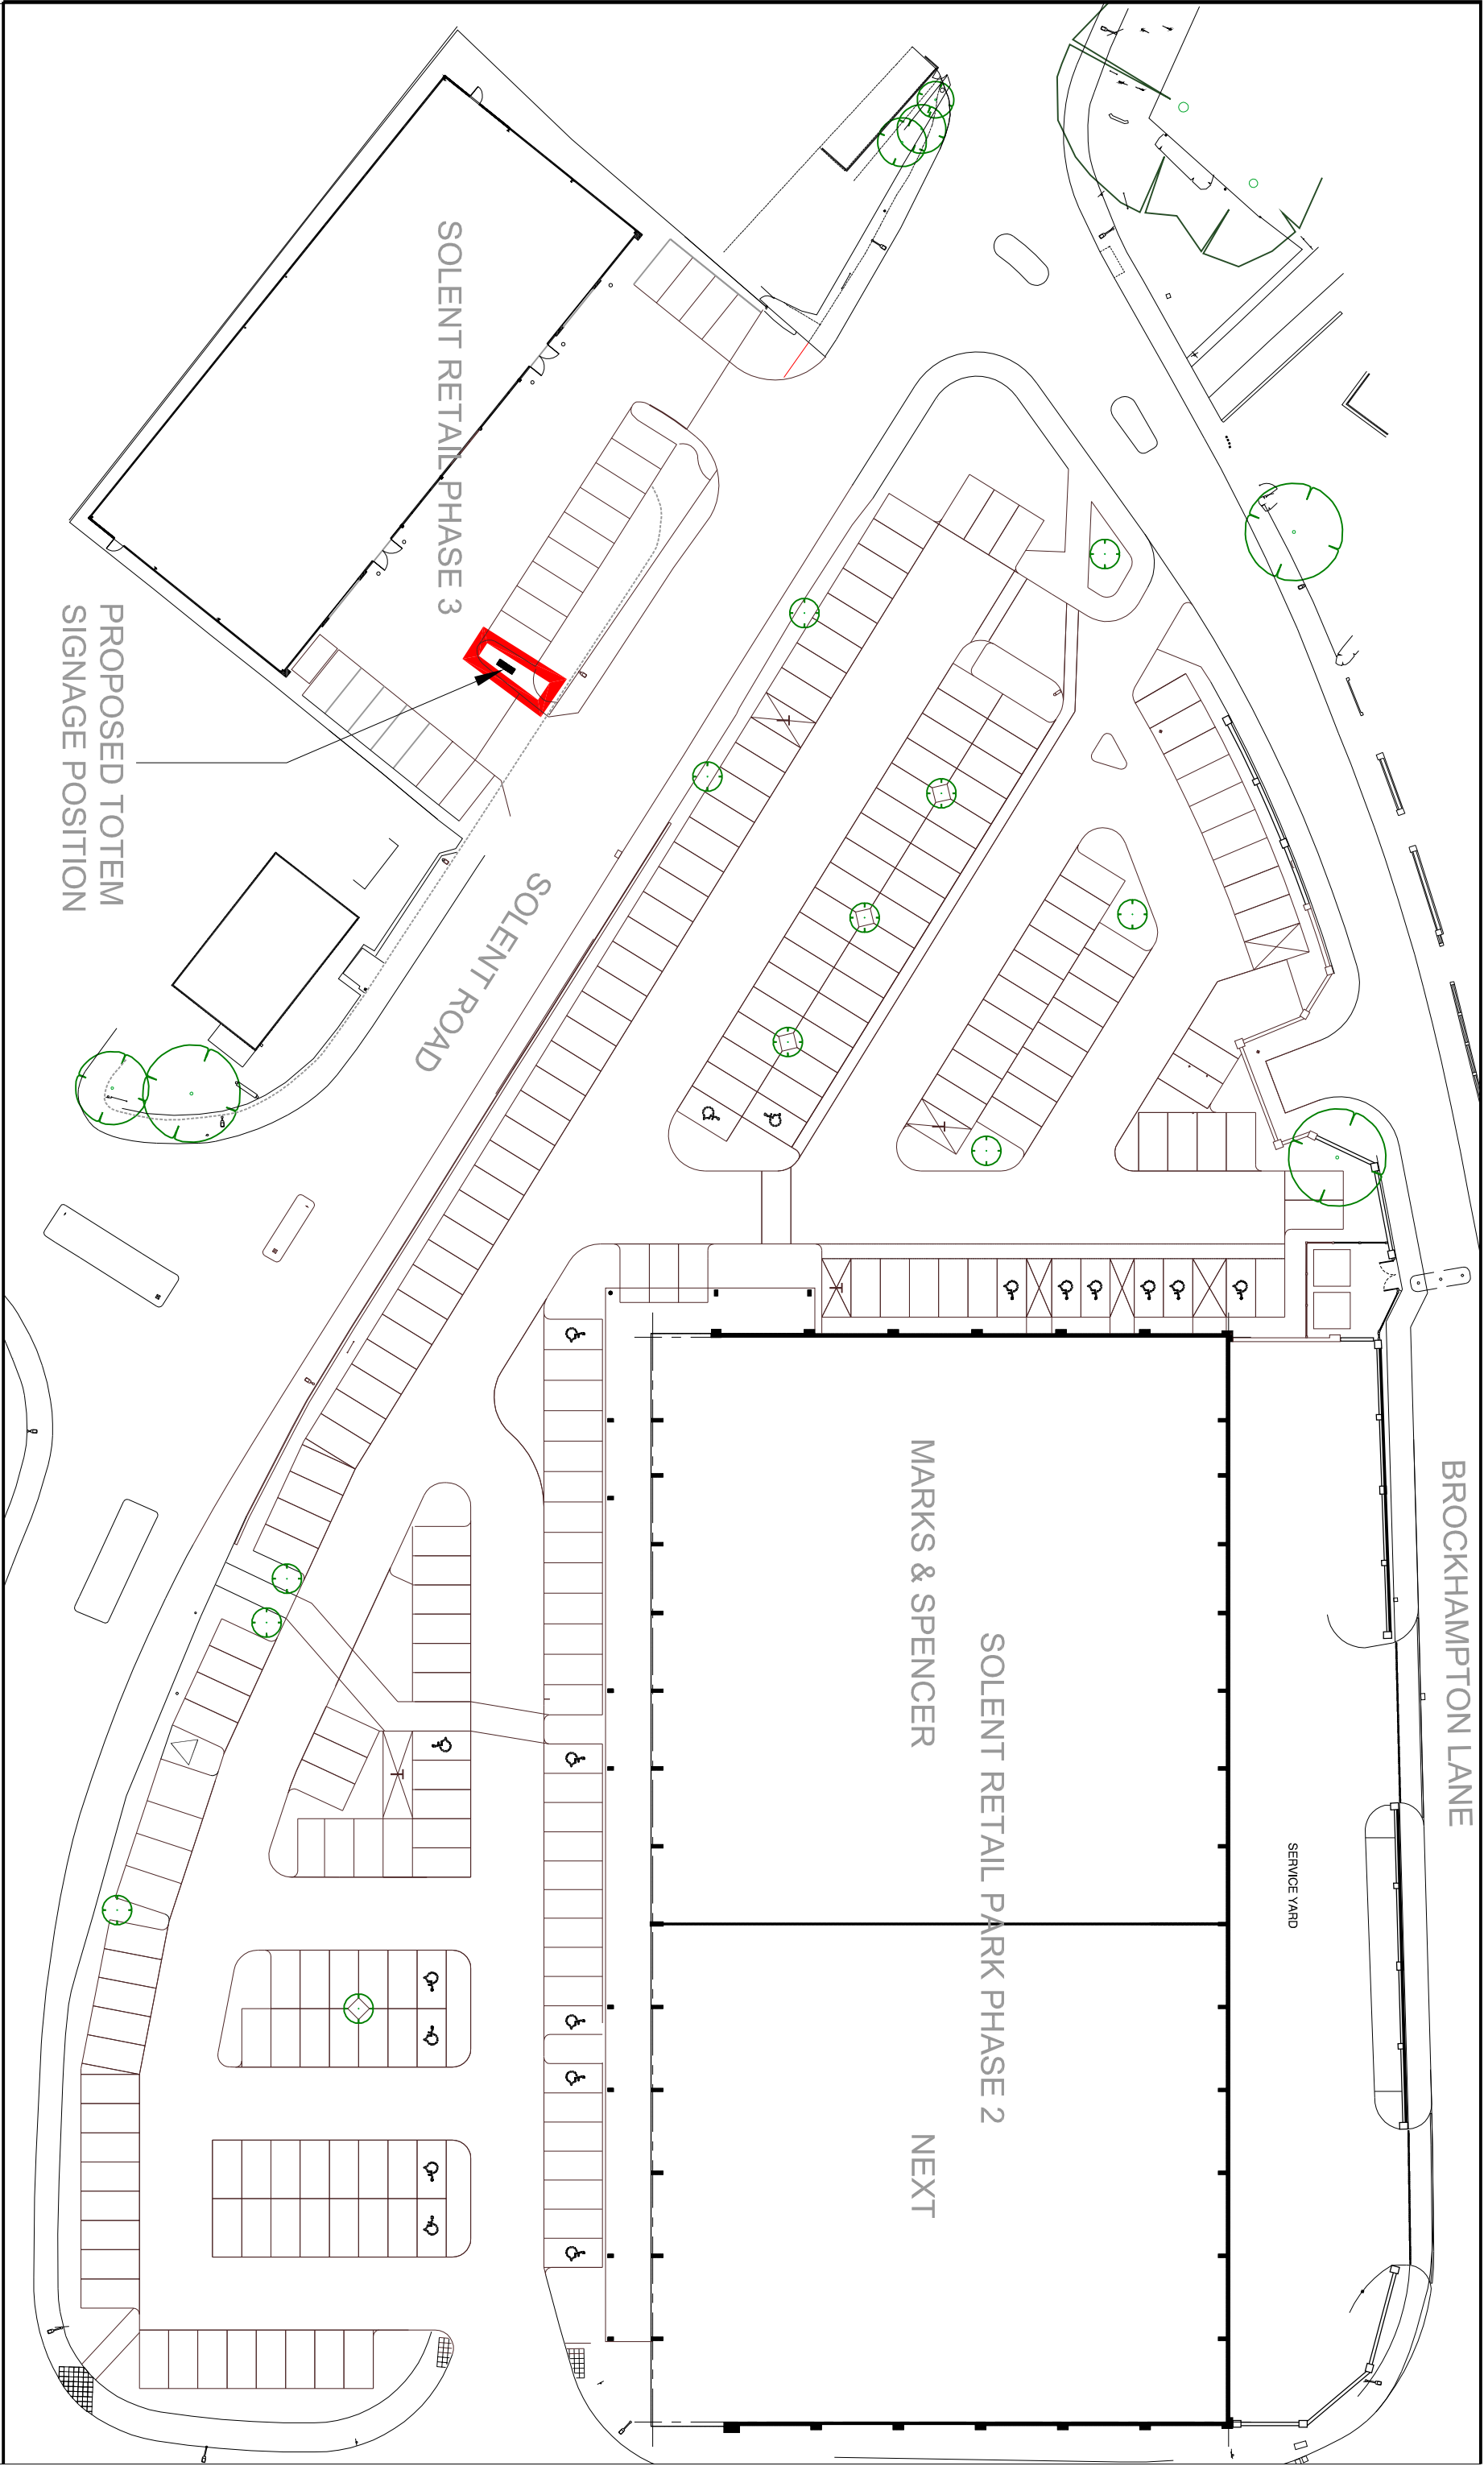

Routing: House, Working Road, Rotherham, West Sussex, BN16 3PS
Tel No: (01903) 777777 Fax No: (01903) 777100

SOLENT RETAIL PARK PHASE 3
SOLENT ROAD, HAVANT.

BLOCK PLAN

Job No.
148-100

Drawn No.
11

Rev.
A

Scale
1:500

@A3

Drawn by
SMM

Date
03.02.16

CAD File: V:\HAVANT\CTS - SOLENT RD - P09 LHM\HCL DRAWINGS\CURRENT PLANNING\APR148 - 100 - 10A AND 11A TOTEM PLANNING - BLOCK AND LOCATION PLANS.DWG