




Produced 17 Aug 2016 from the Ordnance Survey MasterMap (Topography) Database and incorporating surveyed revision available at this date.

The representation of a road, track or path is no evidence of a right of way. The representation of features as lines is no evidence of a property boundary.

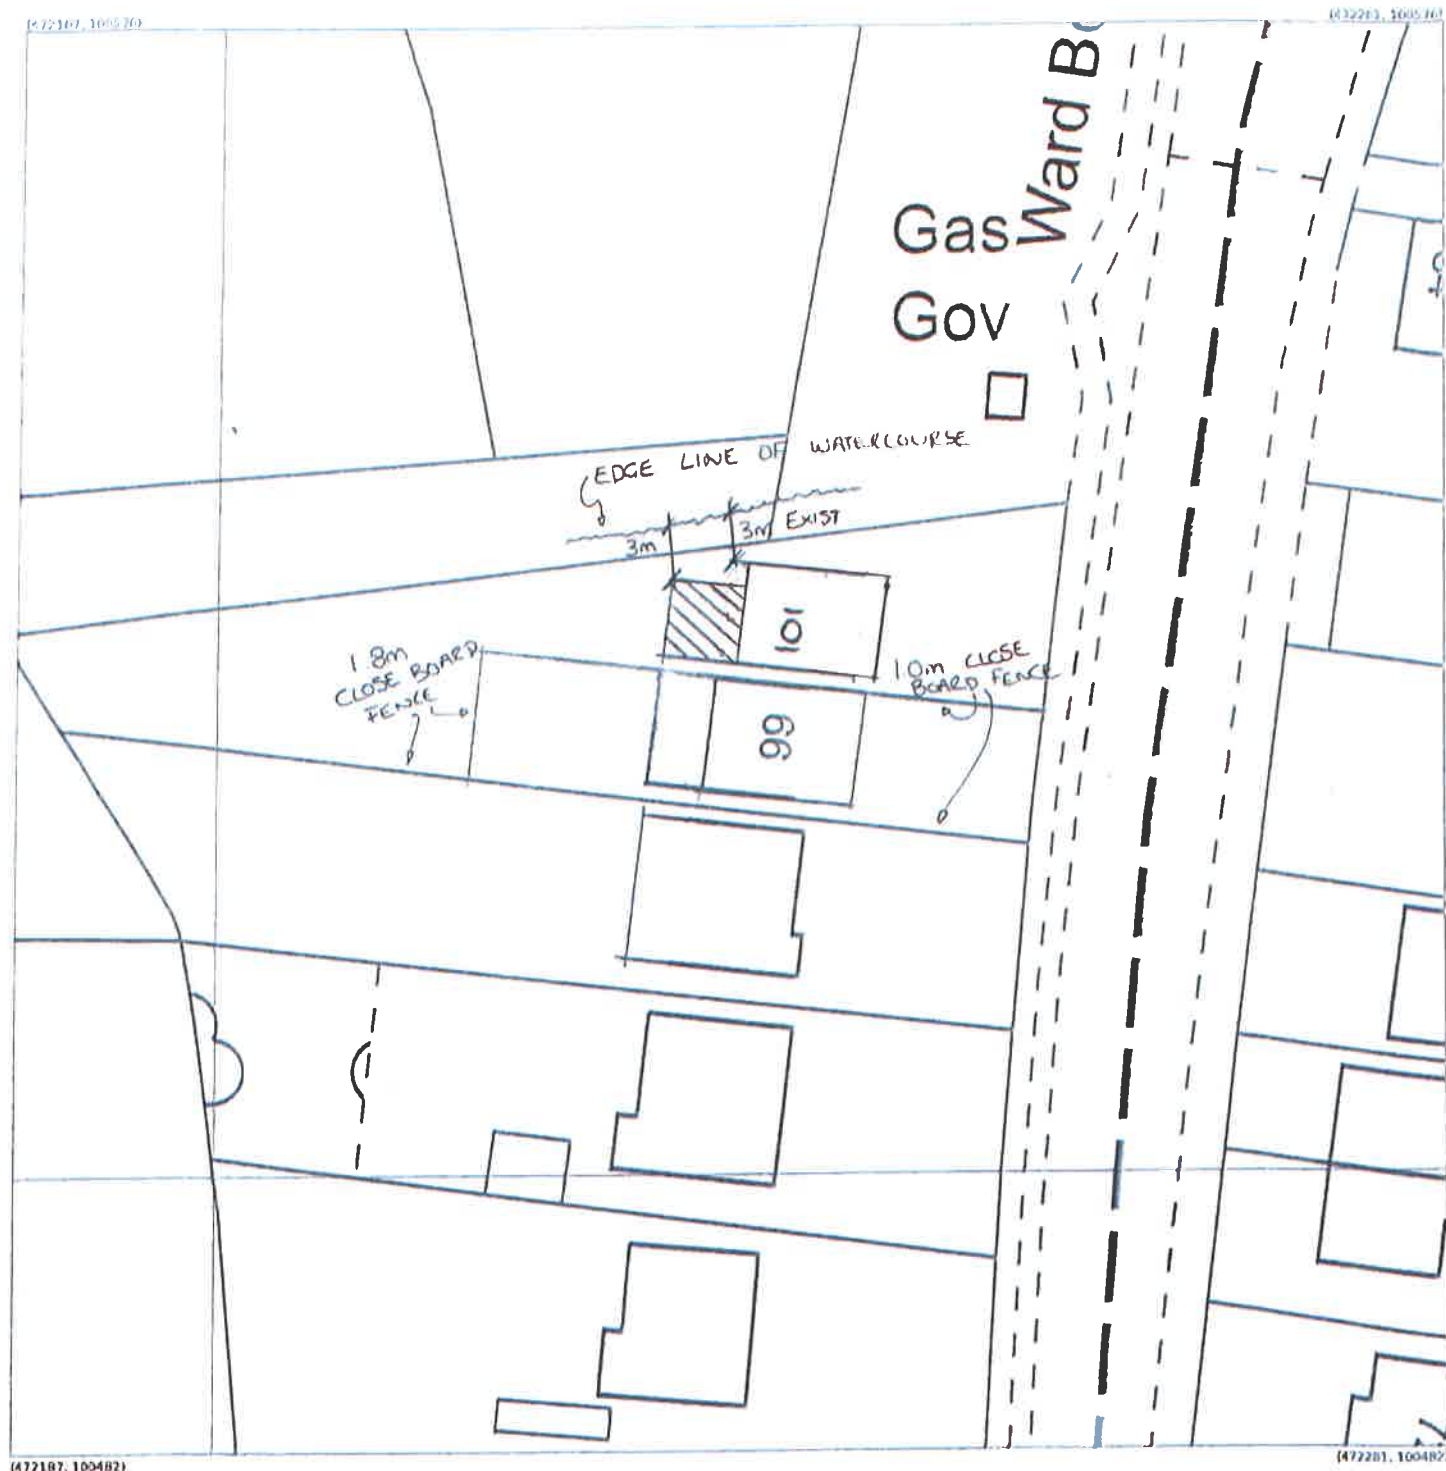

1:500



101 Church Rd, Hayling Island
PO11 0NR

Supplied by: Stanfords 17 Aug 2016
Licence: © Crown Copyright and
database rights 2016 OS100035409
Order Licence Reference: OI1031334
Centre coordinates: 472284 100529