


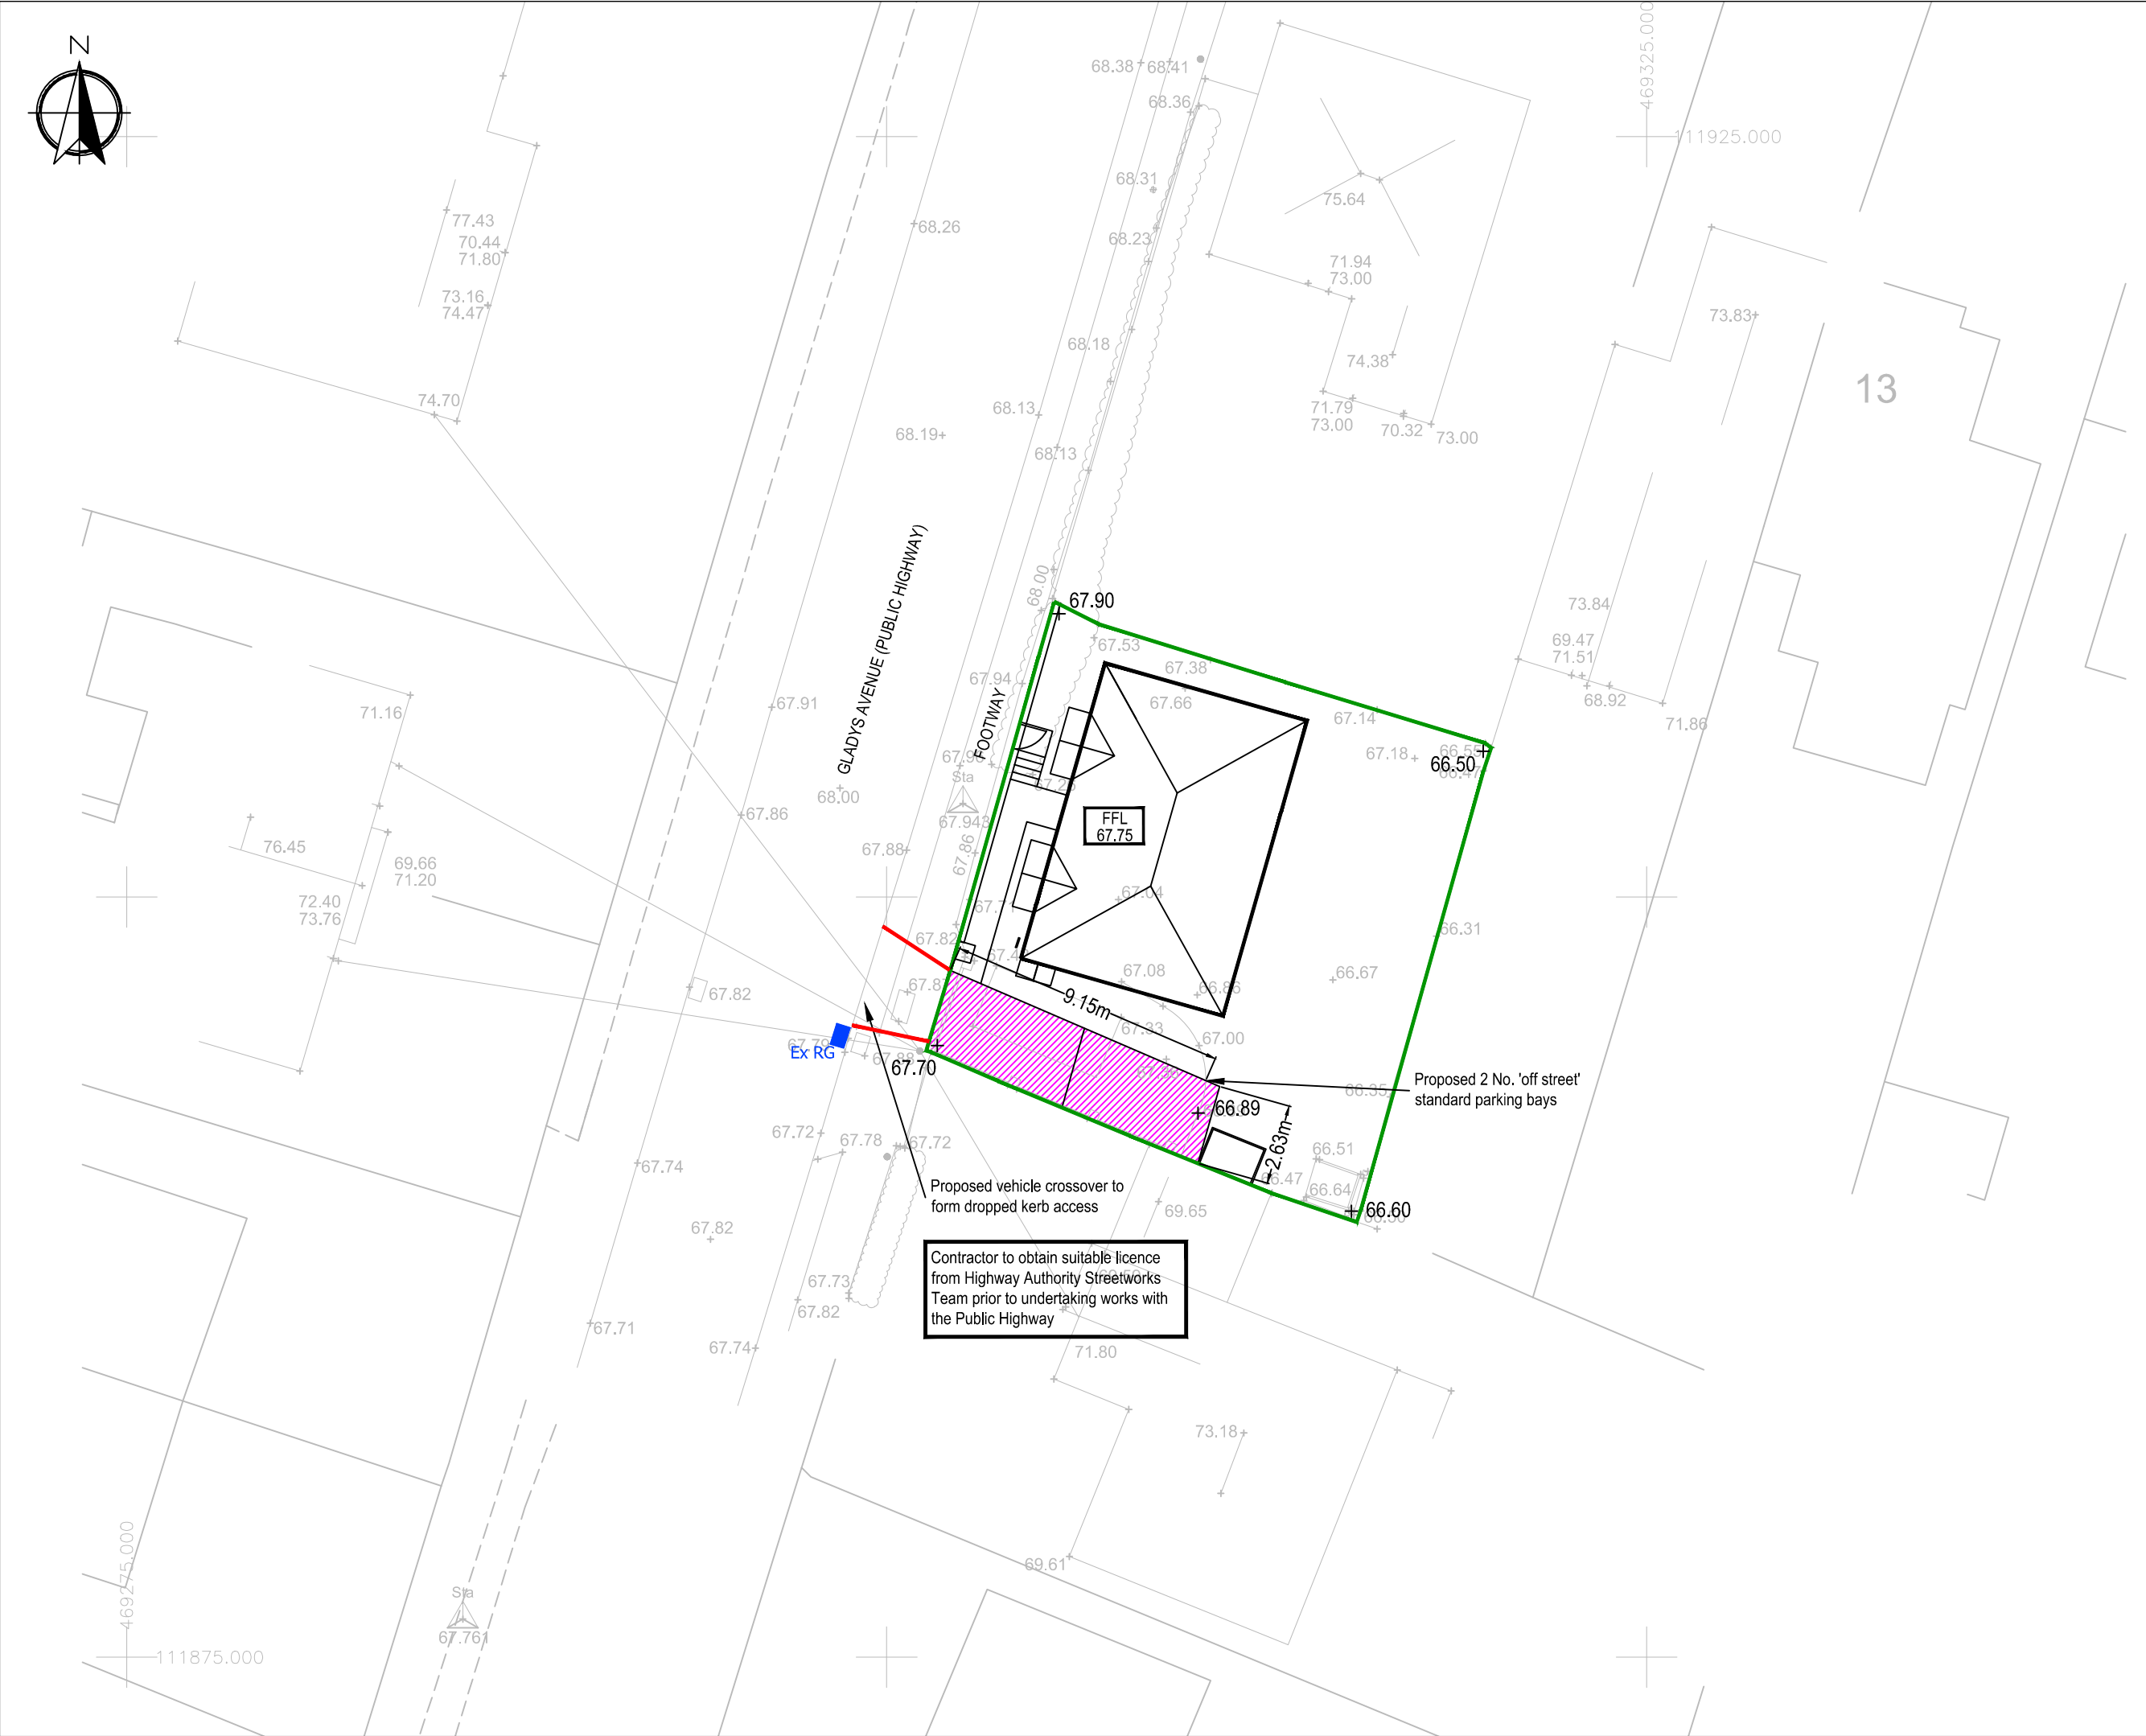

1. This drawing is to be read in conjunction with all other RGP drawings, and with all relevant Architect's and Engineer's drawings and specification. Any discrepancies found are to be reported immediately to the Engineer.
2. RGP accepts no responsibility for inaccuracies in data provided by third parties such as topographic surveys or Ordnance Survey mapping.
3. Do not scale, work to figured dimensions only. All dimensions are in millimeters unless noted otherwise and all levels are in metres from the topographic survey datum.
4. Any information given regarding existing underground services is given in good faith after consultation with the relevant authority, however accuracy is not certain.

-	22/07/2016	Original Issue	RAA
Rev.	Date	Amendments	Drawn

rgp Design
Transport Planning and Infrastructure Design Consultants
Metro House, Northgate, Chichester, West Sussex, PO19 1BE
Tel: 01243 410418 Fax: 01483 861682 www.rgp.co.uk

Client
Ms Gander

Project
Land Adjacent 60 Gladys Avenue,
Cowplain, Havant, PO8 8HH

Drawing Title
Highway Appraisal

Scale 1:200	Drawn By RAA	Checked By MJA	Approved By MJA
Date July 2016	Drawing No. 2016-D1154-SK01	Rev. -	