


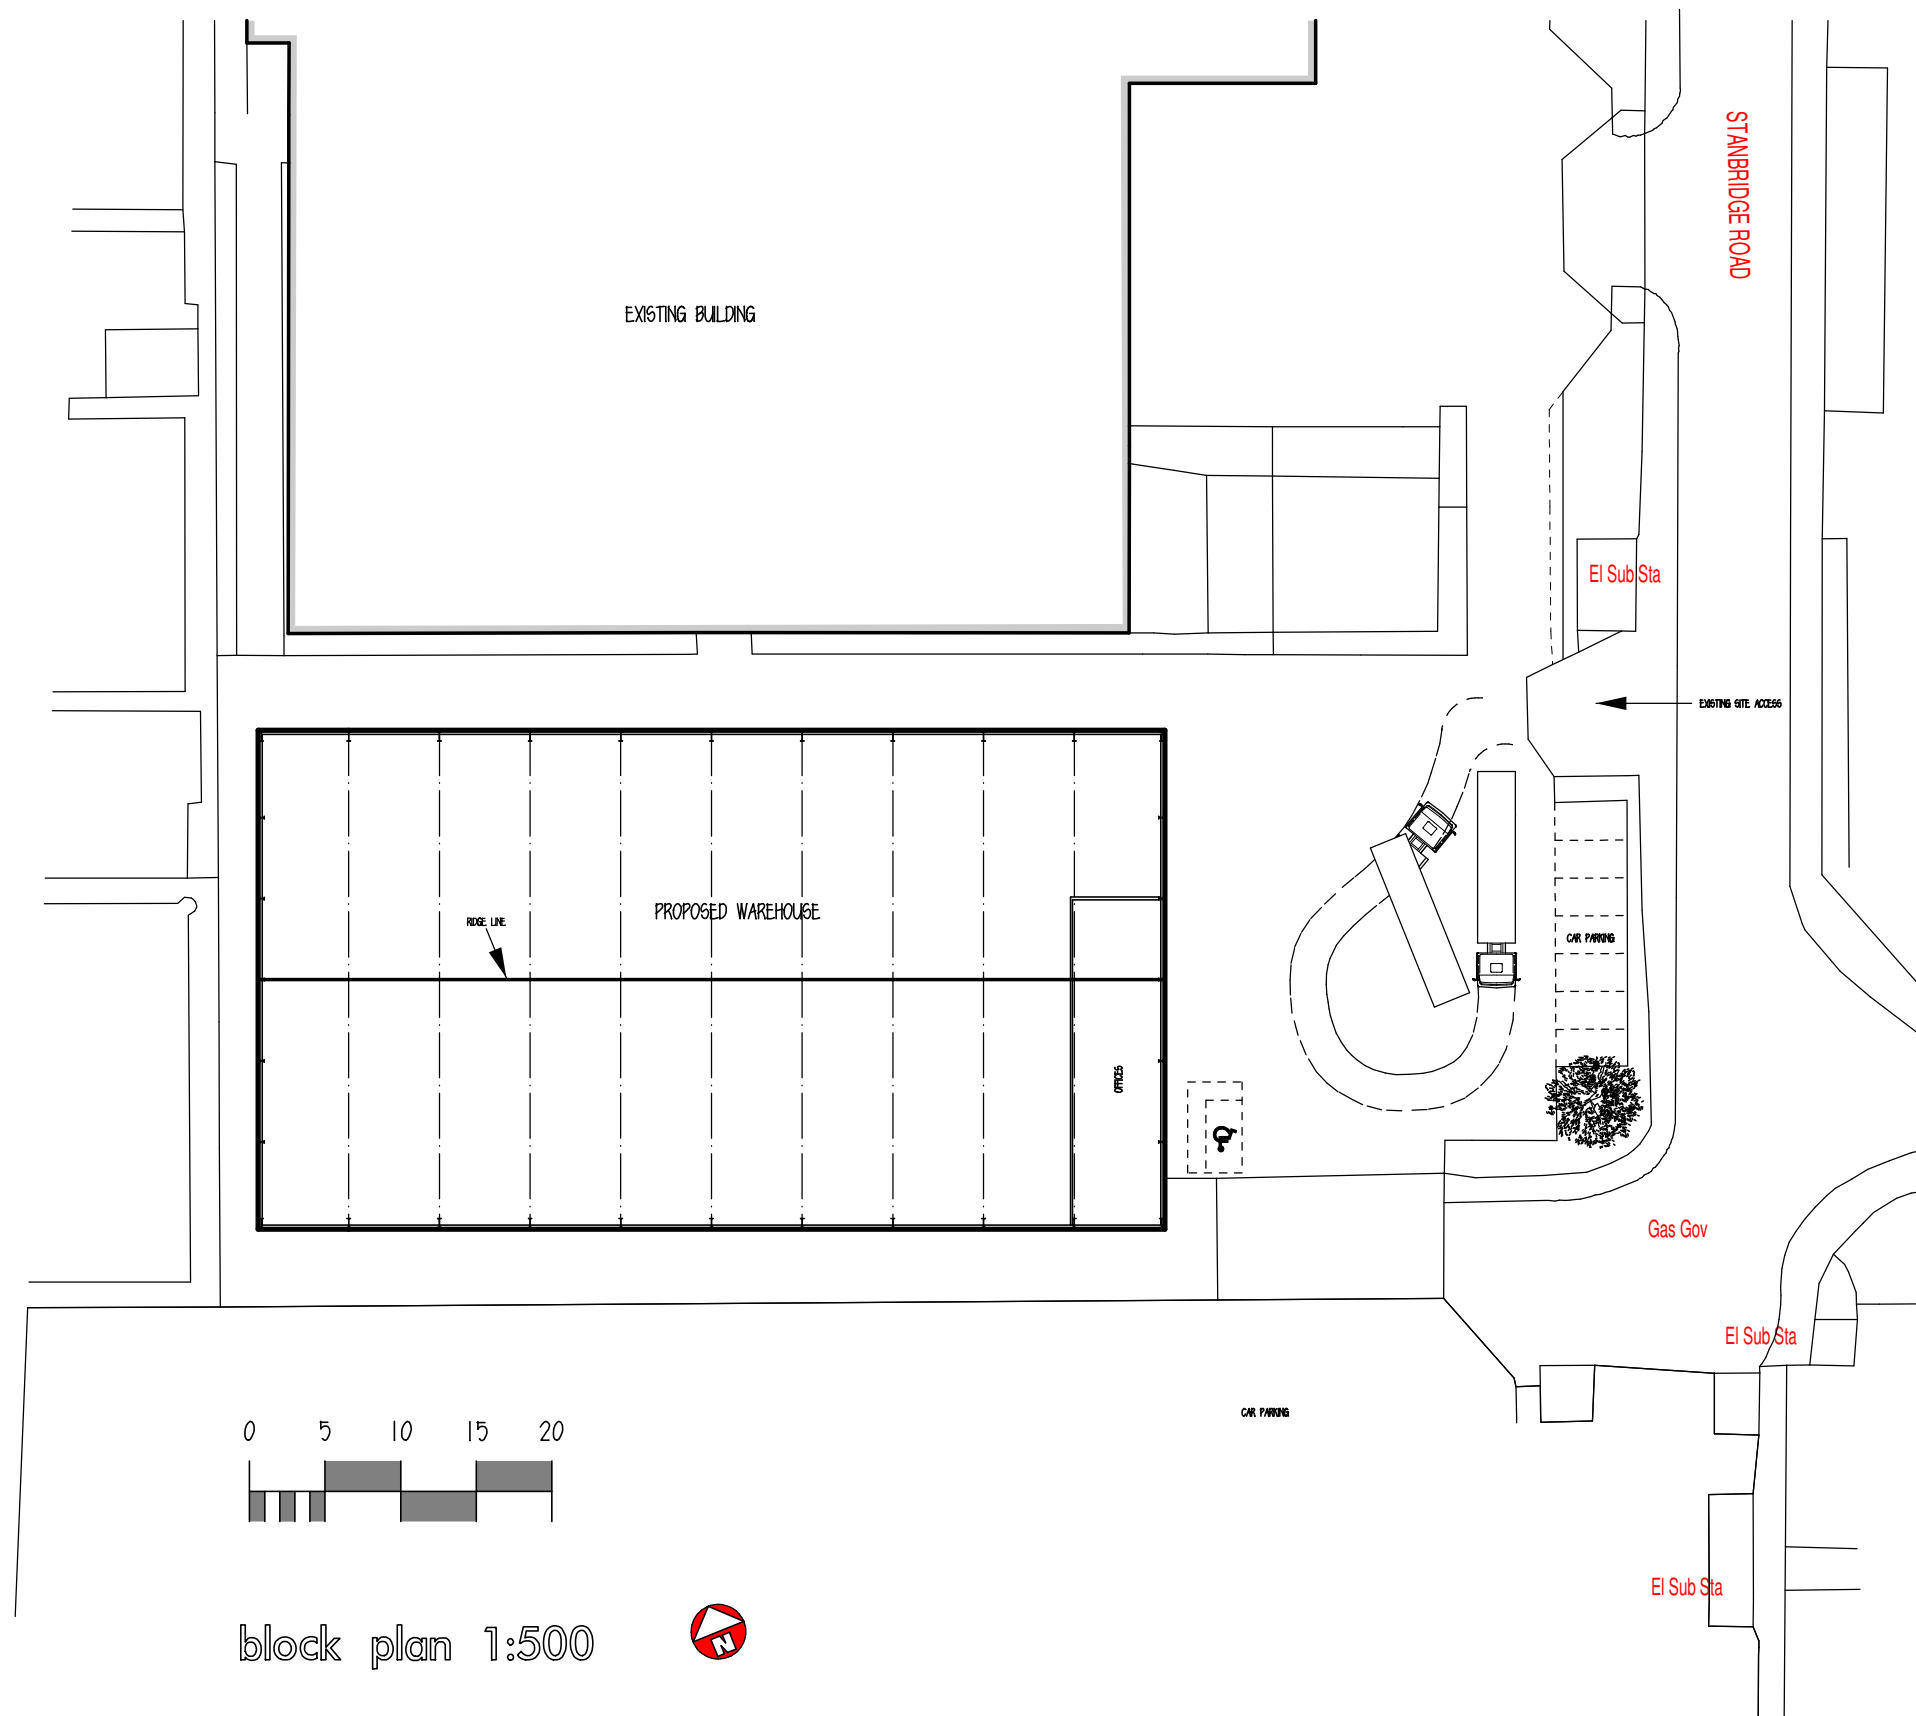

block plan 1:500



ADATA LTD
36 NEW LANE
HAVANT
PO9 2JL

BLOCK PLAN 1:500

DATE: MAY 2016
SCALE: 1:500
PAPER SIZE: A3
DRN BY: GP

DRG. NO.

1616.06