



1 Site Section AA Proposed
1 : 200

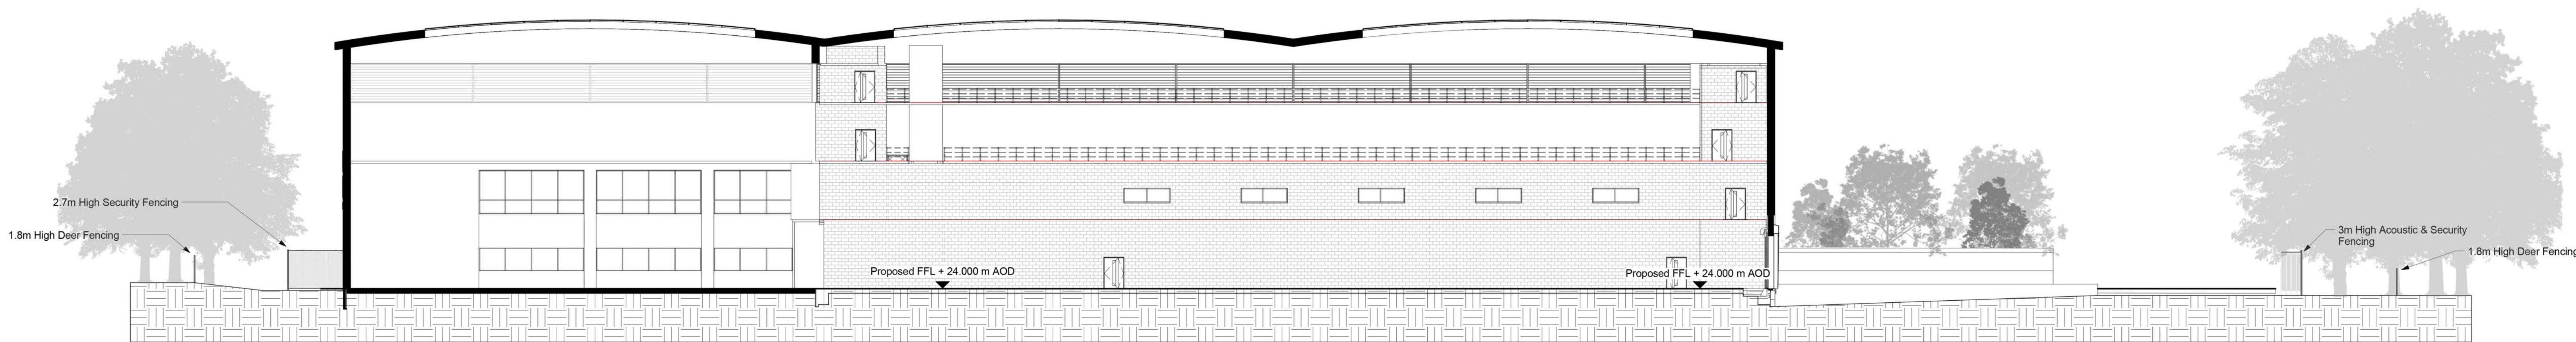

2 Site Section BB Proposed
1 : 200

Status Code (as defined in BS1192)
Work in Progress (WIP)
S0 - Initial Status or WIP
Shaded
S1 - Issued for co-ordination
S2 - Issued for information
S3 - Issued for internal review
S4 - Issued for construction approval
Documentation (Pre-construction)
D1 - Issued for costing
D2 - Issued for tender
D3 - Issued for contractor design
D4 - Issued for manufacture/procurement
Documentation (Construction)
A - Issued for construction
B - Issued for construction but with comments
C - Comprehensive revision required
Architect
AB - Record Drawing

P5	JW	JR	03.12.15	Site Levels and fencing heights amended
P4	JW	JR	21.10.15	Changes reflecting comments from Hazard received 21.10.15
P3	JR	SL	05.10.15	Changes reflecting general amendments
P2	JW	JR	23.09.15	Building location and level amended
ver	by	date	description	

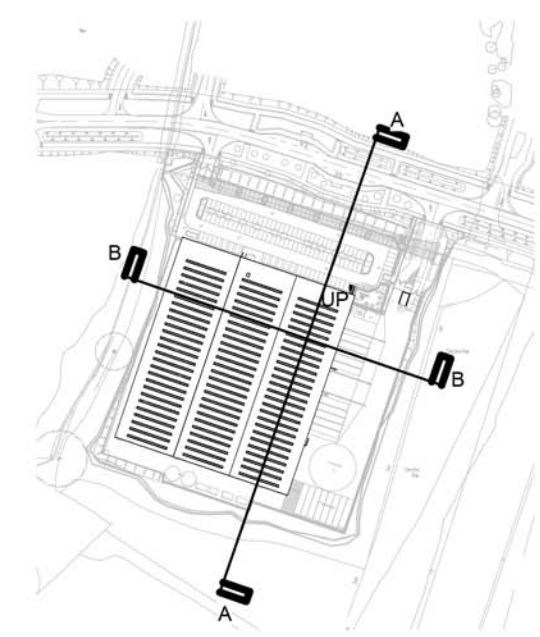

bam
BAM Design
Architectural
Interior Design
23 Ventnor Road
Bournemouth, Dorset
BH1 1JF
01752 816000
design@bam.co.uk
www.bam.co.uk

PROJECT B8 Warehouse, Plot 2
Dunsbury Hill Farm
PROPOSED SITE SECTION -
PORTSMOUTH CC

SCALE As Indicated @ A0
date 23/09/15
DWF- BAMO- Z2- XX- DR- A
13004 P5
drawn JW
checked JR
4487
S2
BAM job no.
4487
S2