


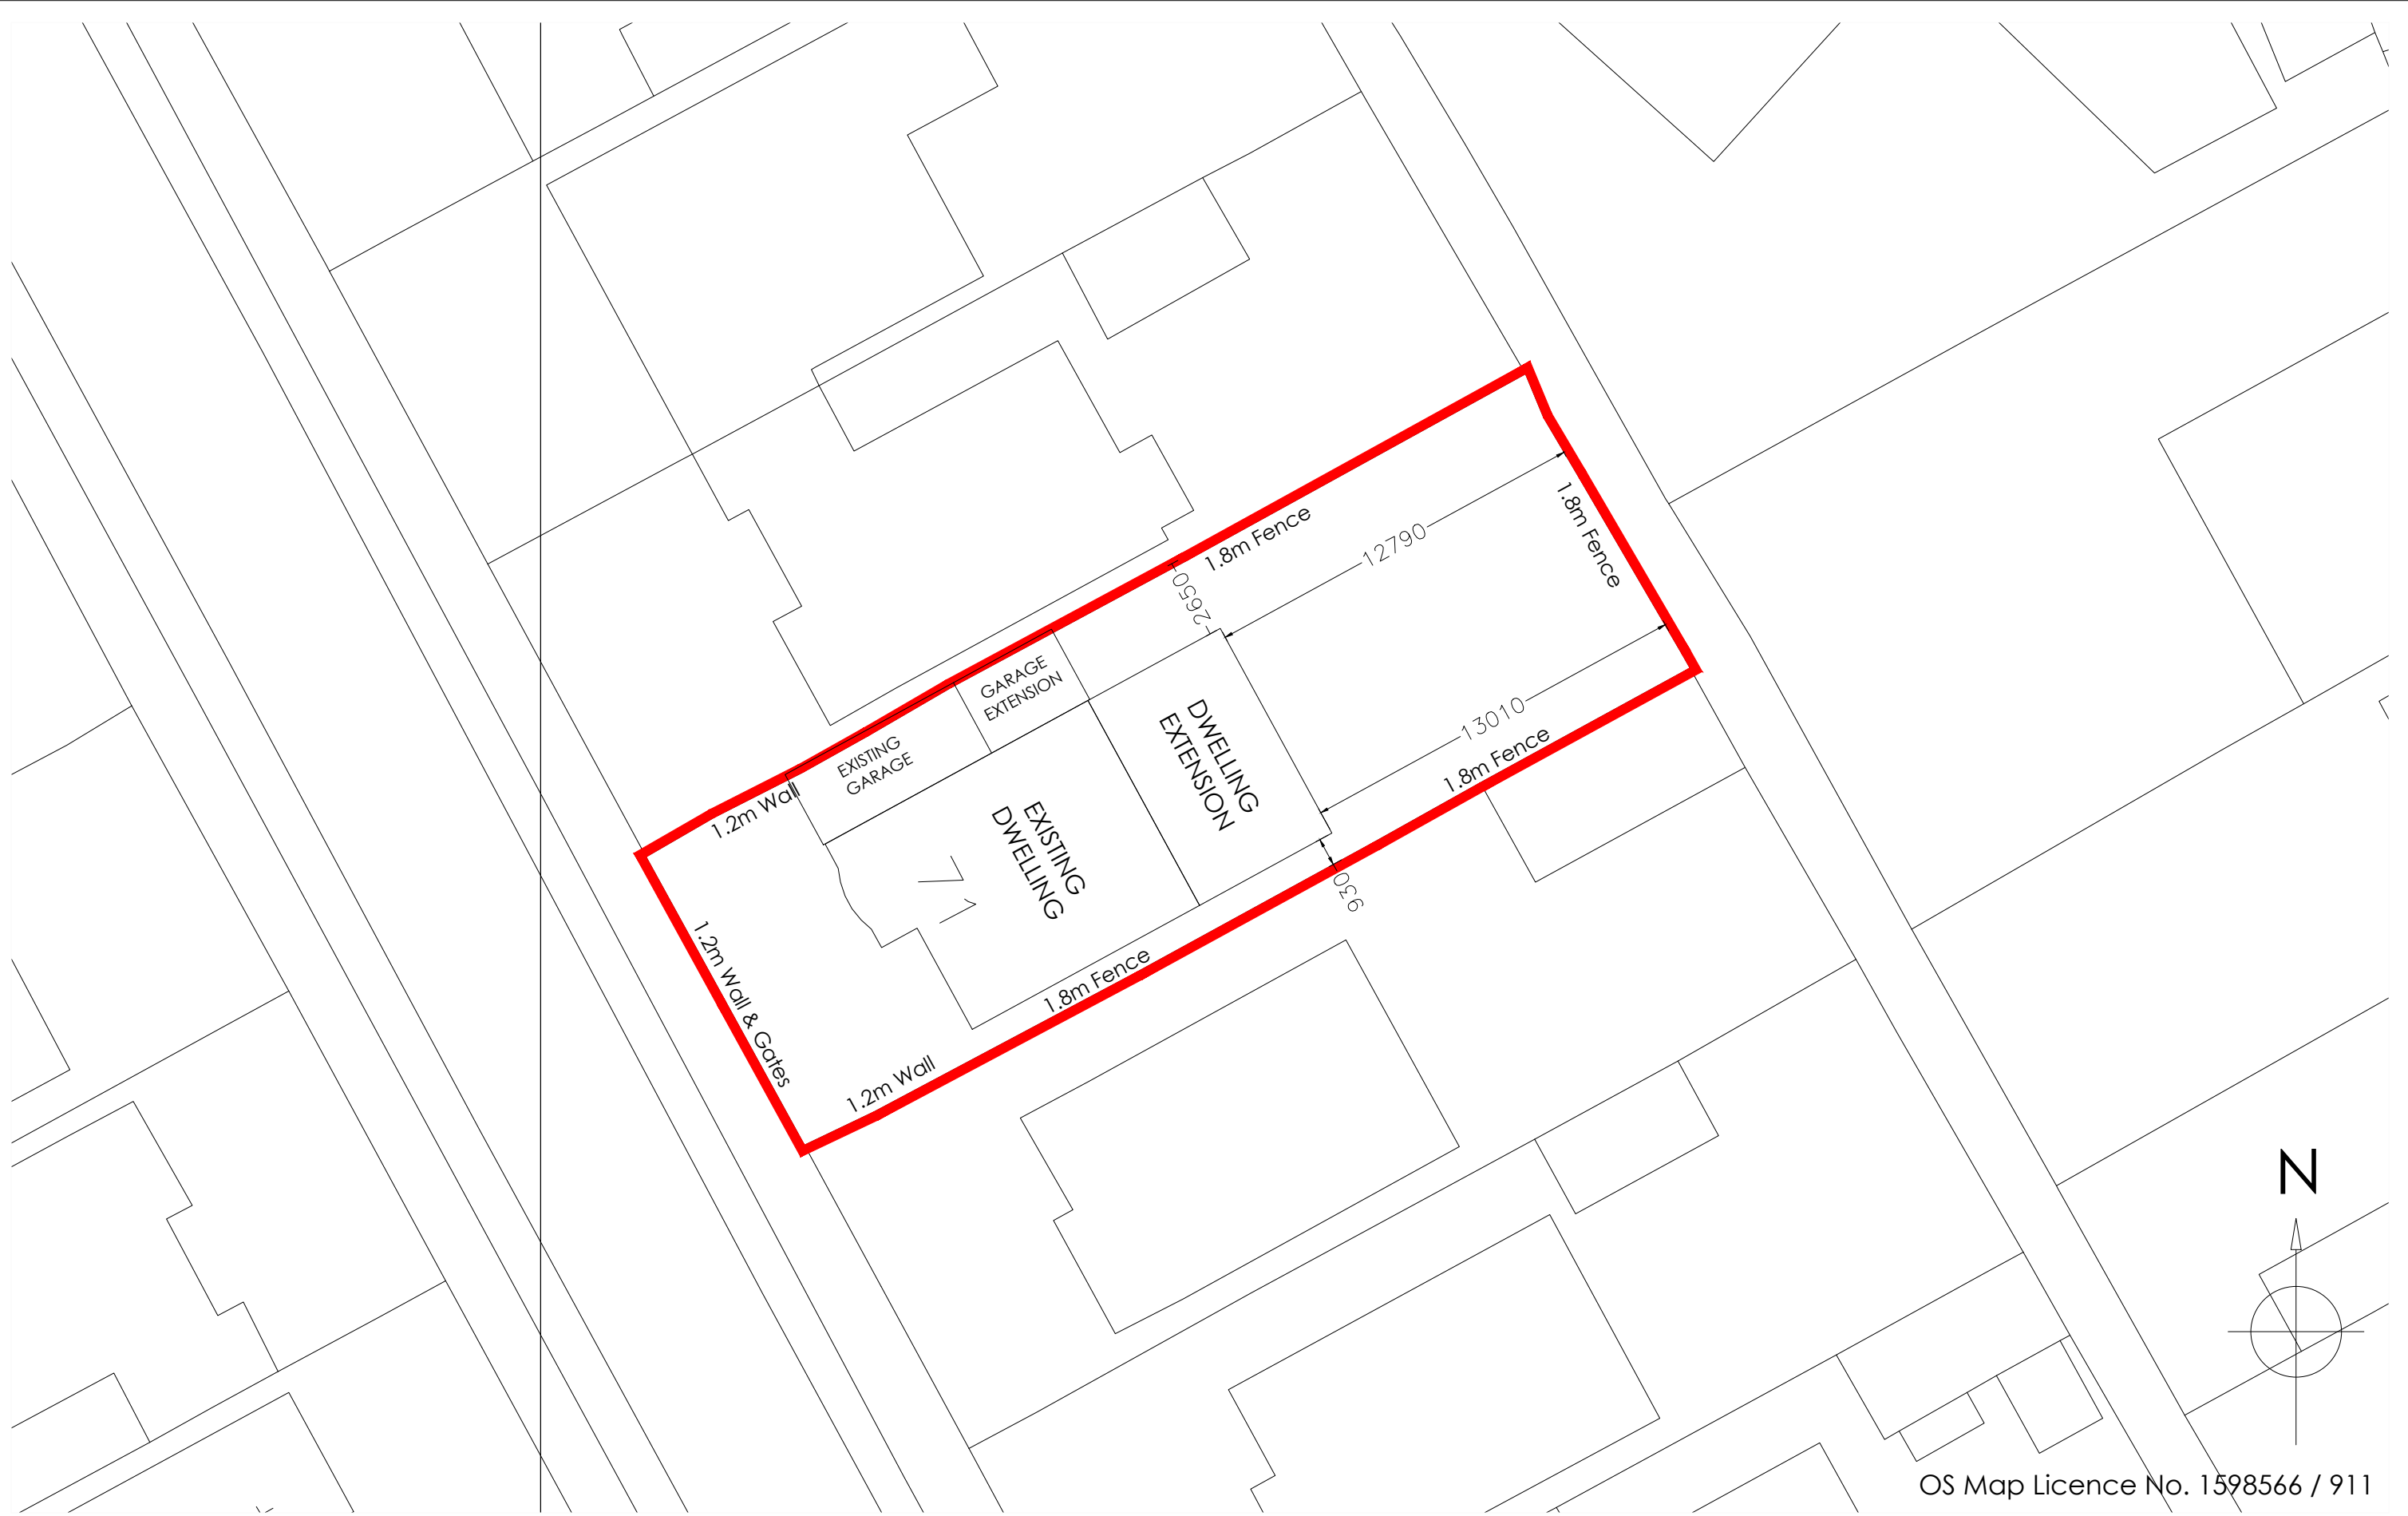

OS Map Licence No. 1598566 / 911

Copyright is reserved by GBS Designs and is issued on the condition that it is not copied or disclosed by or to any unauthorised persons without prior consent in writing from GBS Designs. All dimensions to be checked on site All structural elements to be specified by a suitably qualified structural engineer.	REV	DESCRIPTION	DRAWN	DATE	Scale Bar		Drawing Ref	Drawing Title
	-	Initial design	GBS	24.11.15	0510 0 5 10		DEARING 06	Rear extension at
							Scale at A1	Scale at A3
							1:100	1:200
							Date	
							24 NOV 2015	
							Drawn by	
							GBS	
								Hampshire PO7 5JW



CAD - ARCHITECTURE - DESIGN

6 Shillinglee Waterloooville
Hampshire PO7 5RW
Tel 023 9225 8315
www.gbsimages.co.uk