



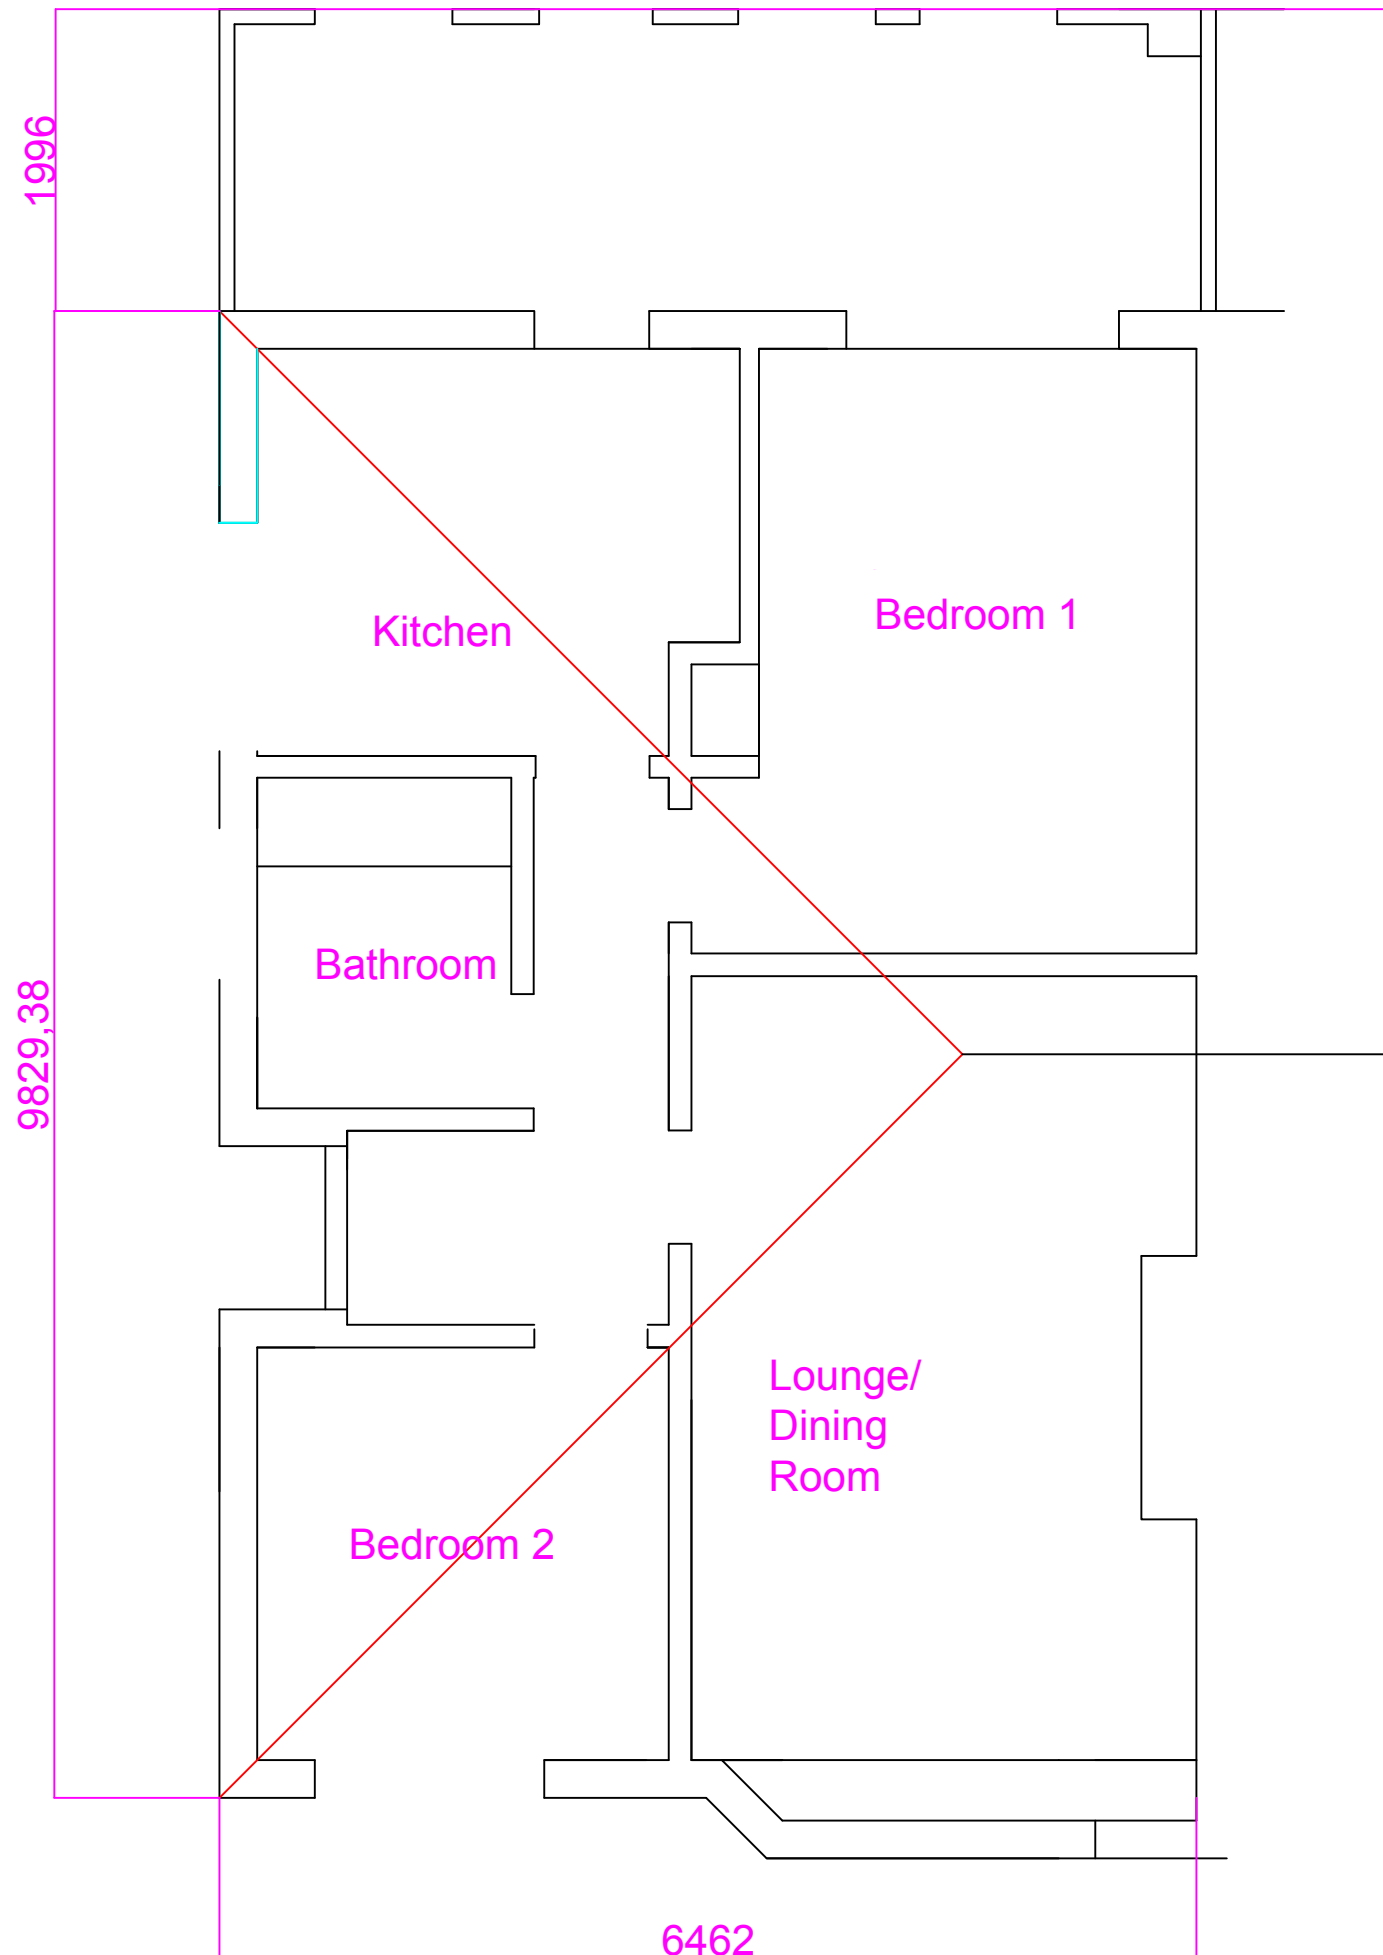

GROUND FLOOR PLAN (As Existing)

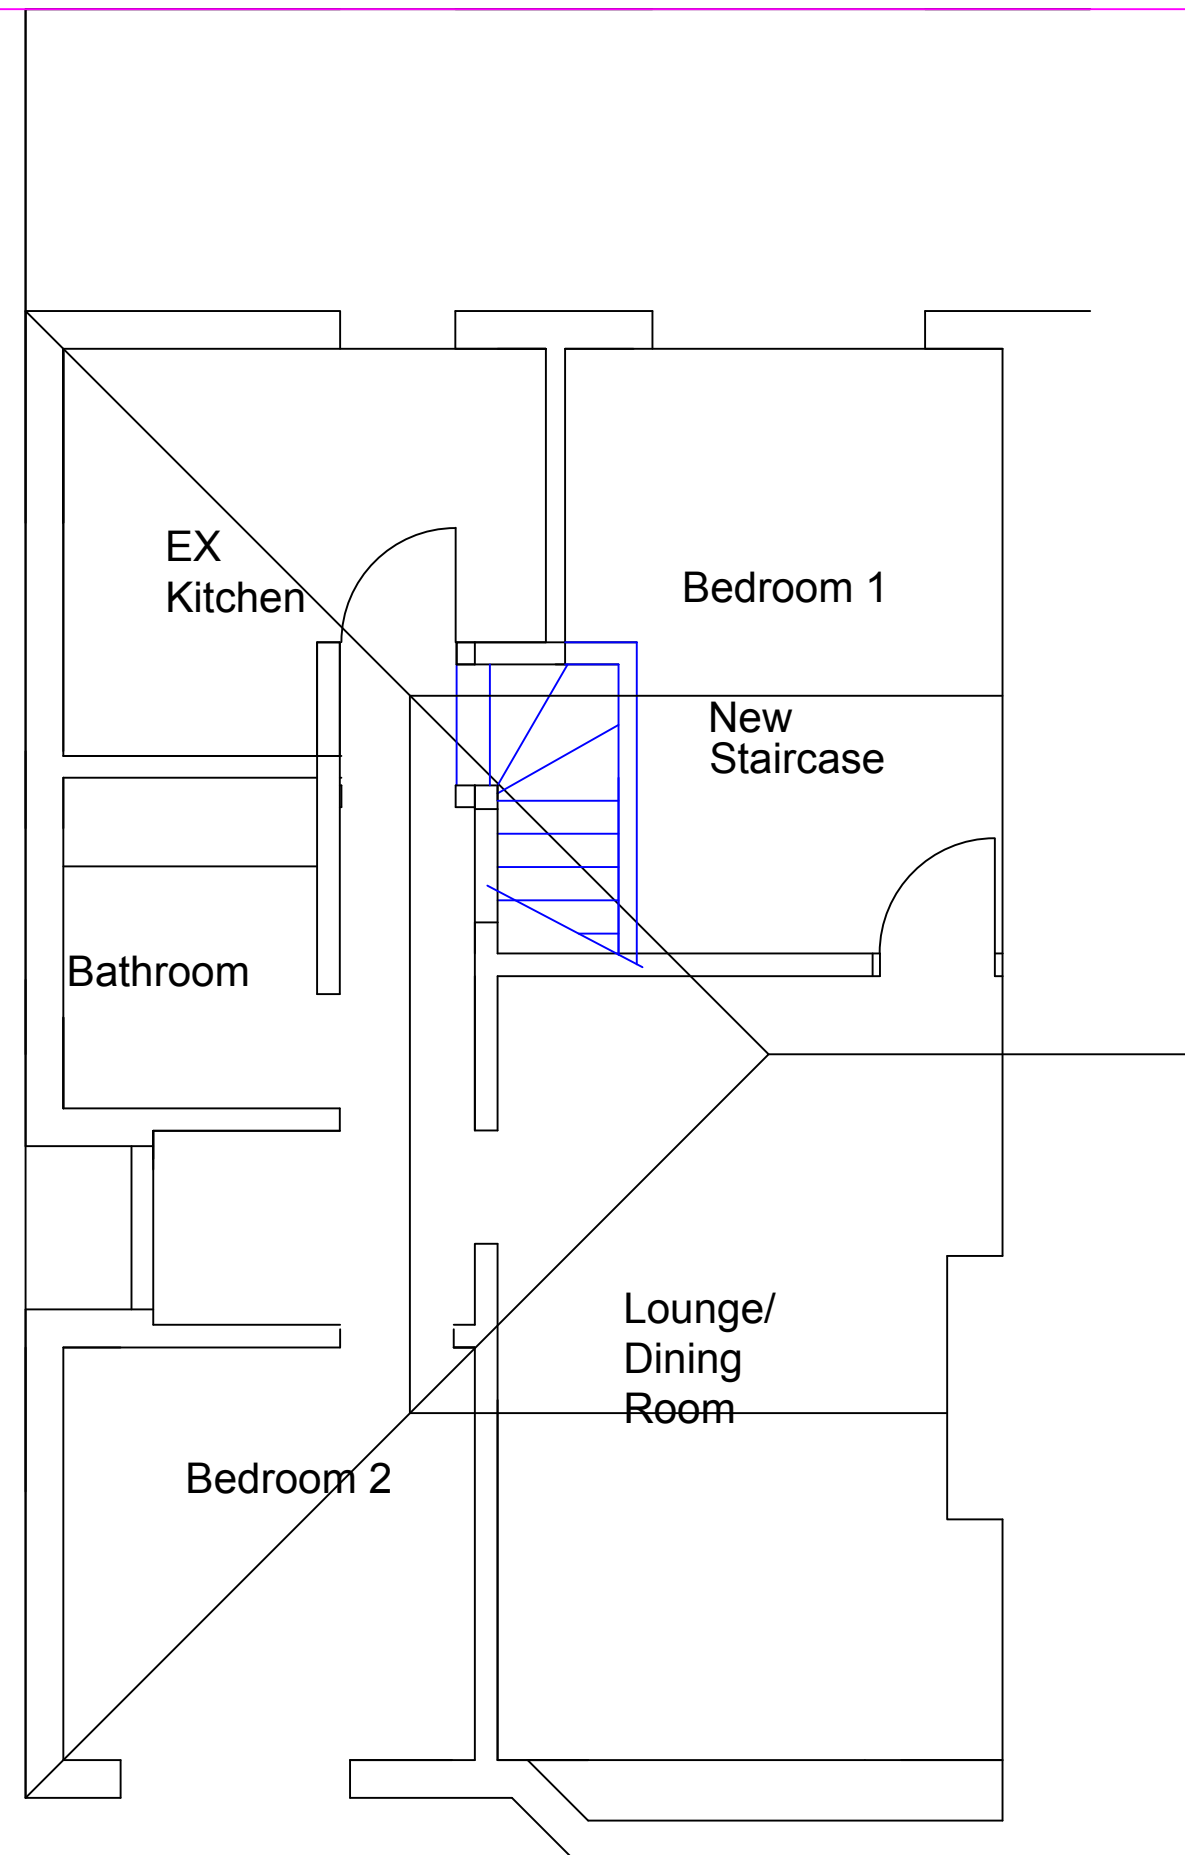

GROUND FLOOR PLAN (As Proposed)