



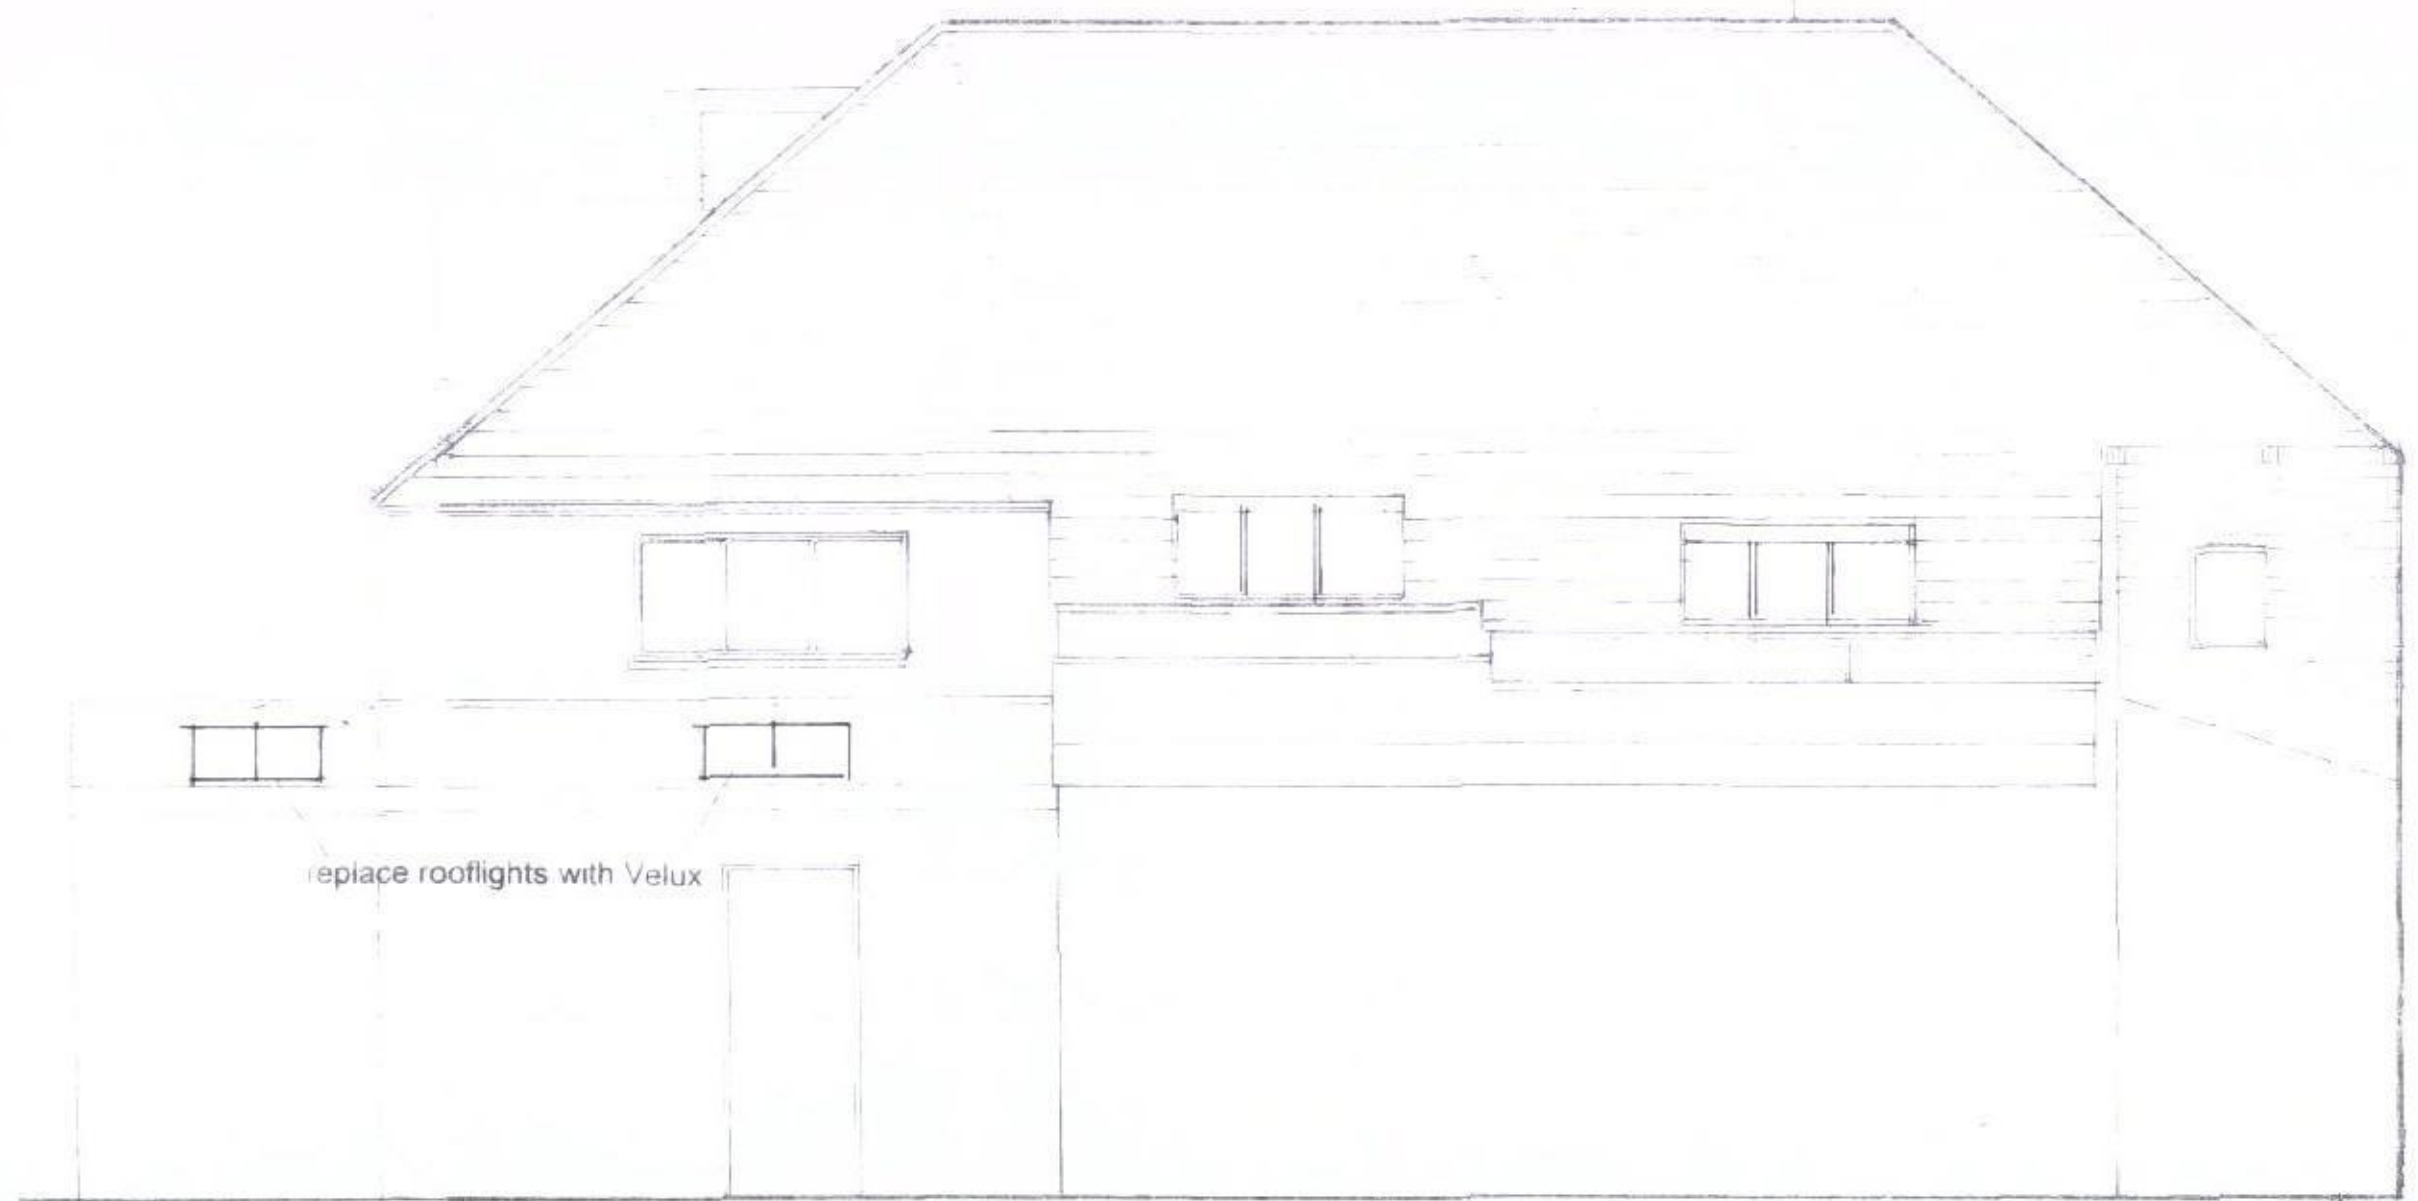

replace rooflights with Velux

SOUTH

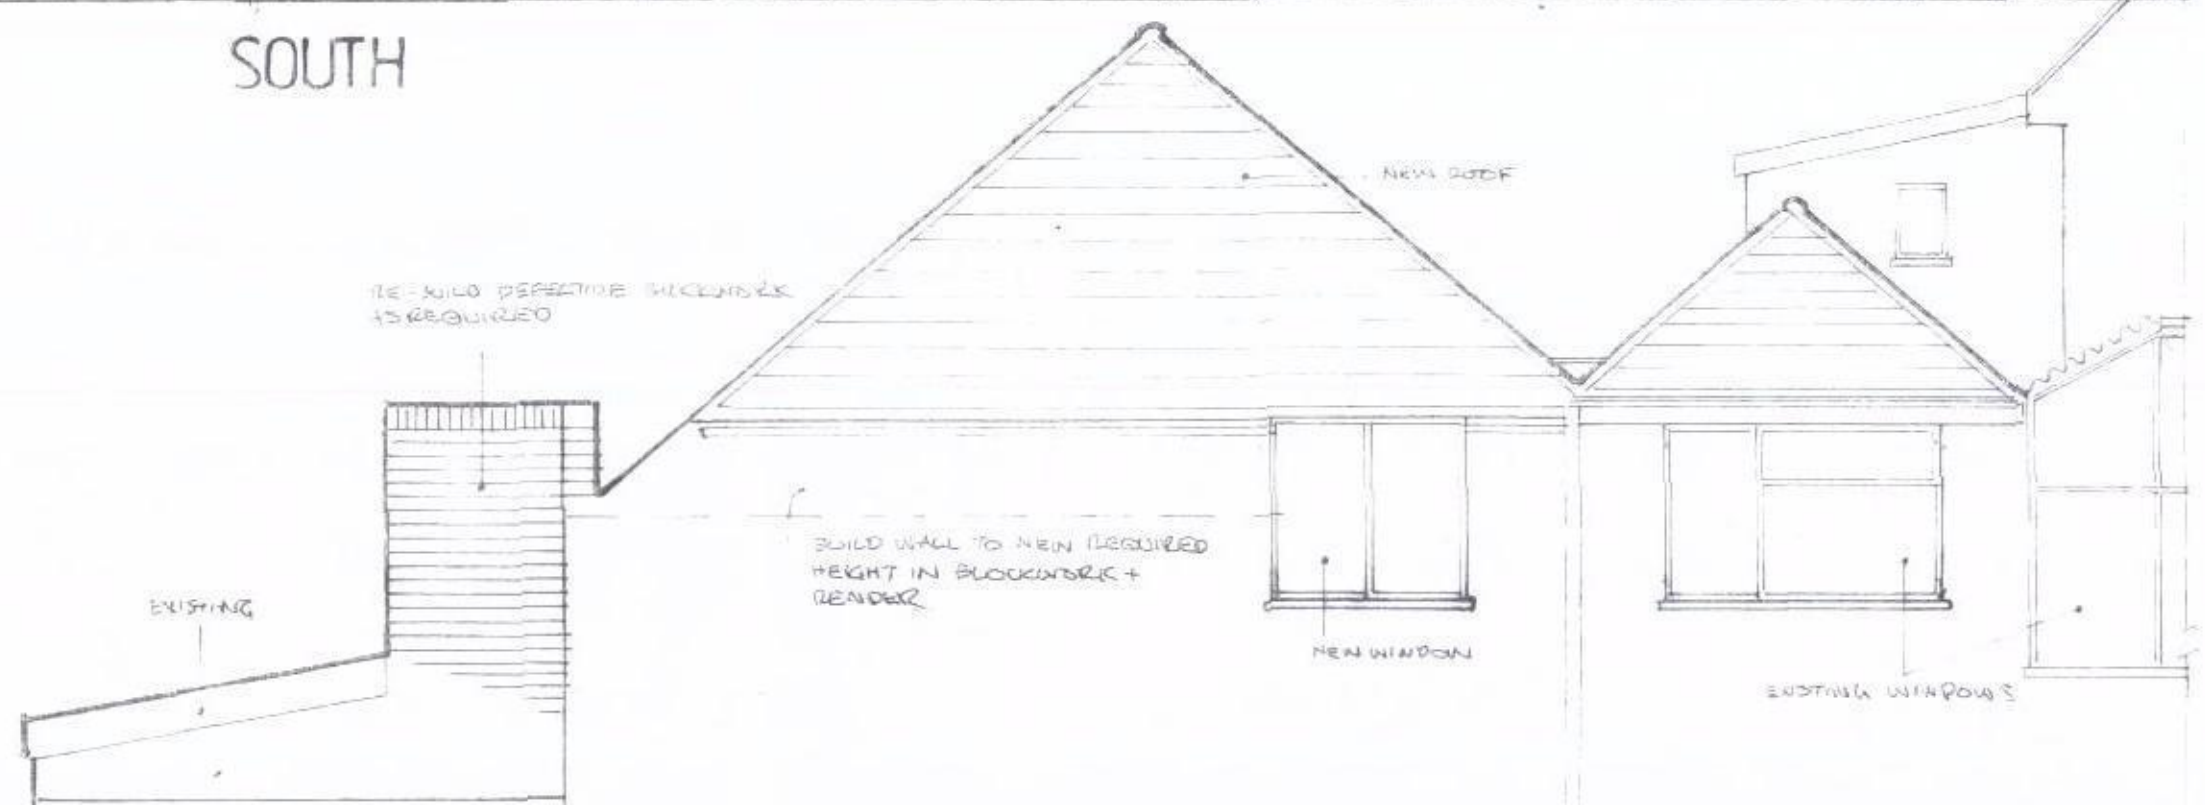

NEW ROOF

RE-WILD DEFECTIVE SILLING
IS REQUIRED

BUILD WALL TO NEW REQUIRED
HEIGHT IN BLOCKWORK +
RENDER

NEW WINDOW

EXISTING WINDOWS

EXISTING