


© Mayer Brown Limited Copyright. The drawings, information and data recorded in this document ("the information") is the property of Mayer Brown. This document and the information are solely for the use of the authorised recipient and this document may not be used, copied or reproduced in whole or part for any purposes other than which it was supplied by Mayer Brown. Mayer Brown makes no representation, undertakes no duty and accepts no responsibilities to any third party who may use or rely upon this document or the information.

A3 ORIGINAL

Notes:

1. All dimensions are in millimetres.
2. Detail subject to HCC approval under Section 38 Agreement.

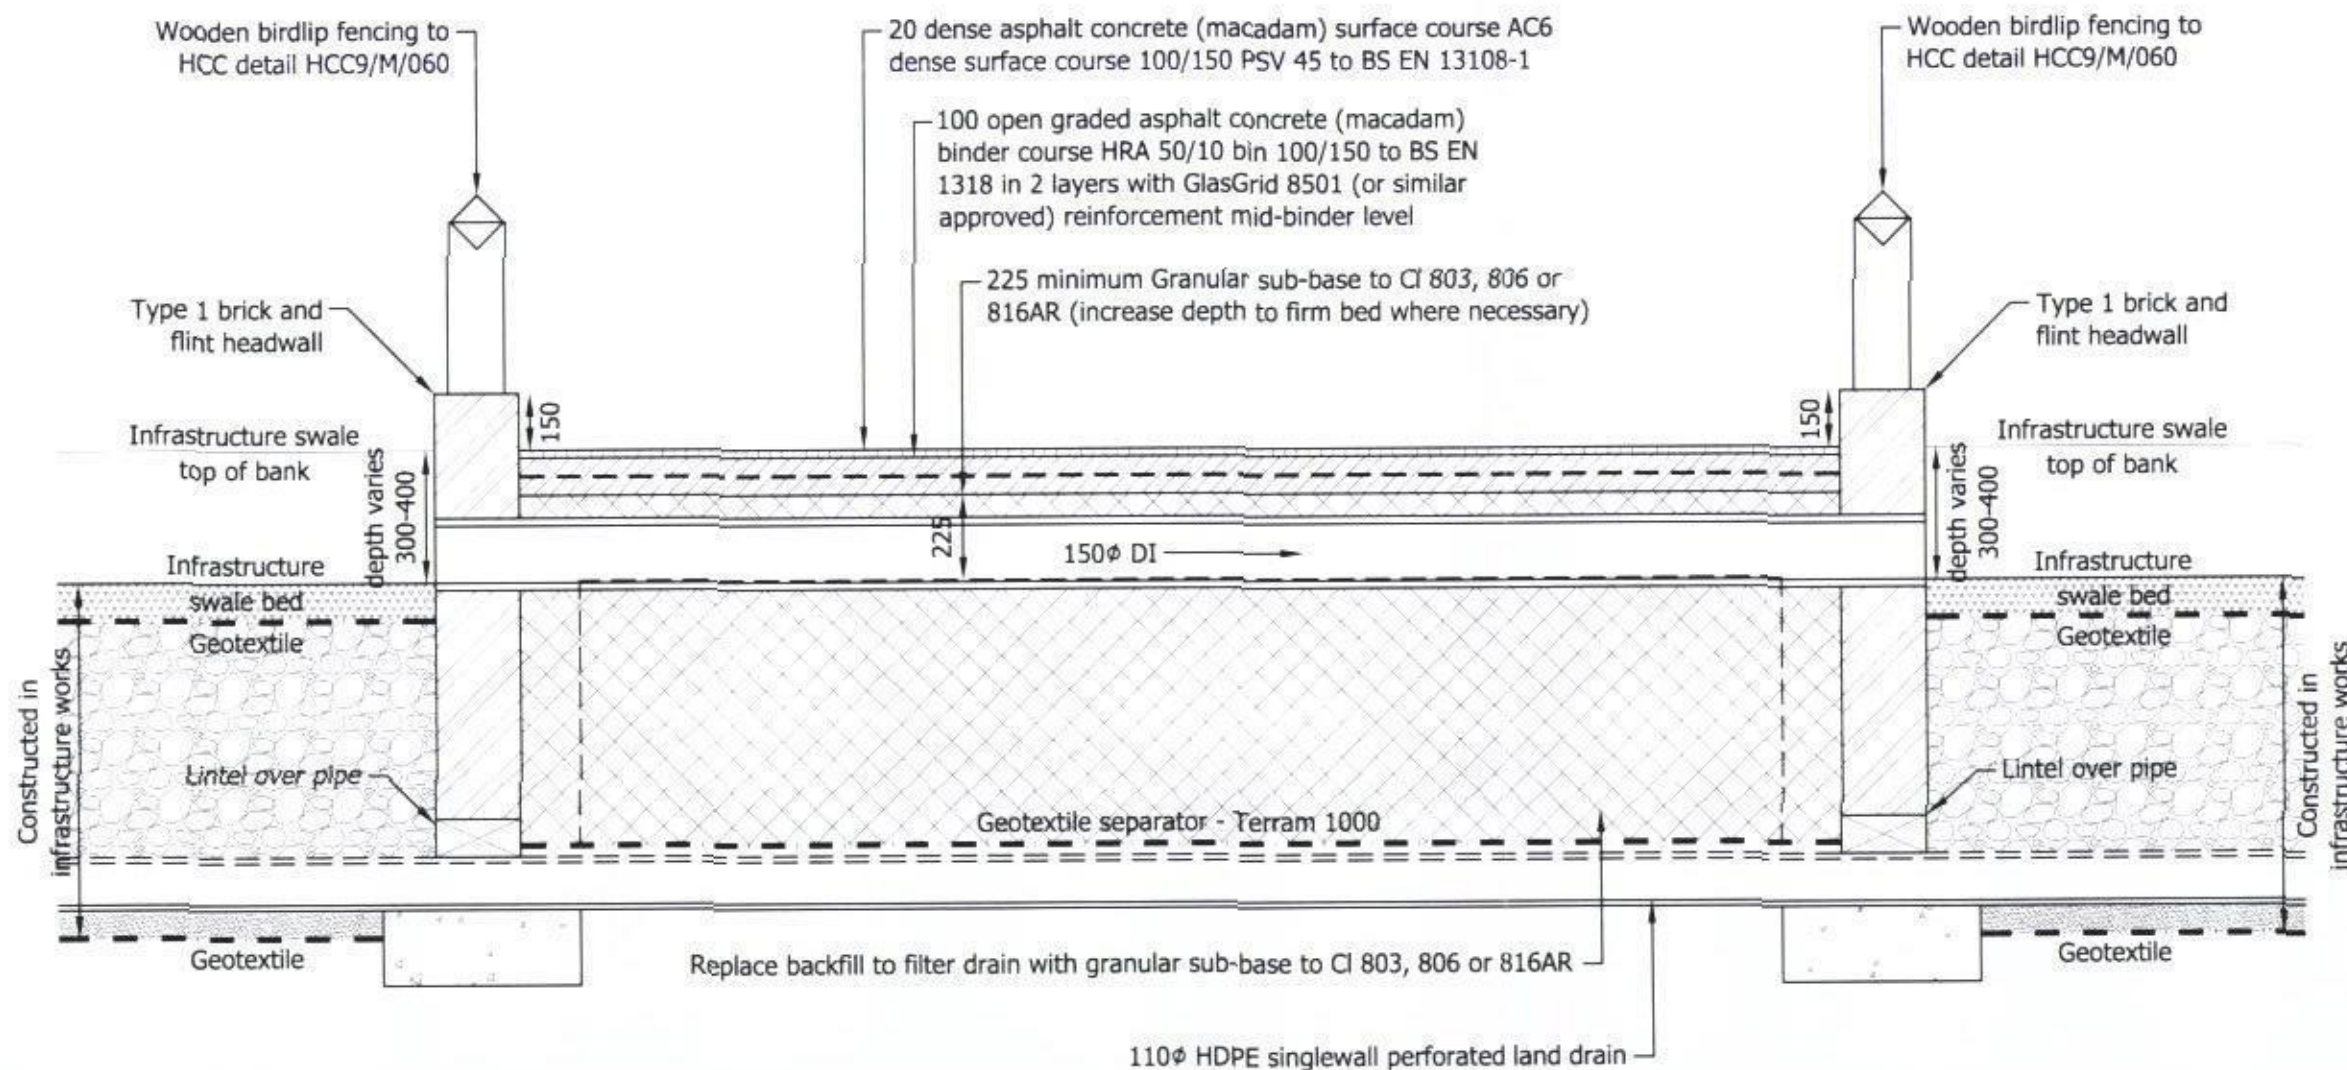

PRELIMINARY
NOT FOR CONSTRUCTION

rev.	amendment	checked	date



Mayer Brown Limited Lion House
Oriental Road Woking Surrey GU22 8AR
Telephone 01483 750 508 Fax 01483 750 437
wokingoffice@mayerbrown.co.uk www.mayerbrown.co.uk

client

REDROW HOMES

project

WATERLOOVILLE
PHASE 2 HOUSING

scale	drawn by	checked by
1:20	HJ	PAS

date	cad file
APRIL 2014	2500.dwg

title

SWALE CROSSOVER CONSTRUCTION DETAIL

drawing number	rev.
RHWVILLE/2500	

1:20 0 200 400 600 800 1000 mm



1:1 0 10 20 30 40 50 mm