


30 Holst Way

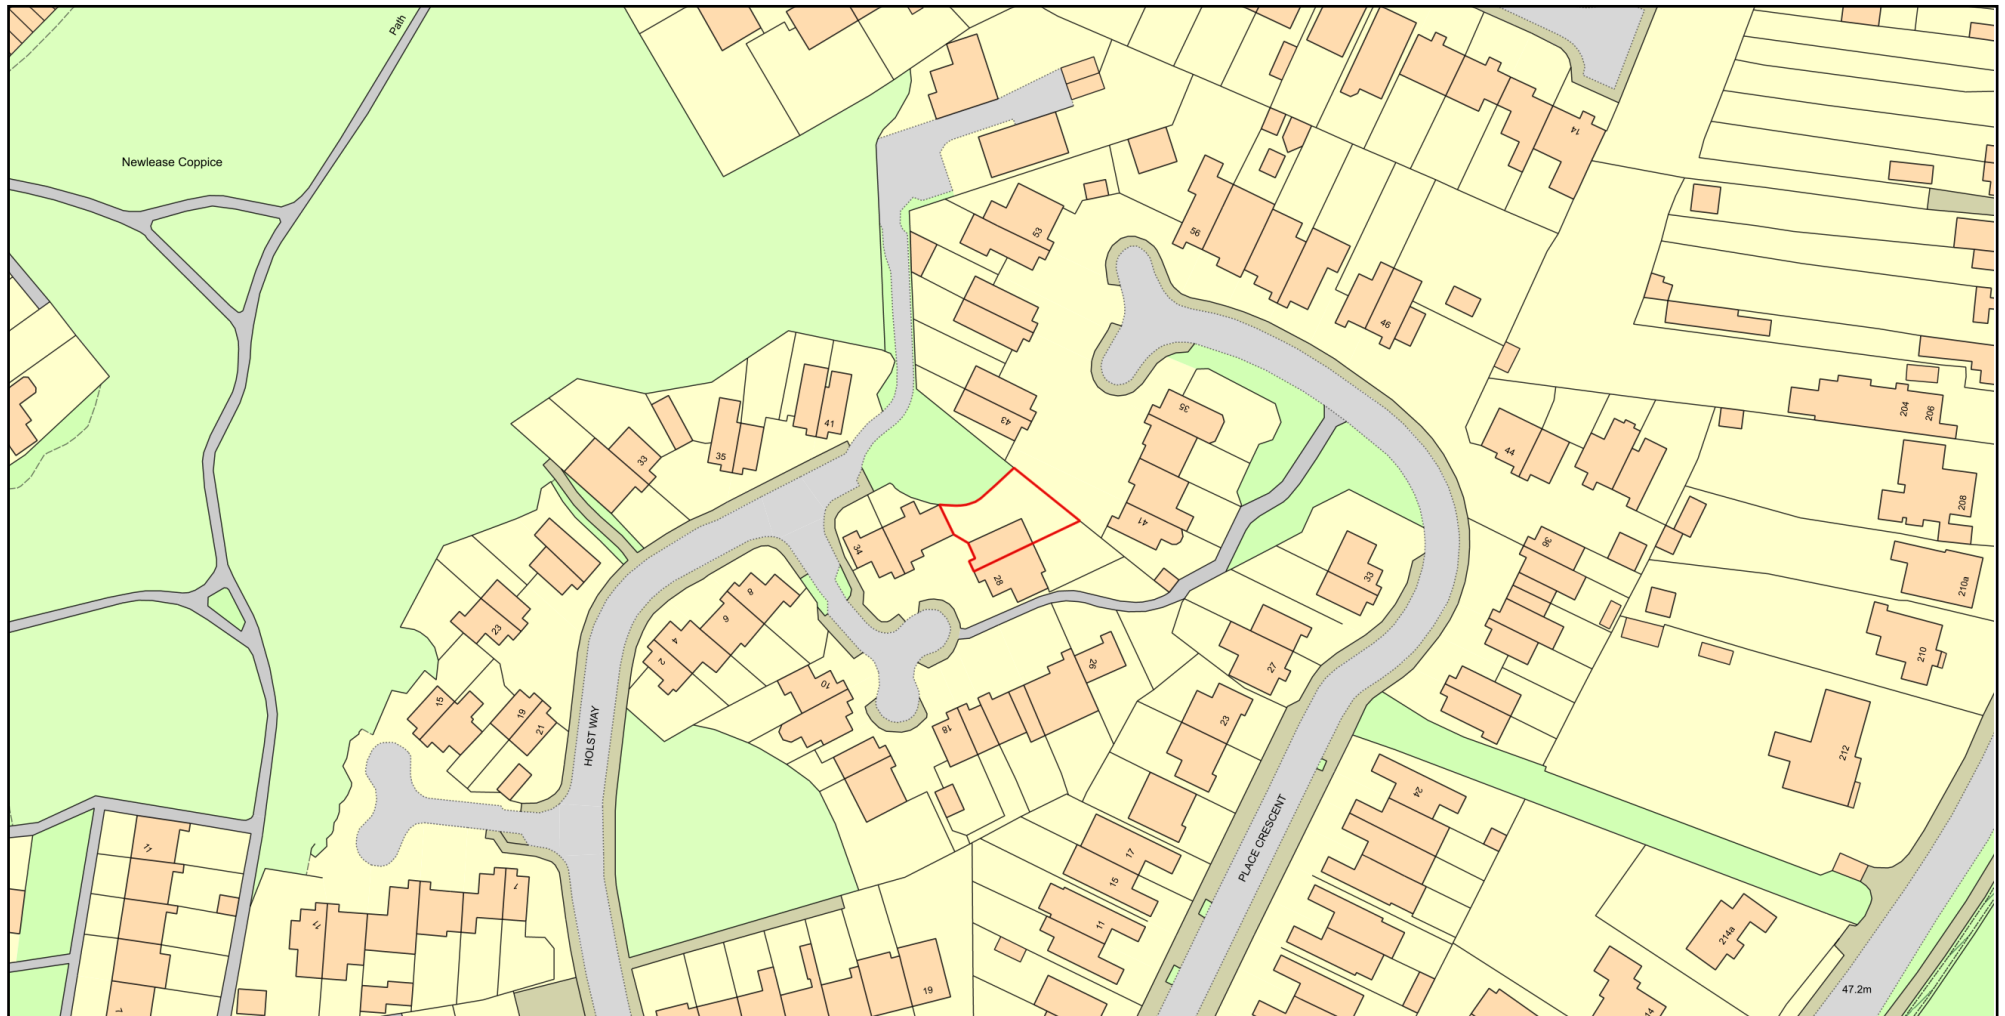

Plan Produced for: John Handley

Date Produced: 21 Jun 2021

Plan Reference Number: TQRQM21172144006567

Scale: 1:1250 @ A4

© Crown copyright and database rights 2021 OS 100042766